


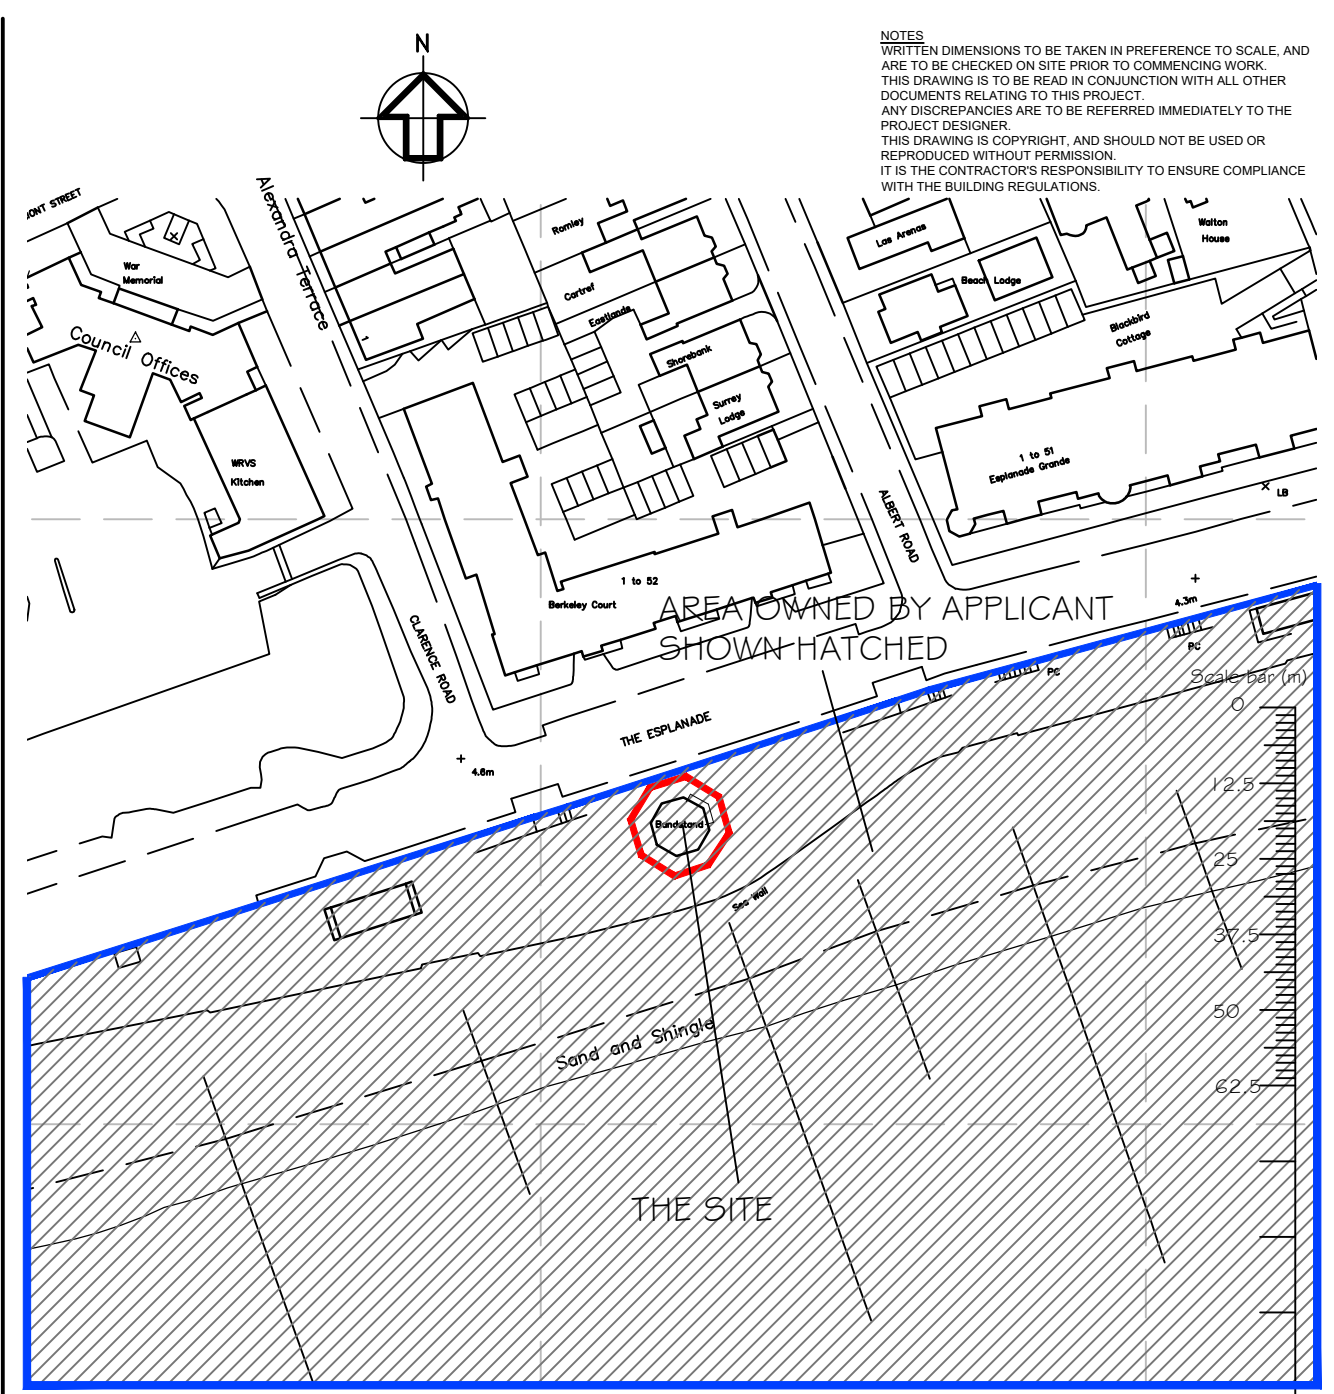

BLOCK PLAN 1:500



SITE LOCATION PLAN 1:1250

NOTES
WRITTEN DIMENSIONS TO BE TAKEN IN PREFERENCE TO SCALE, AND ARE TO BE CHECKED ON SITE PRIOR TO COMMENCING WORK.
THIS DRAWING IS TO BE READ IN CONJUNCTION WITH ALL OTHER DOCUMENTS RELATING TO THIS PROJECT.
ANY DISCREPANCIES ARE TO BE REFERRED IMMEDIATELY TO THE PROJECT DESIGNER.
THIS DRAWING IS COPYRIGHT, AND SHOULD NOT BE USED OR REPRODUCED WITHOUT PERMISSION.
IT IS THE CONTRACTOR'S RESPONSIBILITY TO ENSURE COMPLIANCE WITH THE BUILDING REGULATIONS.



Unit 3b Woodhorn Business Centre
Woodhorn Lane
Oving Chichester
West Sussex PO20 2BX
Tel 01243 774764
www.sloaneandbrown.co.uk

C	MINOR AMENDMENT	18.12.19
B	BLUE LINE BOUNDARY AMENDED	08.05.19
A	EXTENT OF OWNERSHIP SHOWN HATCHED	07.05.19
REV	DESCRIPTION	DATE

PROJECT
BOGNOR REGIS BANDSTAND
THE ESPLANADE
BOGNOR REGIS
WEST SUSSEX
DRAWING TITLE
SITE LOCATION AND BLOCK PLANS

CLIENT
ARUN DISTRICT COUNCIL

SCALE 1:1250 / 1:500 @A3	DRAWN BY PLB	DATE NOV 18
DWG NO 824/03	REV. C	