


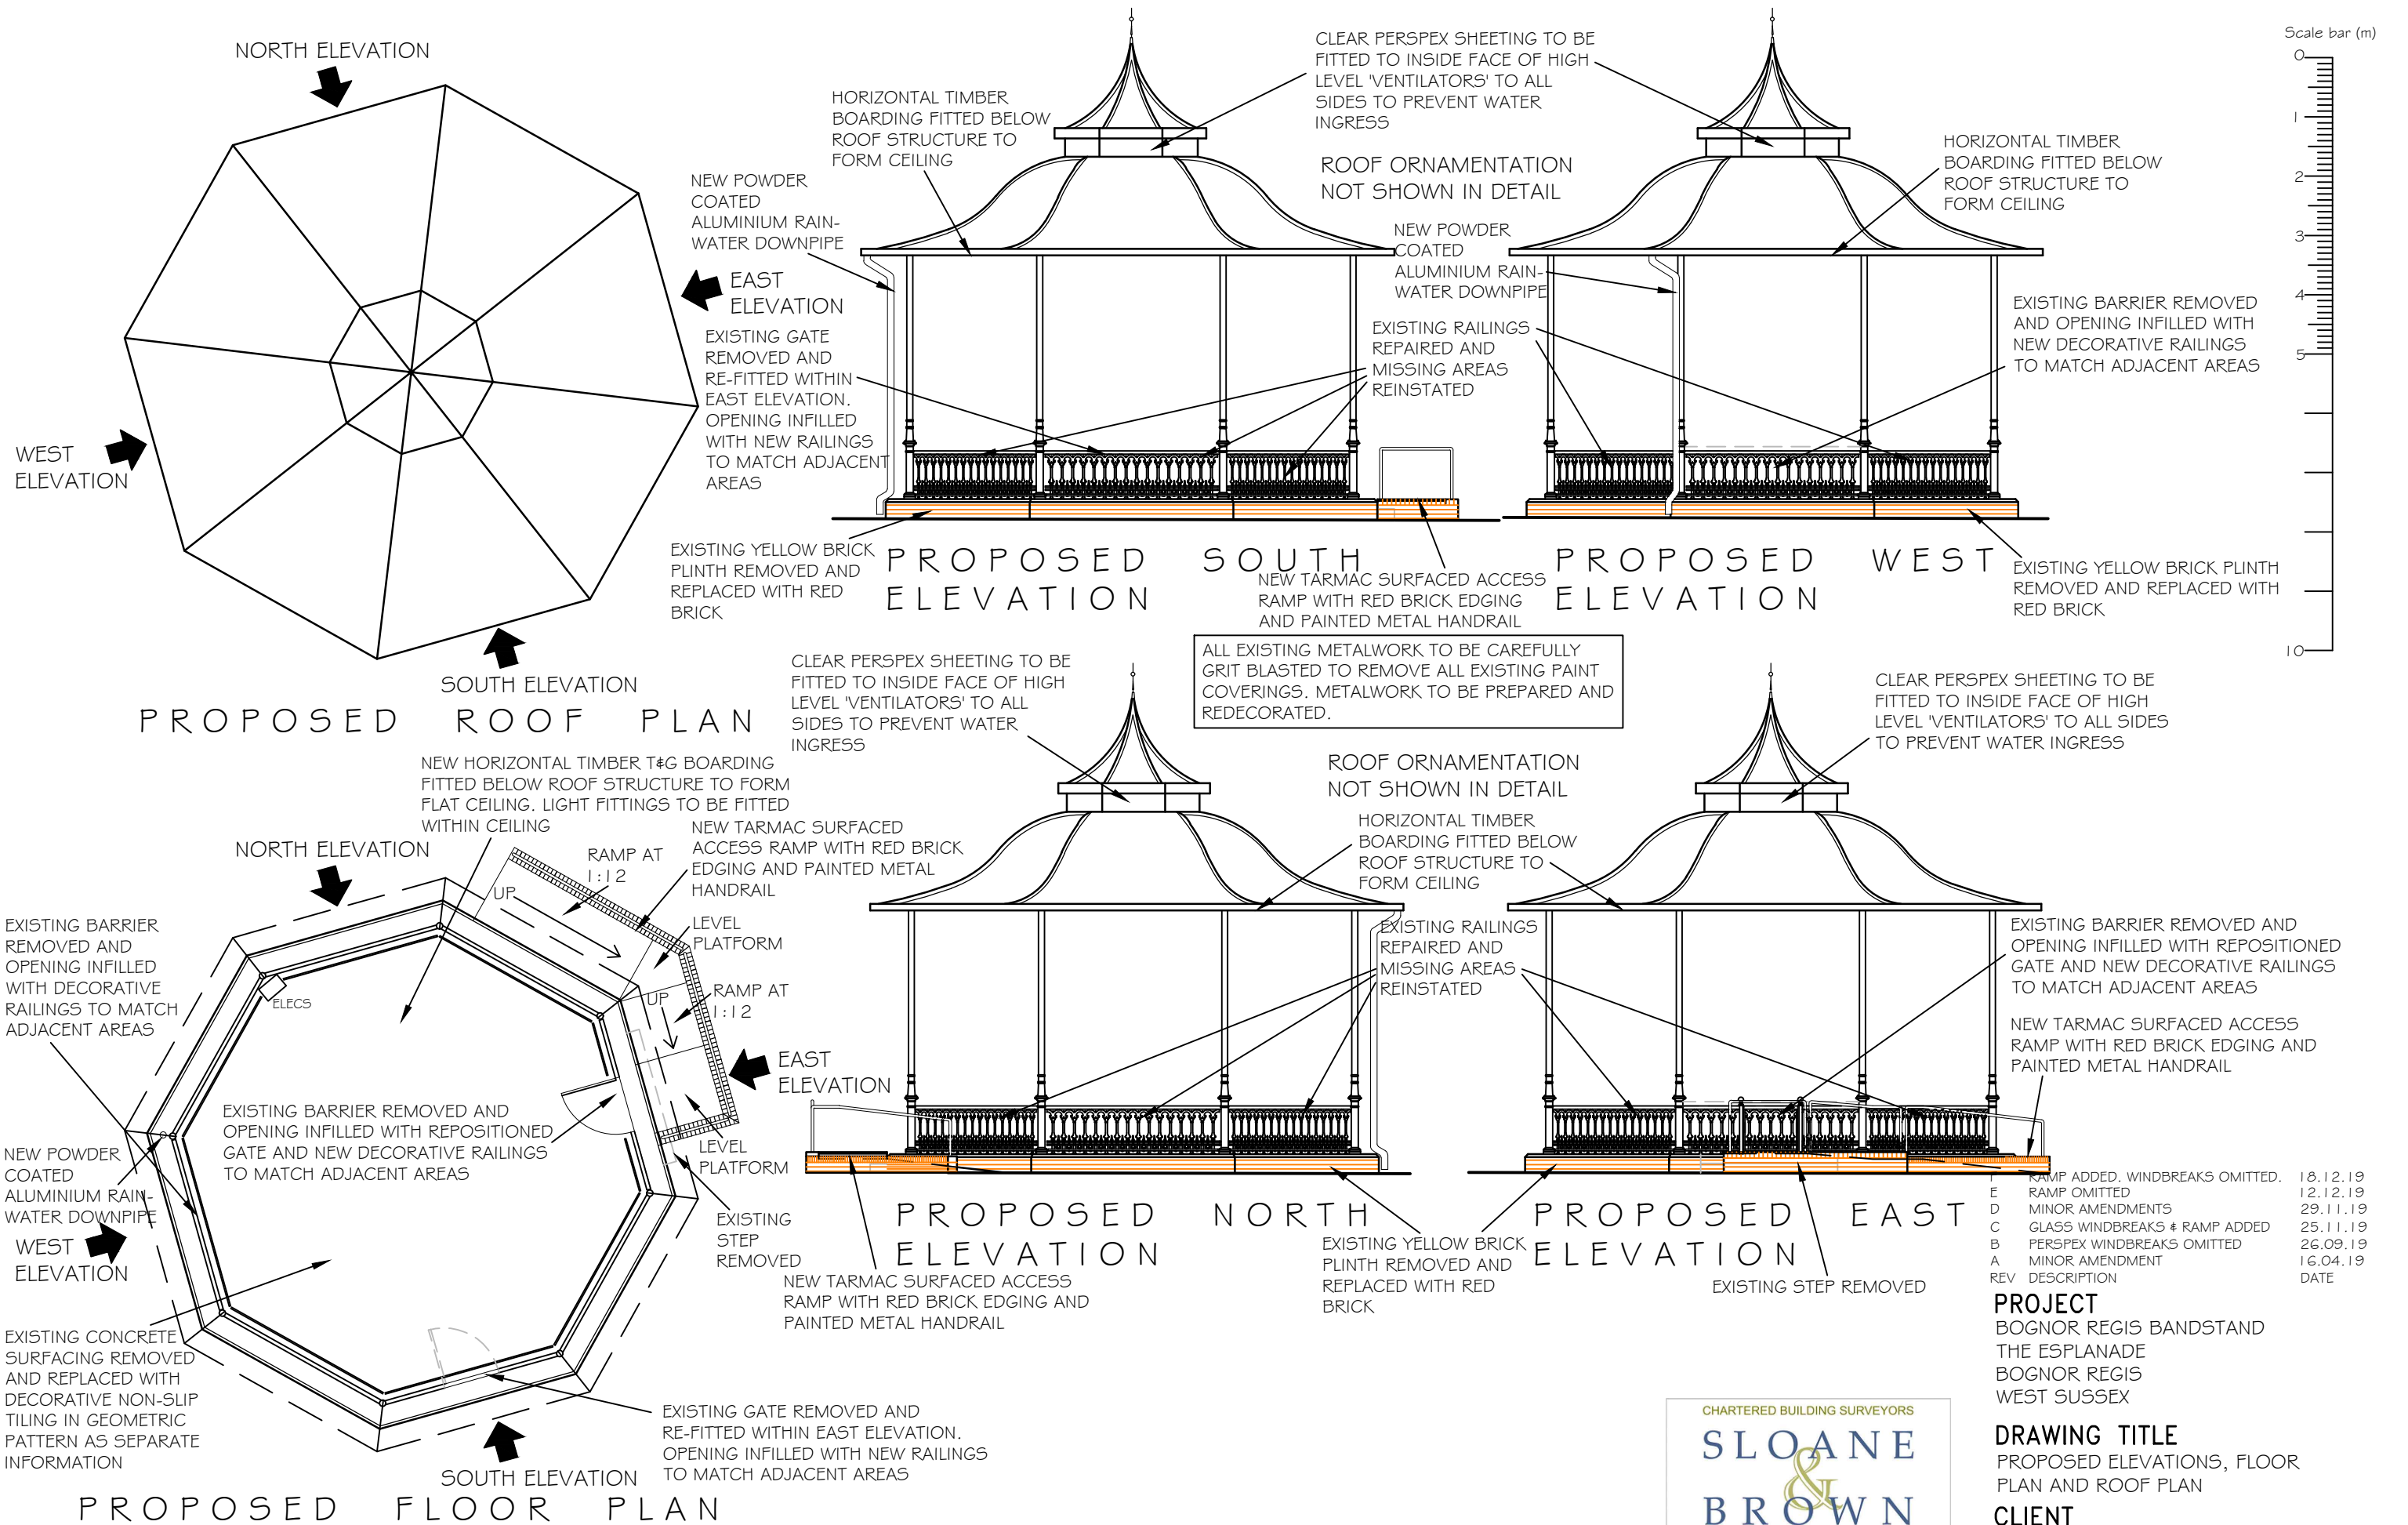

PROJECT
BOGNOR REGIS BANDSTAND
THE ESPLANADE
BOGNOR REGIS
WEST SUSSEX

CLIENT

SCALE

DWG NO 824/04

T	RAMP ADDED, WINDBREAKS OMITTED.	18.12.19
E	RAMP OMITTED	12.12.19
D	MINOR AMENDMENTS	29.11.19
C	GLASS WINDBREAKS & RAMP ADDED	25.11.19
B	PERSPEX WINDBREAKS OMITTED	26.09.19
A	MINOR AMENDMENT	16.04.19
REV	DESCRIPTION	DATE