


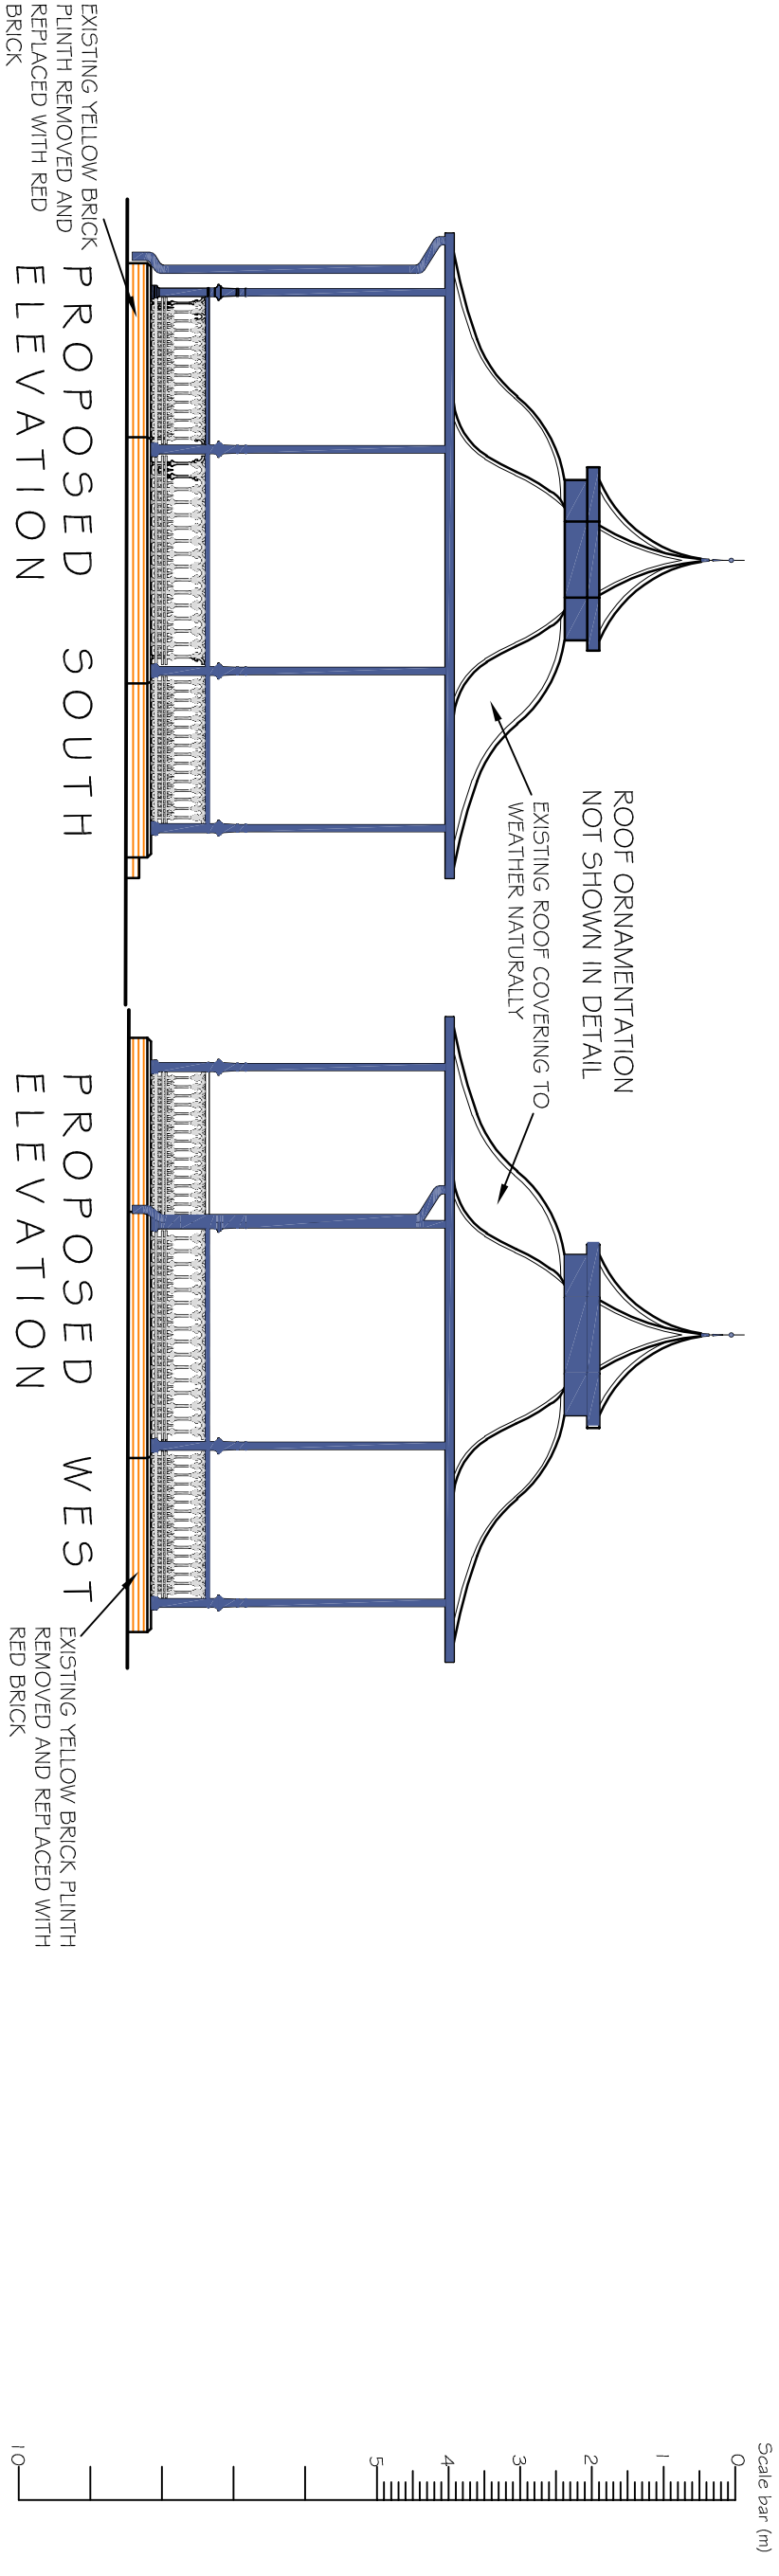

NOTES

WRITTEN DIMENSIONS TO BE TAKEN IN PREFERENCE TO SCALE, AND ARE TO BE CHECKED ON SITE PRIOR TO COMMENCING WORK. THIS DRAWING IS A PRELIMINARY DESIGN AND SHOULD NOT BE USED FOR ANY DISCREPANCIES ARE TO BE REFERRED IMMEDIATELY TO THE PROJECT DESIGNER.

THIS DRAWING IS COPYRIGHT, AND SHOULD NOT BE USED OR REPRODUCED WITHOUT PERMISSION. IT IS THE CONTRACTOR'S RESPONSIBILITY TO ENSURE COMPLIANCE WITH THE BUILDING REGULATIONS.

- DULUX HERITAGE DH WHITE
- DULUX HERITAGE DEEP ULTRAMARINE
- CEILING TO BE DULUX HERITAGE DH WHITE
- NEW BRICKS TO BE IBSTOCK CHEDDAR RED
- TILED FLOORING TO BE A5 SEPARATE INFORMATION

CHARTERED BUILDING SURVEYORS

SLOANE
BROWN

ARCHITECTURAL SERVICES

Unit 3b Woodhorn Business Centre
Woodhorn Lane
Oving Chichester
West Sussex PO20 2BX
Tel 01243 774764
www.sloaneandbrown.co.uk

REV DESCRIPTION DATE

PROJECT
BOGNOR REGIS BANDSTAND
THE ESPLANADE
BOGNOR REGIS
WEST SUSSEX

DRAWING TITLE
PROPOSED COLOUR SCHEME

CLIENT

ARUN DISTRICT COUNCIL

SCALE 1:100@A3 **DRAWN BY** PLB **DATE** DEC 19

DWG NO 824/12 **REV.**-