


GENERAL NOTES:

ALL WORK WHETHER SPECIFIED OR IMPLIED TO BE CARRIED OUT IN ACCORDANCE WITH BUILDING REGULATIONS, BRITISH STANDARDS, CODES OF PRACTICE AND ACCEPTED BUILDING PRACTICE.

THIS DRAWING MAY BE SCALED FOR LOCAL AUTHORITY PURPOSES ONLY. FOR WORKING DRAWINGS USE SPECIFIED DIMENSIONS WHERE GIVEN - MEASURE AND CHECK ON SITE PRIOR TO ORDERING OF MATERIALS AND COMMENCEMENT OF WORKS.

THIS LAYOUT AND DESIGN IS COPYRIGHT AND CANNOT BE COPIED OR REPRODUCED WITHOUT PRIOR CONSENT, IN WRITING, FROM THE DESIGNER.

DRAWING TO BE READ IN CONJUNCTION WITH ADDITIONAL DRAWINGS AND ANY STRUCTURAL ENGINEERS INSTRUCTIONS AND DETAILING.

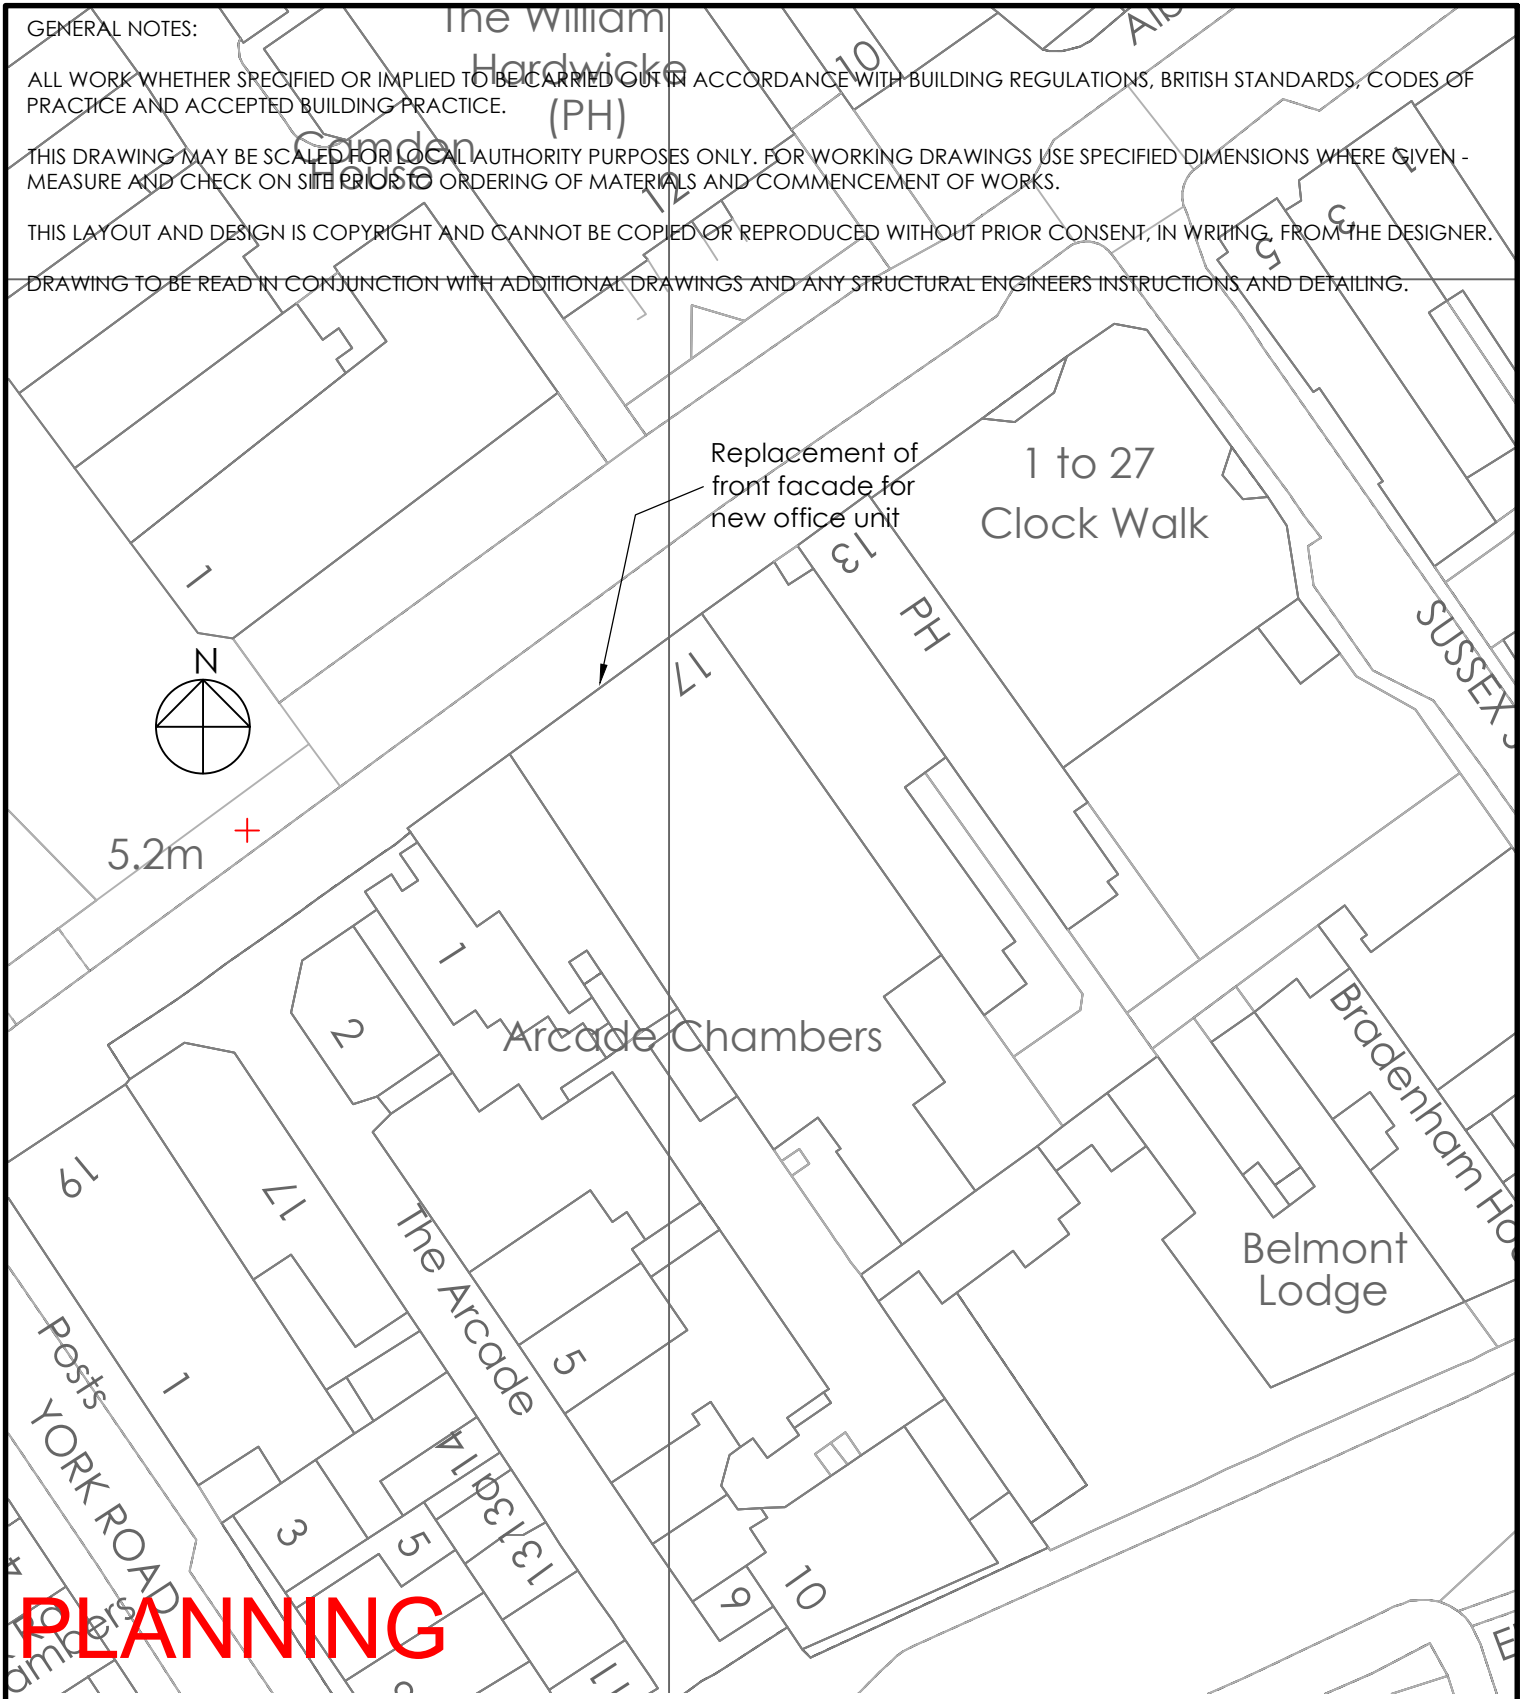

PLANNING

© Crown Copyright and database rights 2026 OSAC0000847942

A	EDIT	00/00/00	COMMENT BOX
Rev	Name	Date	COMMENT BOX

ghd partnership Ltd

chartered surveyors & architectural consultants

The Office

258 Woodlands Road

Woodlands

Southampton

SO40 7GH

Tel: 023 8064 4666

www.ghdpartnership.co.uk

Client Name	SMR Solicitors
	50 Westgate, West Sussex
Drawing Title	17 High Street, Bognor Regis
	Block Plan

Date	July 26	Project No	2026 - 678
Drawn by	HJN	Scale	1:500
Checked by		Drawing No	D03

