


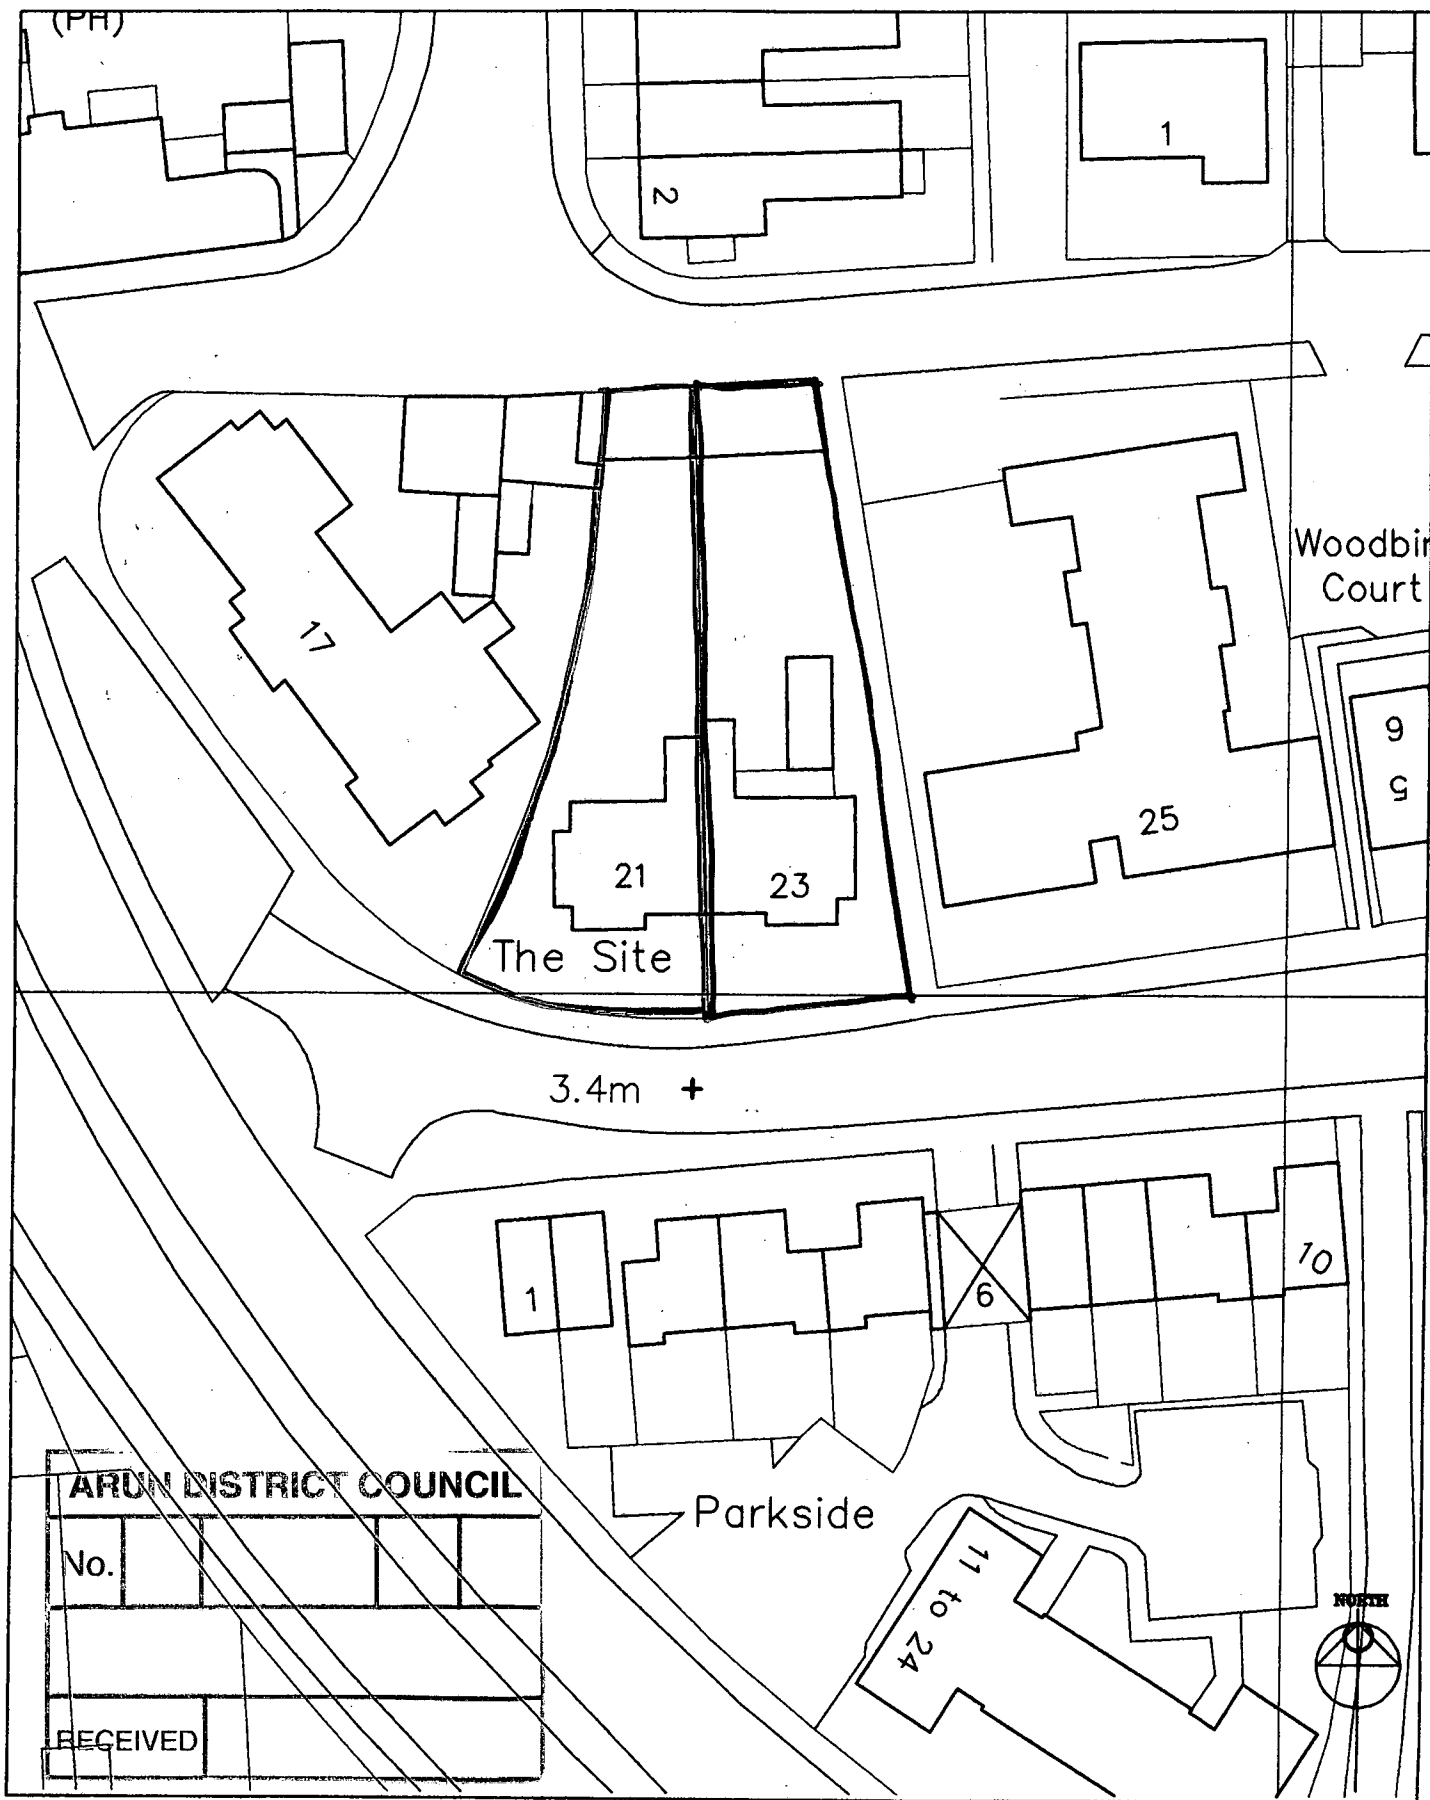

DEVELOPMENT APPRAISAL

21-23 UPPER BOGNOR ROAD, BOGNOR REGIS

SITE PLAN

1:500 SEPT 06

DRWG NO: 4323 05A



ARCHITECTS, DESIGNERS & PLANNING CONSULTANTS

61 SOUTH STREET, HAVANT
HAMPSHIRE, PO9 1BZ

TELEPHONE : 023 9248 2494
FACSIMILE : 023 9248 1152
E-m : design@pwp-architects.com
Website : www.pwparchitects.com