


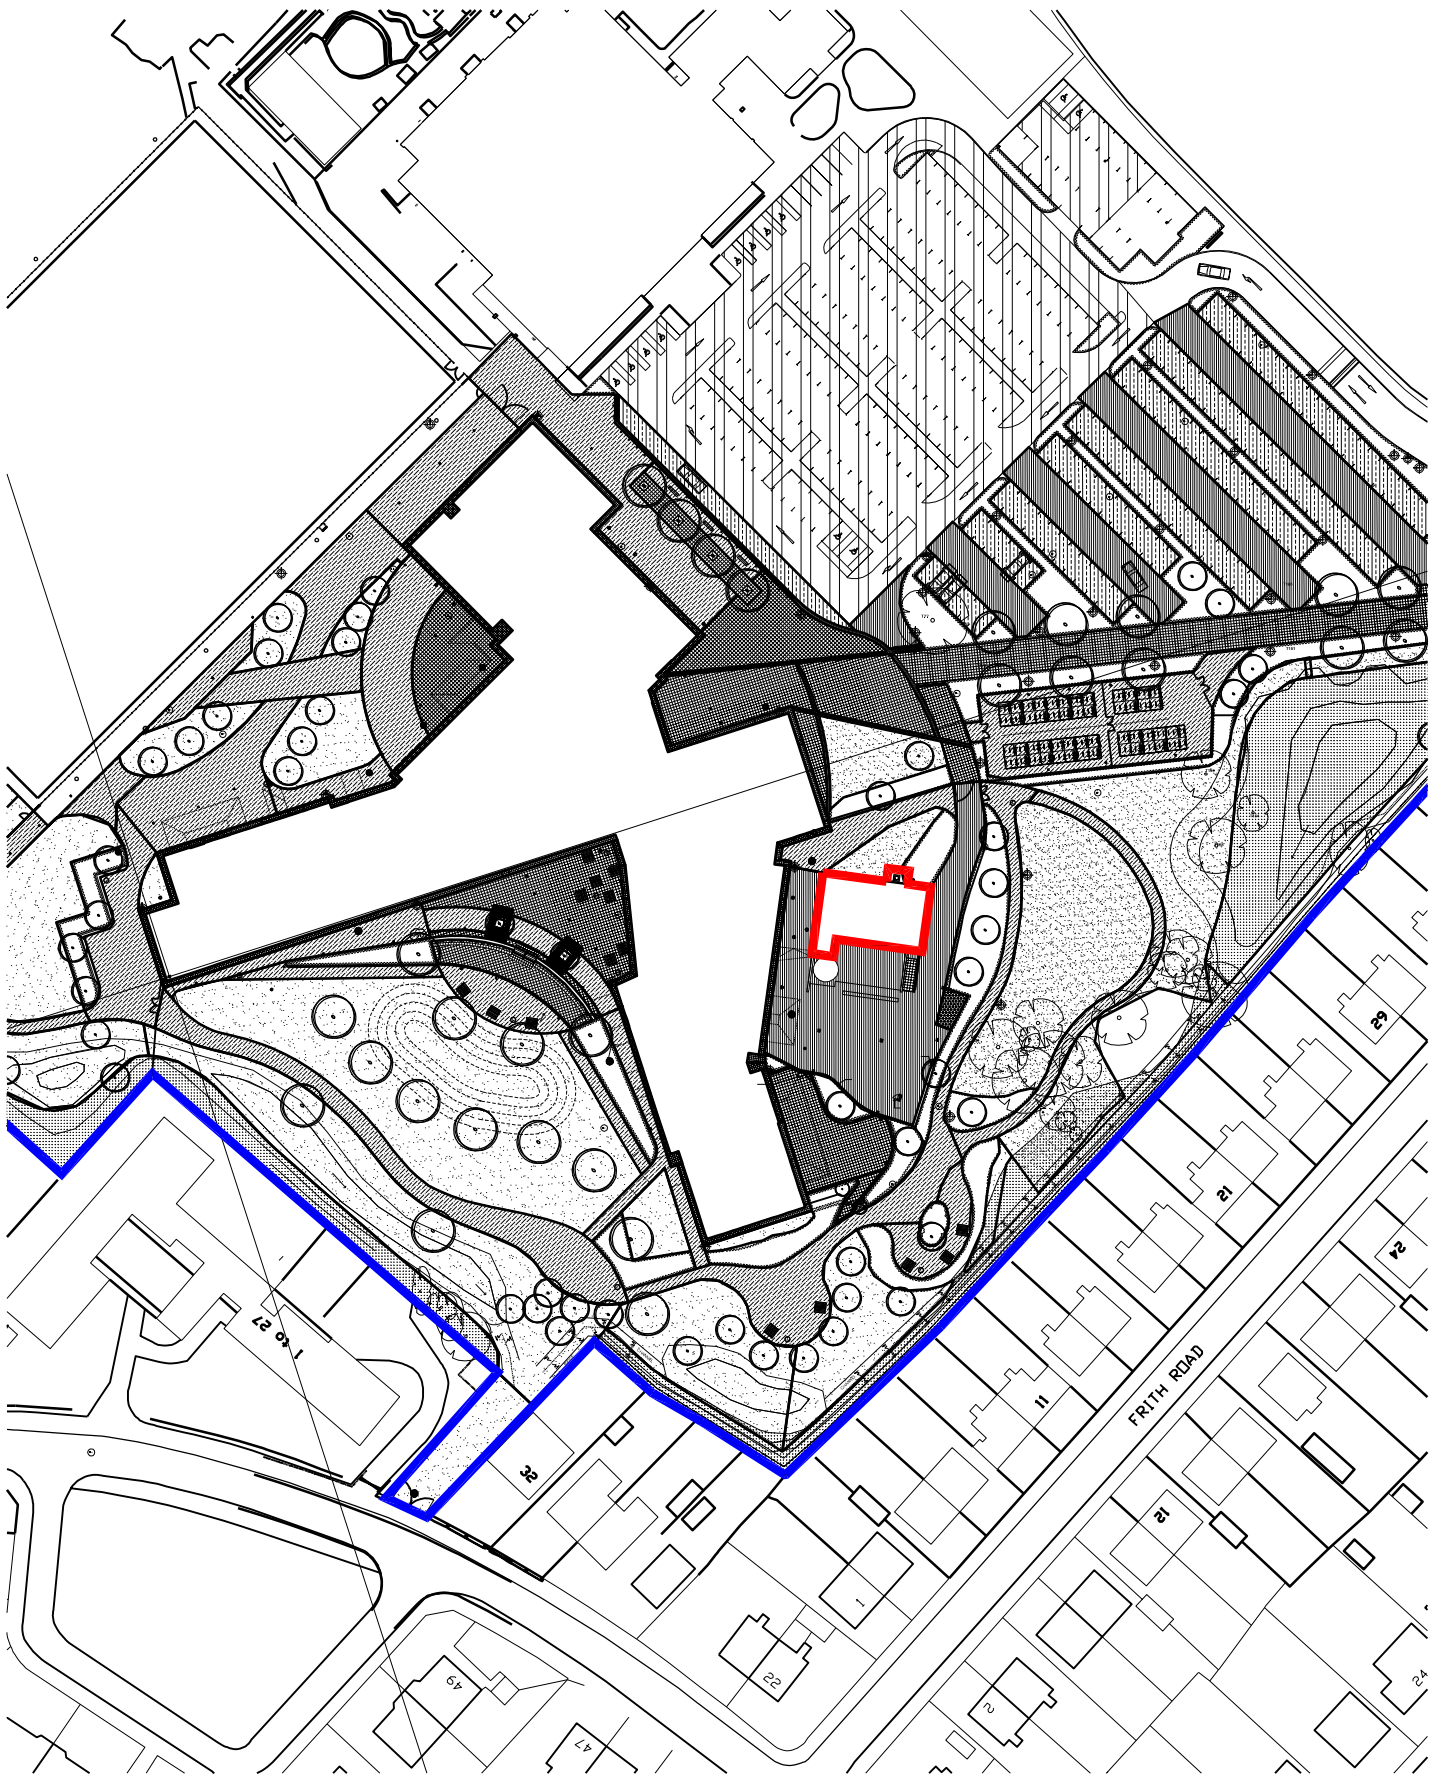

Responsibility is not accepted for errors made by others in scaling from this drawing. All construction information should be taken from figured dimensions only.

A4

Original
Sheet Size

0mm

50mm

date	rev	name	chk	note



Stride Treglown

Architecture Town Planning Interior Design Building Surveying Landscape Architecture Graphic Design
Promenade House, The Promenade, Clifton Down, Bristol BS8 3NE
T 0117 974 3271 F 0117 974 5207 www.stridetreglown.co.uk

PROJECT

The Regis School
Boiler Flue

DRAWING TITLE

Location Plan

SCALE	DATE	DRAWN	CHK	DRAWING NUMBER	REV.
1:1250	25.02.14	JJD	LD	15173_P001	-