
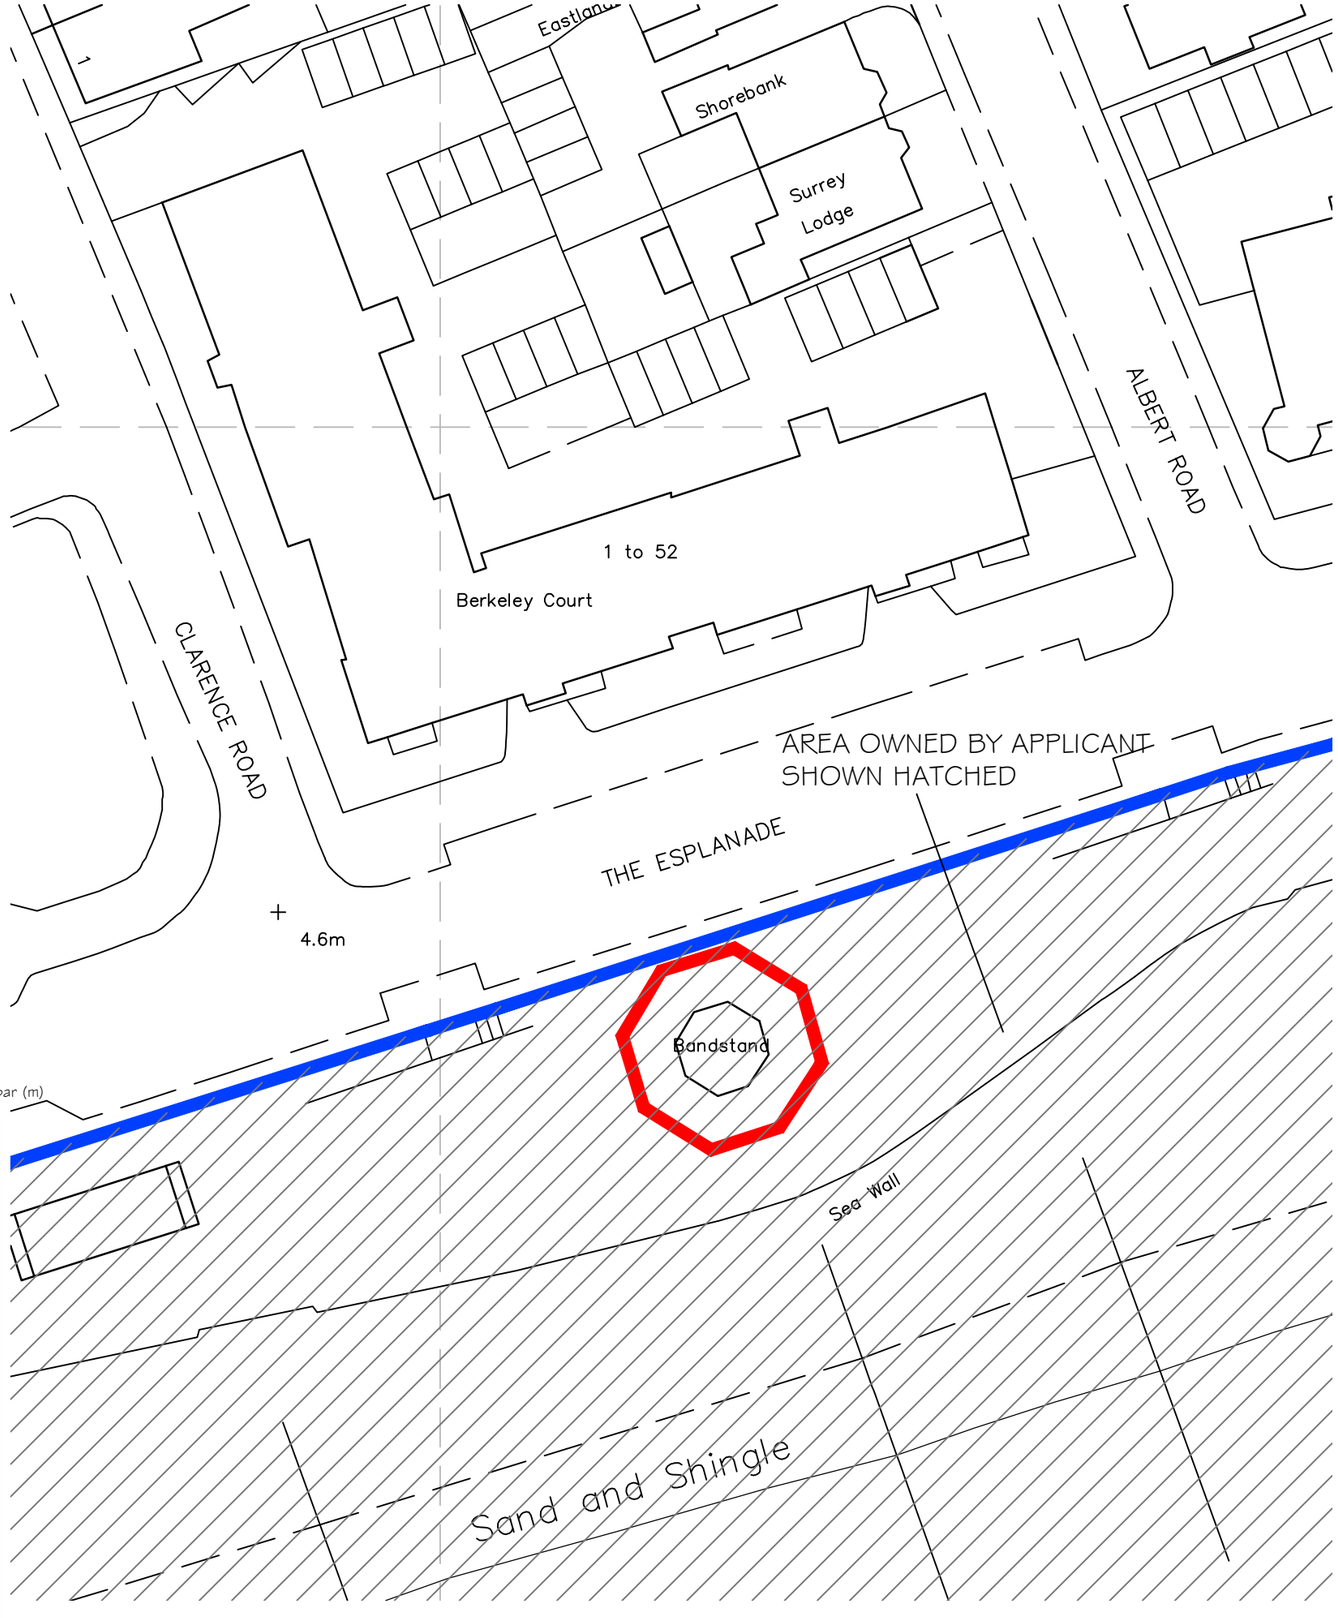


BLOCK PLAN 1:500

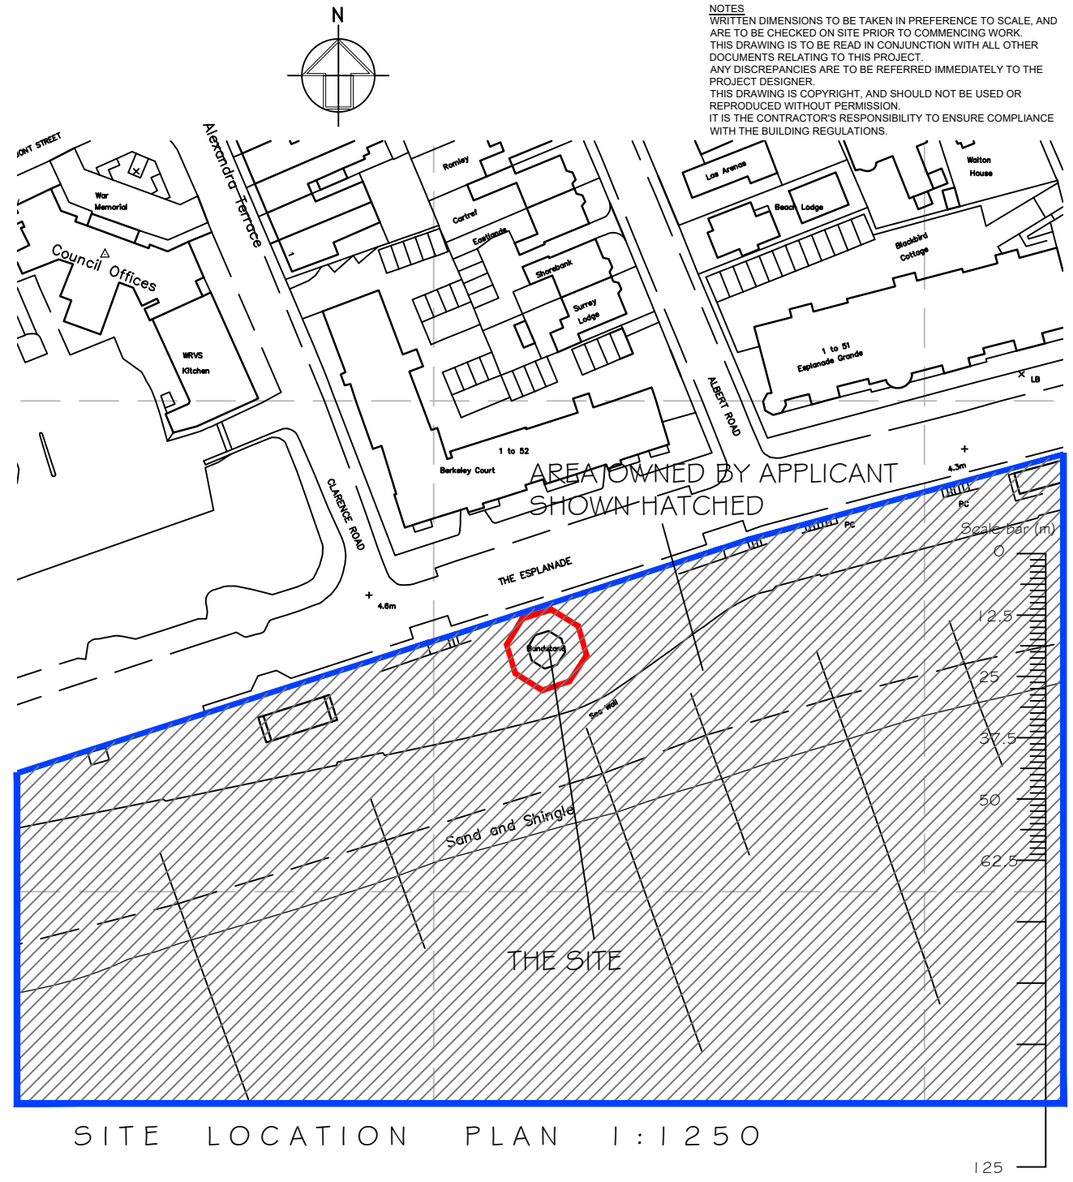

SITE LOCATION PLAN 1:1250

REV	DESCRIPTION	DATE
B	BLUE LINE BOUNDARY AMENDED	08.05.19
A	EXTENT OF OWNERSHIP SHOWN HATCHED	07.05.19

PROJECT
BOGNOR REGIS BANDSTAND
THE ESPLANADE
BOGNOR REGIS
WEST SUSSEX

DRAWING TITLE
SITE LOCATION AND BLOCK PLANS

CLIENT
ARUN DISTRICT COUNCIL

CHARTERED BUILDING SURVEYORS
SLOANE & BROWN
ARCHITECTURAL SERVICES
Unit 3b Woodhorn Business Centre
Woodhorn Lane
Oving Chichester
West Sussex PO20 2BX
Tel 01243 774764
www.sloaneandbrown.co.uk

SCALE	DRAWN BY	DATE
1:1250 / 1:500 @A3	PLB	NOV 18

DWG NO 824/03 REV. B

ARUN DISTRICT COUNCIL BR/121/19/L