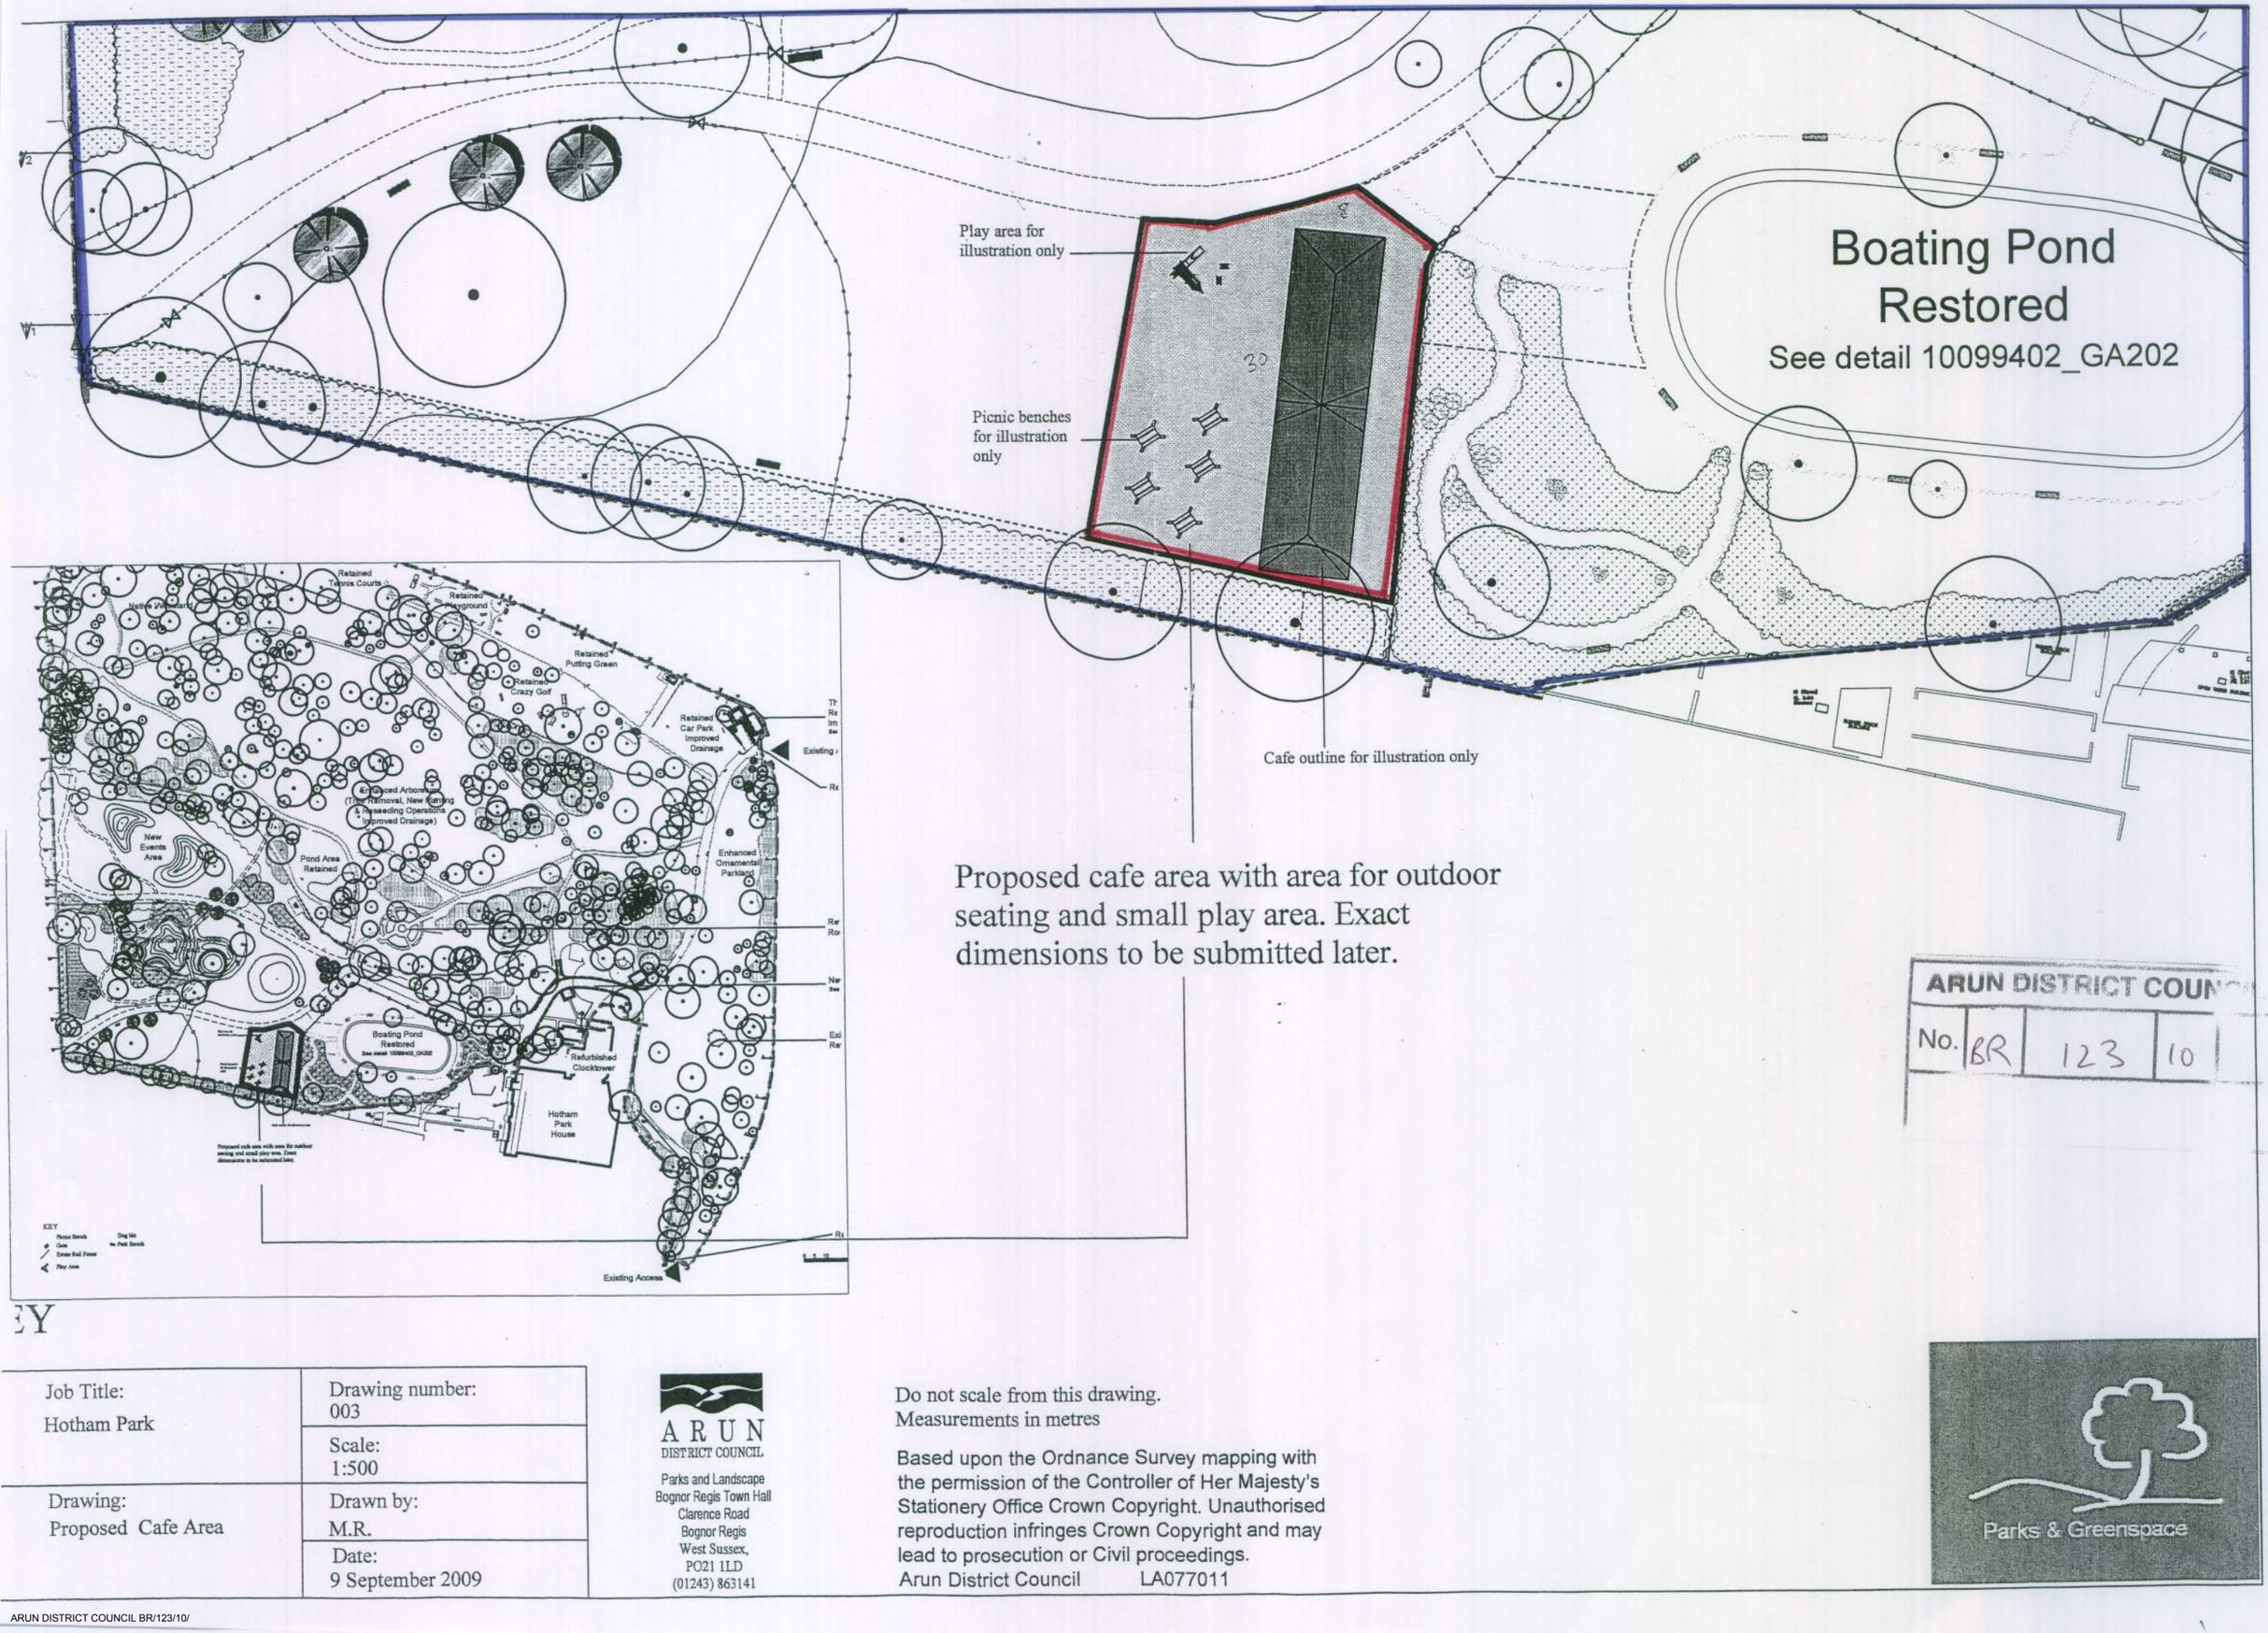


Proposed cafe area with area for outdoor seating and small play area. Exact dimensions to be submitted later.

ARUN DISTRICT COUNCIL
No. BR 123 10

EY

Job Title: Hotham Park	Drawing number: 003
	Scale: 1:500
Drawing: Proposed Cafe Area	Drawn by: M.R.
	Date: 9 September 2009

ARUN DISTRICT COUNCIL
Parks and Landscape
Bognor Regis Town Hall
Clarence Road
Bognor Regis
West Sussex,
PO21 1LD
(01243) 863141

Do not scale from this drawing.
Measurements in metres

Based upon the Ordnance Survey mapping with the permission of the Controller of Her Majesty's Stationery Office Crown Copyright. Unauthorised reproduction infringes Crown Copyright and may lead to prosecution or Civil proceedings.
Arun District Council LA077011

Parks & Greenspace