


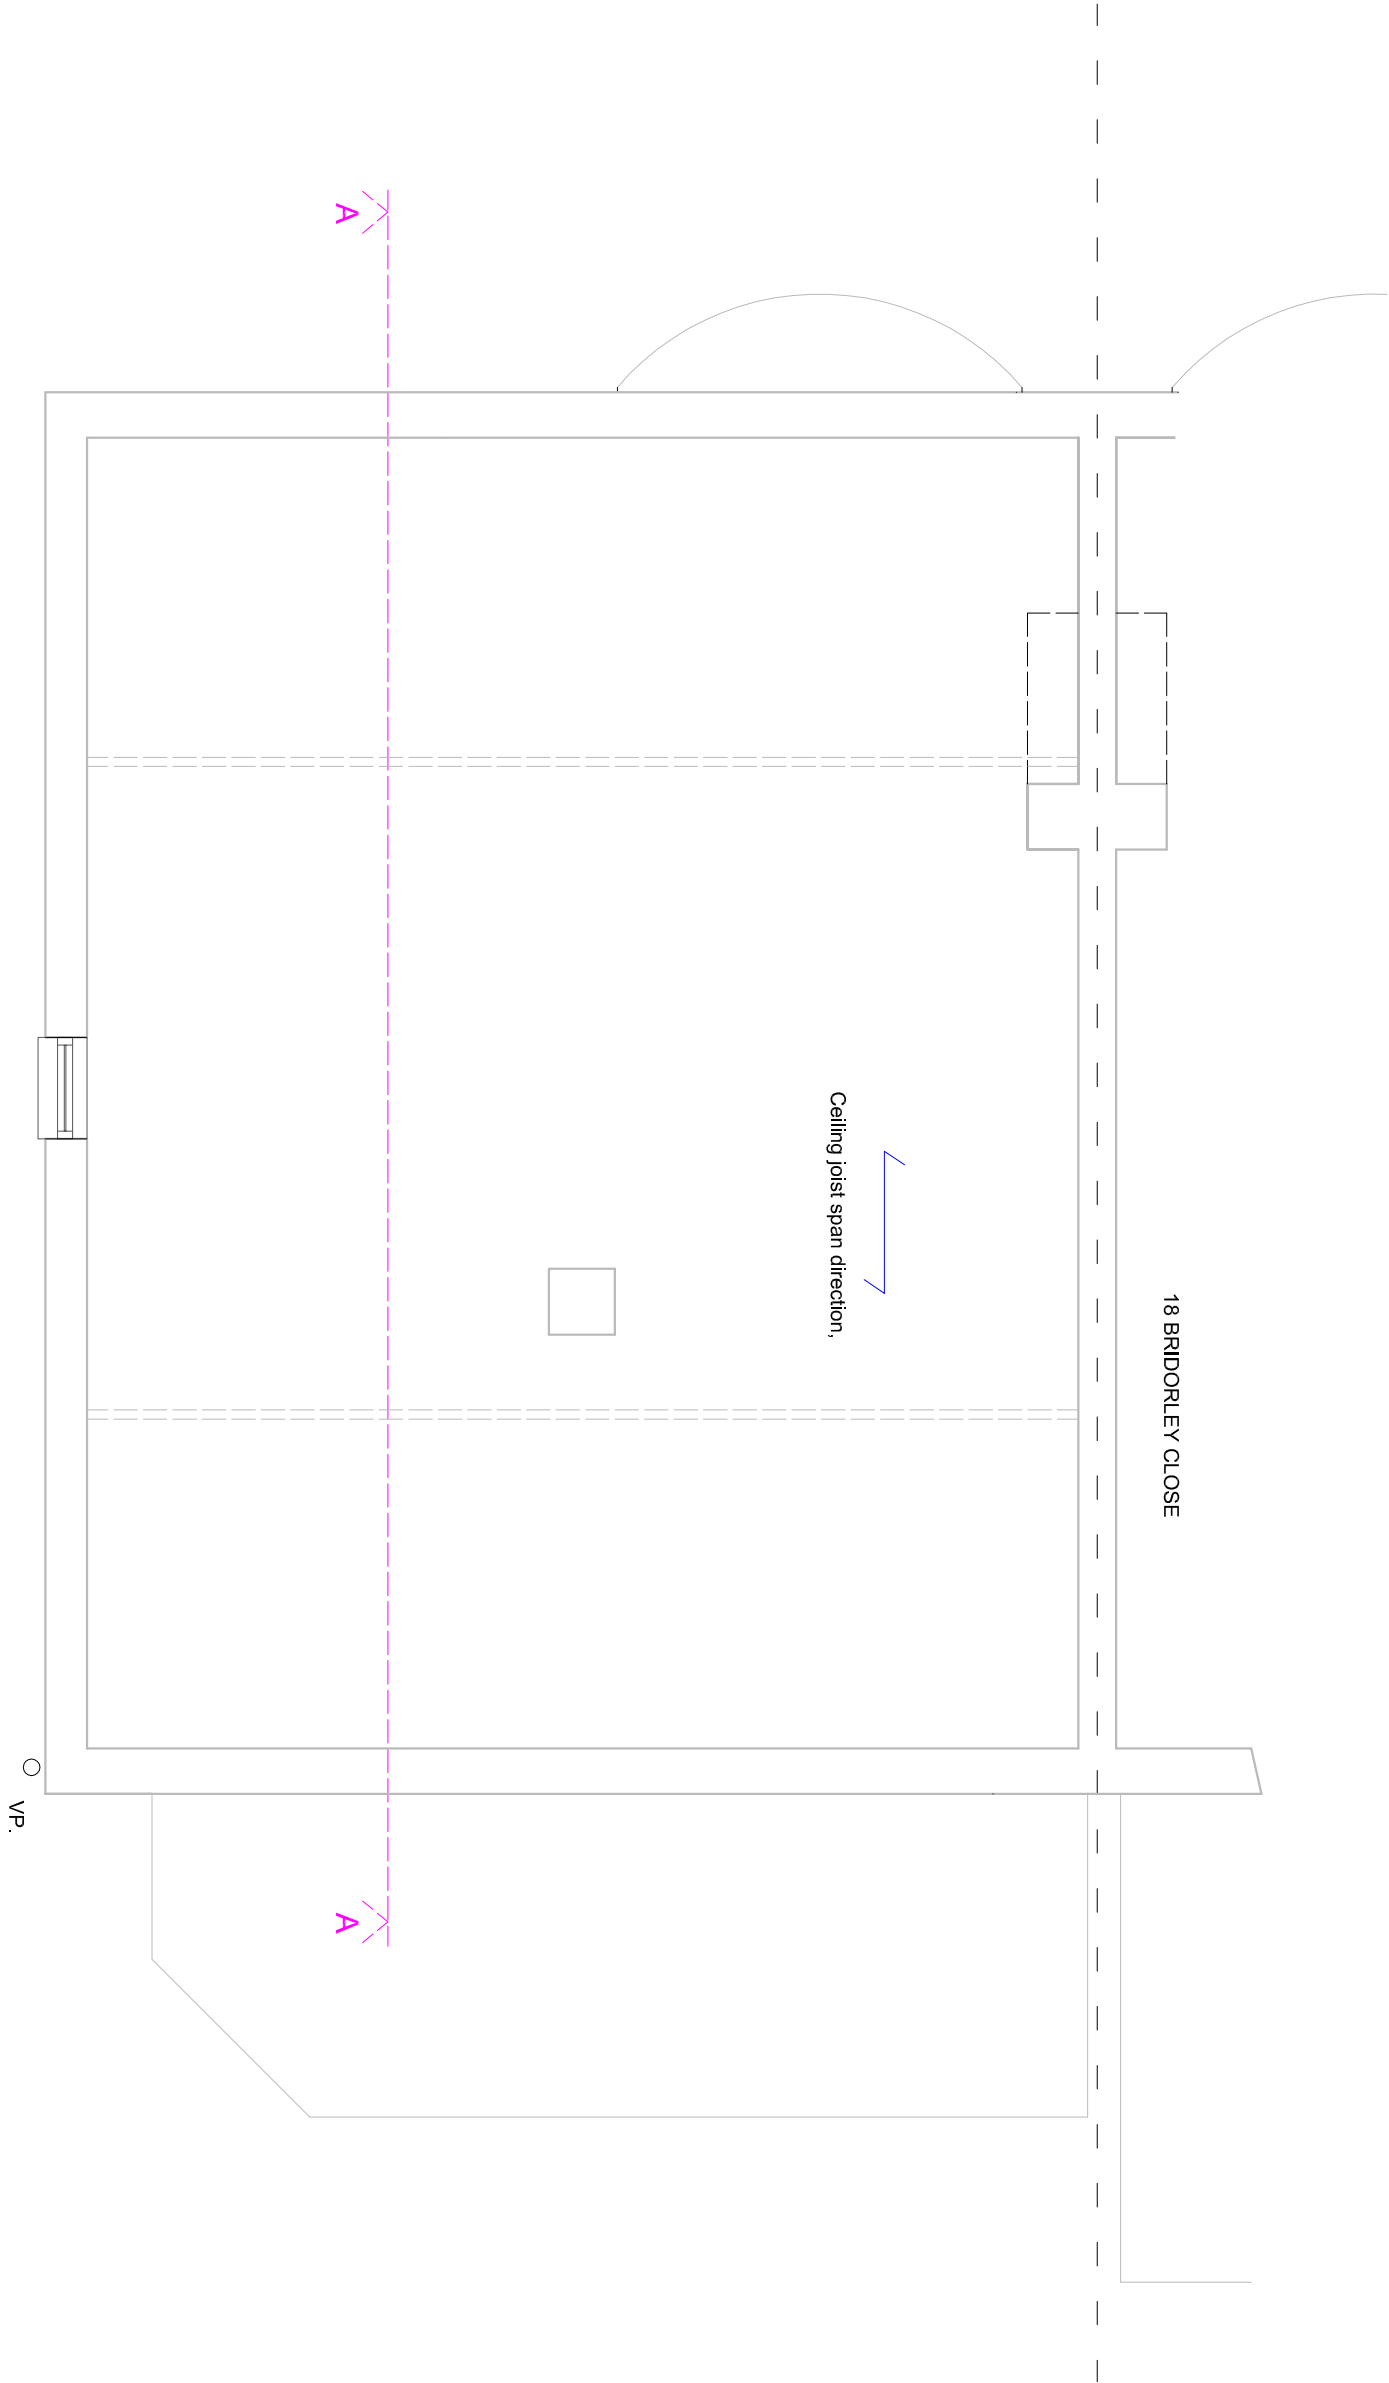

EXISTING LOFT FLOOR PLAN



SUSSEX BUILDING CONSULTANCY LIMITED	
20 BRIDORLEY CLOSE, PAGHAM, BOGNOR REGIS, WEST SUSSEX.	
SCALE - 1/50 REV - DATE - 29/02/2020	
 LABC partner	3 NORTHCOTE ROAD BOGNOR REGIS PO21 5LZ TEL/FAX - (01243) 861379