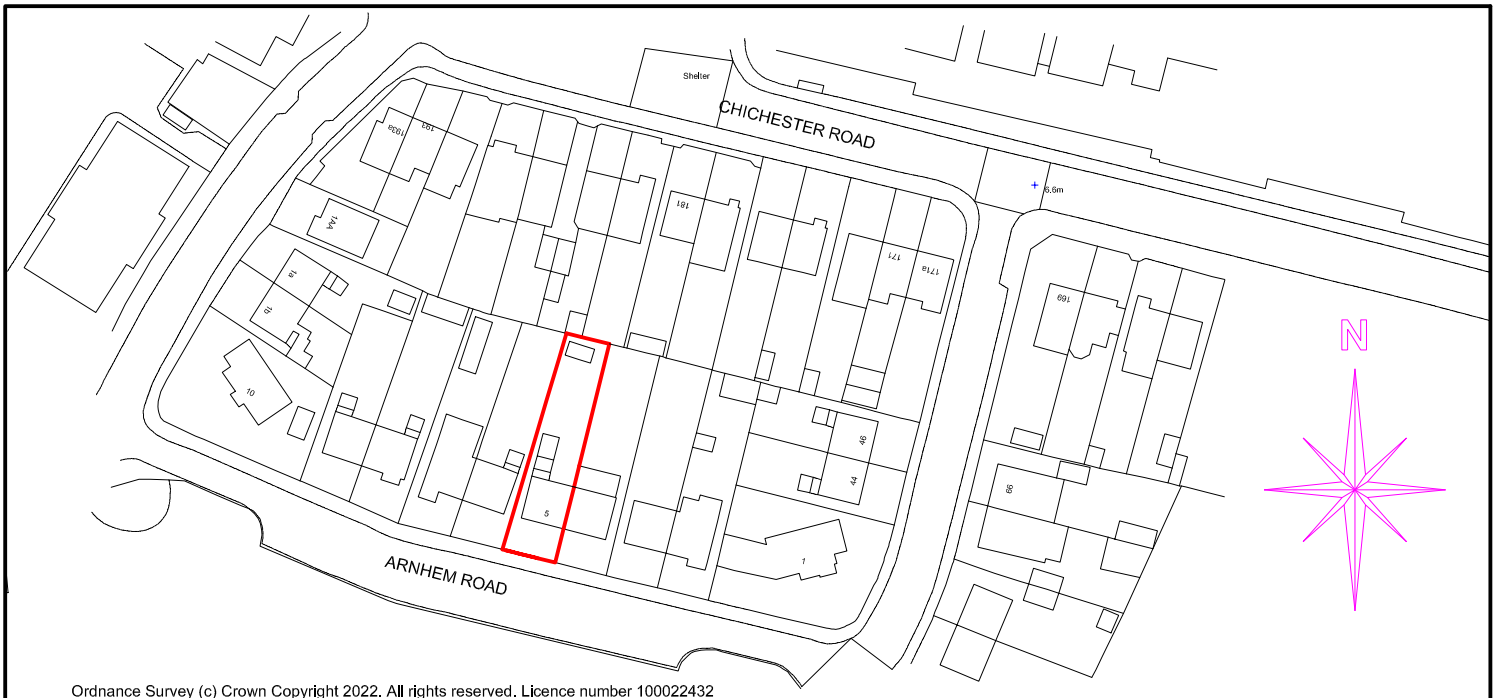

Ordnance Survey (c) Crown Copyright 2022. All rights reserved. Licence number 100022432

SCALE 0 10 20 30 40 50 METRES

LOCATION PLAN - 1/250

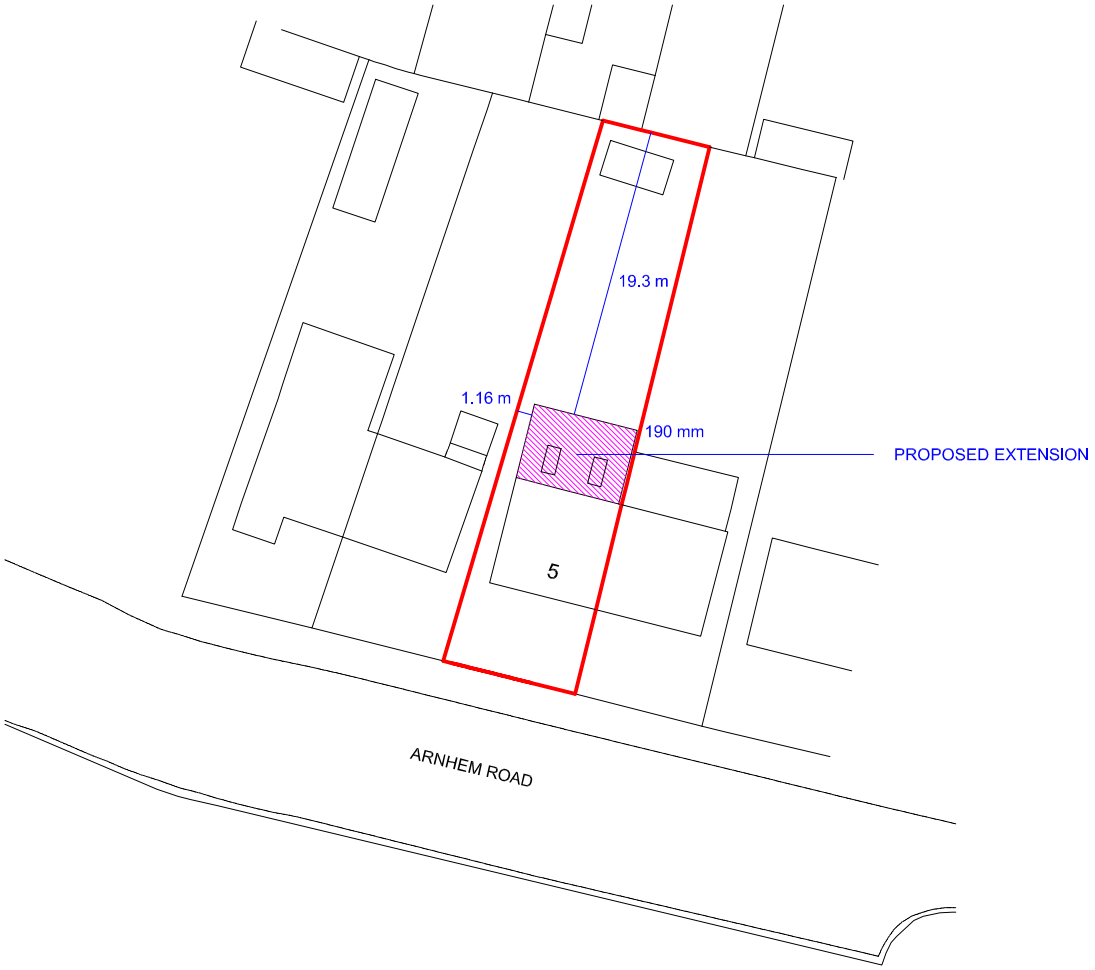

SITE PLAN - 1/500

SCALE 0 10 20 METRES

1/1250 and 1/500 on A4 paper.

SUSSEX BUILDING CONSULTANCY LIMITED

5 ARNHEM ROAD,
BOGNOR REGIS, WEST SUSSEX.

SCALE - 1/1250 REV - DATE - 12/05/2022

partner LABC
3 NORTHCOTE ROAD
BOGNOR REGIS
PO21 5LZ
TEL/FAX - (01243) 861379