


GENERAL NOTES:

ALL WORK WHETHER SPECIFIED OR IMPLIED TO BE CARRIED OUT IN ACCORDANCE WITH BUILDING REGULATIONS, BRITISH STANDARDS, CODES OF PRACTICE AND ACCEPTED BUILDING PRACTICE.

THIS DRAWING MAY BE SCALED FOR LOCAL AUTHORITY PURPOSES ONLY. FOR WORKING DRAWINGS USE SPECIFIED DIMENSIONS WHERE GIVEN - MEASURE AND CHECK ON SITE PRIOR TO ORDERING OF MATERIALS AND COMMENCEMENT OF WORKS.

THIS LAYOUT AND DESIGN IS COPYRIGHT AND CANNOT BE COPIED OR REPRODUCED WITHOUT PRIOR CONSENT, IN WRITING, FROM THE DESIGNER.

DRAWING TO BE READ IN CONJUNCTION WITH ADDITIONAL DRAWINGS AND ANY STRUCTURAL ENGINEERS INSTRUCTIONS AND DETAILING.

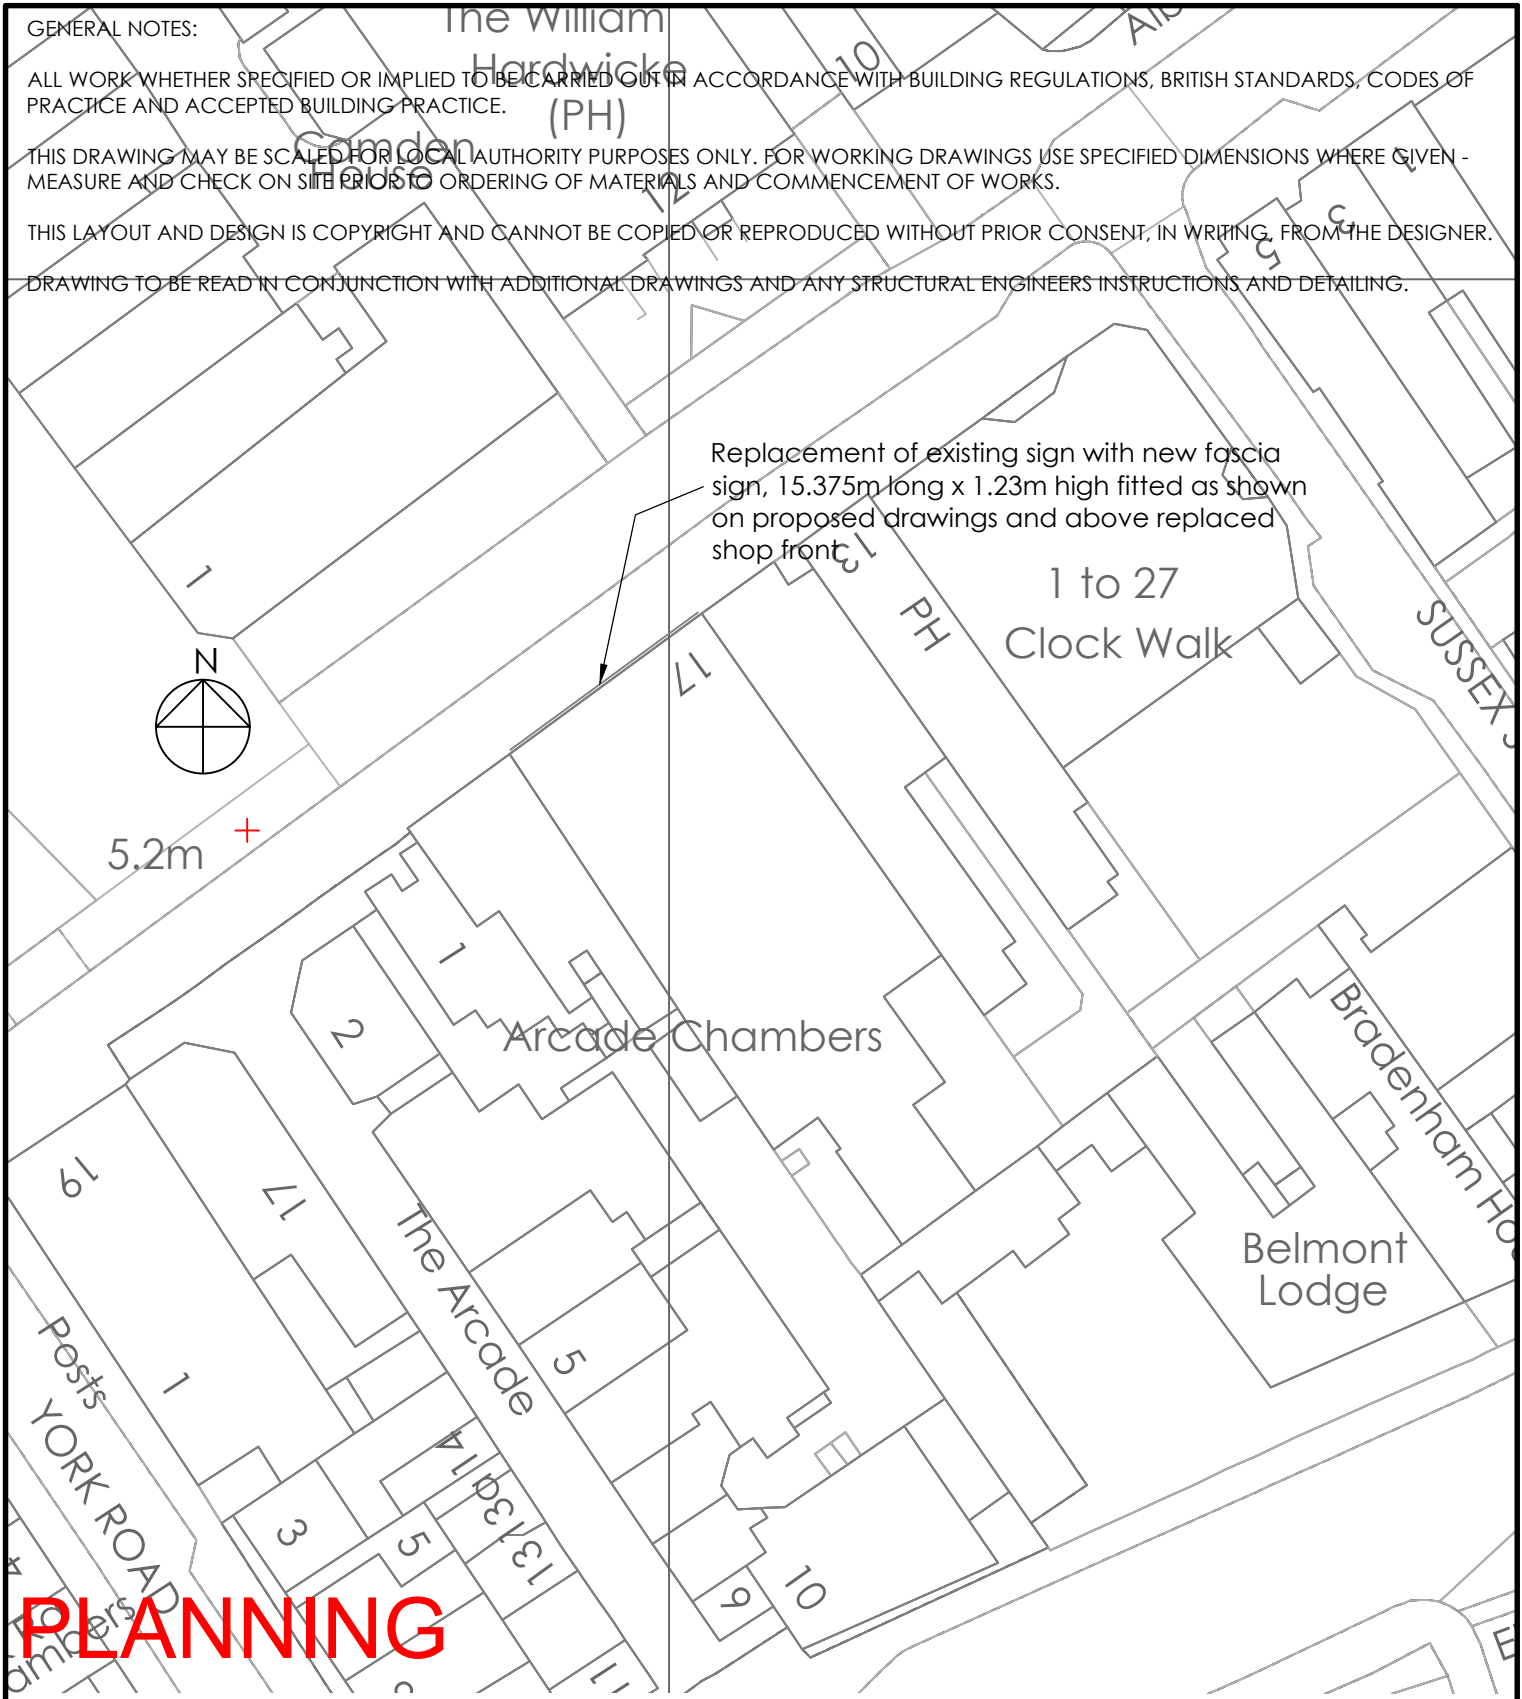

PLANNING

© Crown Copyright and database rights 2026 OSAC0000847942

A	EDIT	00/00/00	COMMENT BOX
Rev	Name	Date	COMMENT BOX



 ghd partnership Ltd chartered surveyors & architectural consultants The Office 258 Woodlands Road Woodlands Southampton SO40 7GH Tel: 023 8064 4666 www.ghdpartnership.co.uk	Client Name		Date	Project No
	SMR Solicitors		July 26	2026 - 678
	50 Westgate, West Sussex		Drawn by	Scale
	Drawing Title		HJN	1:500
	17 High Street, Bognor Regis		Checked by	Drawing No
	Block Plan			D04