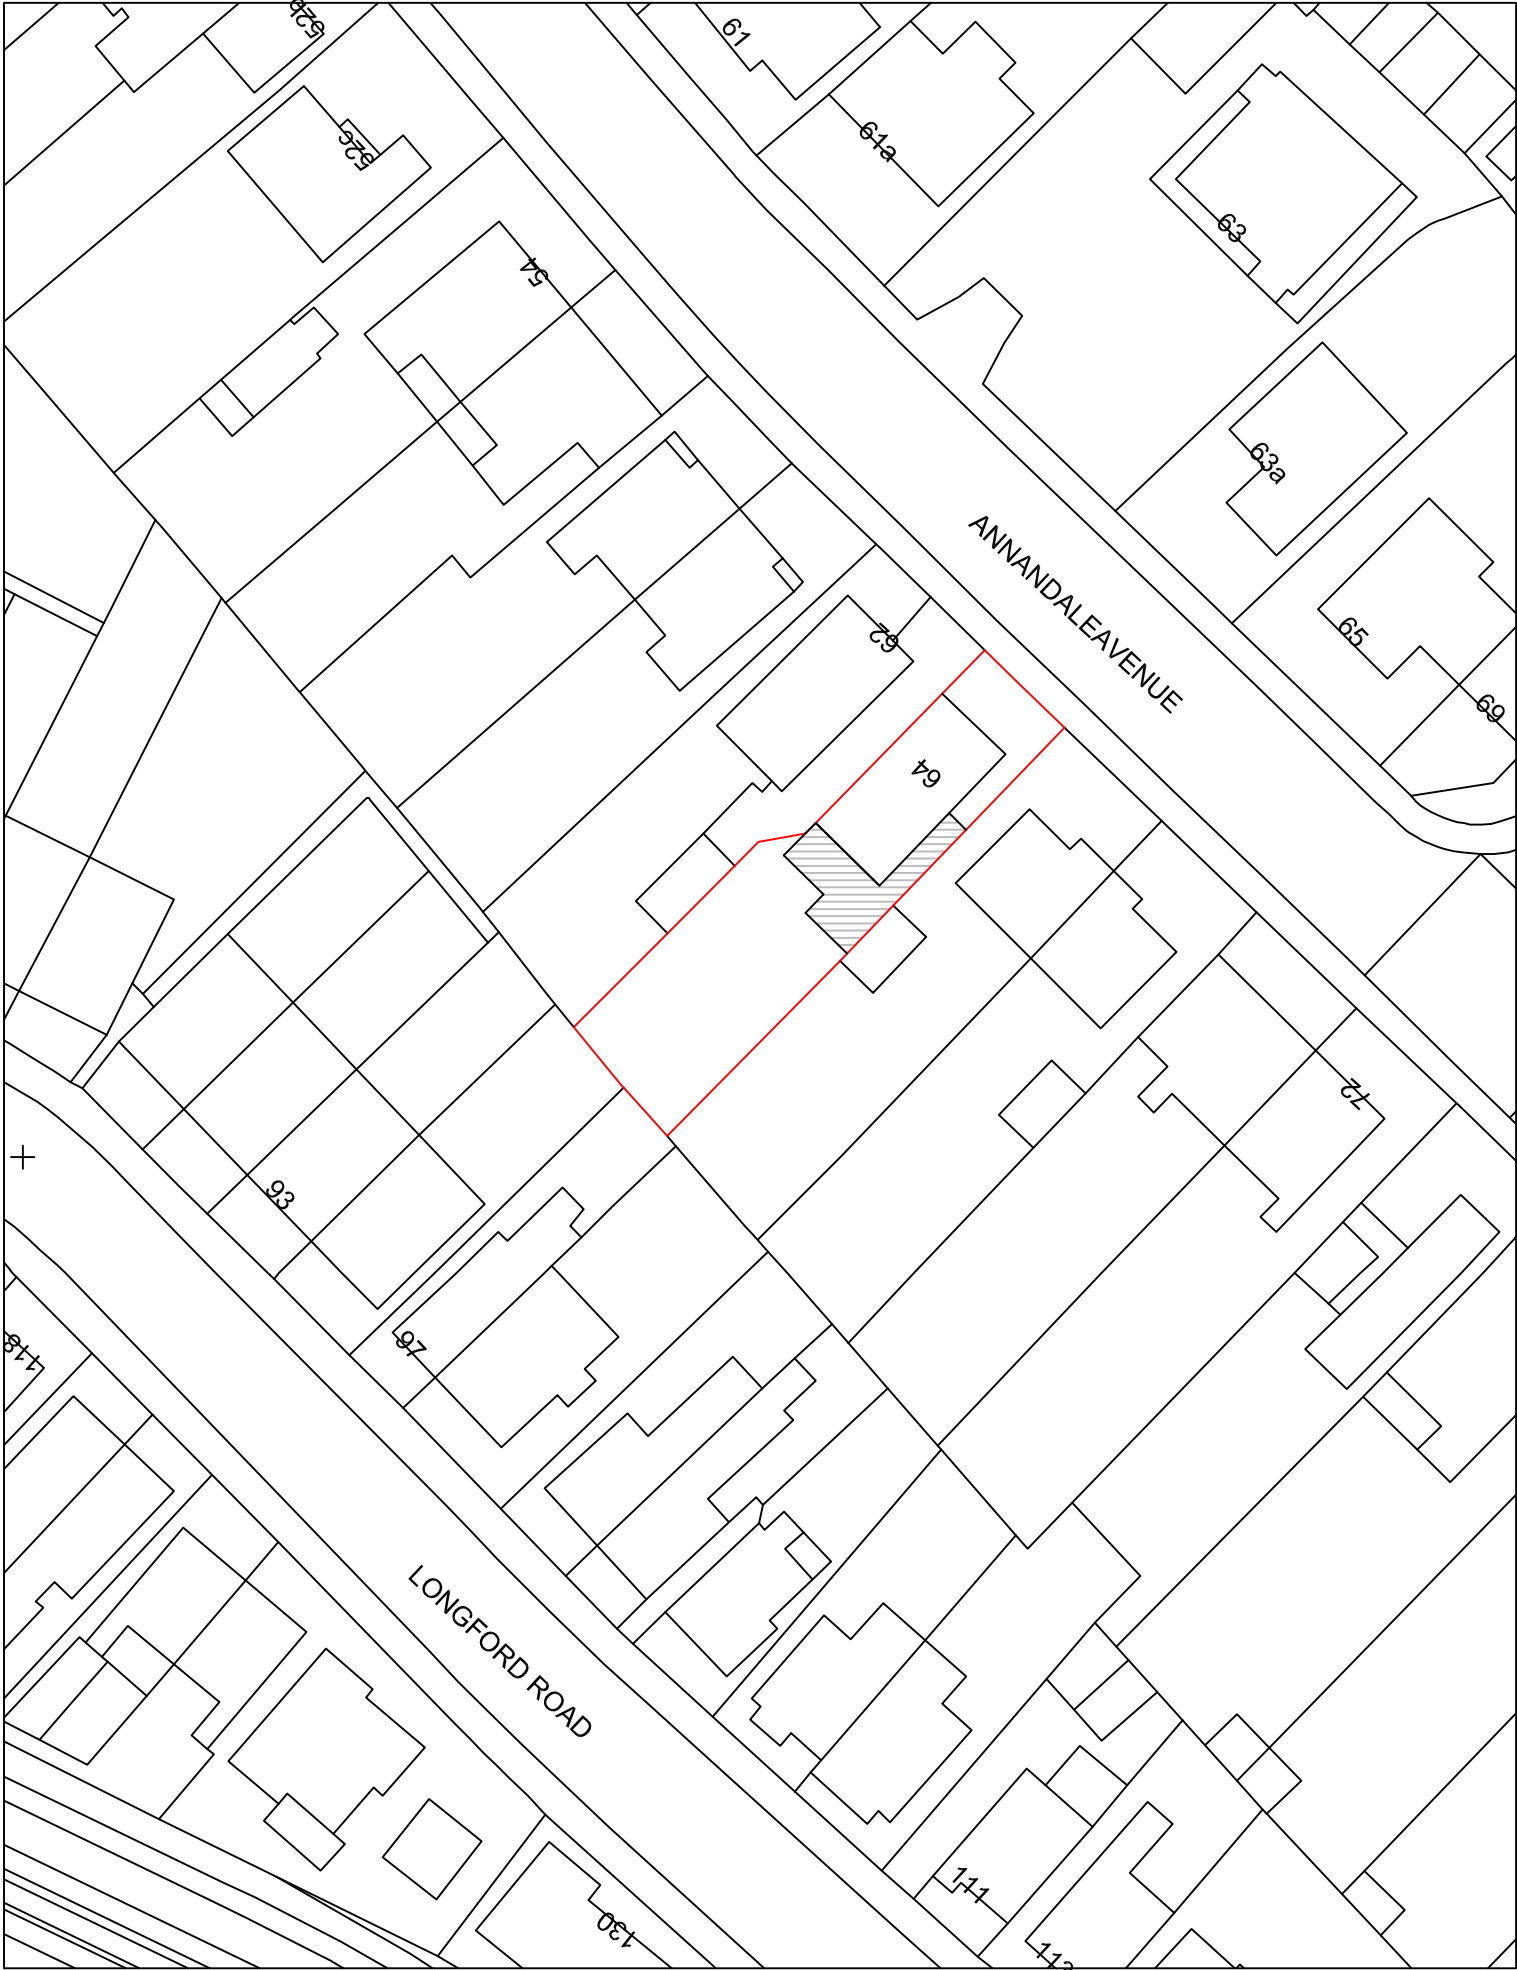


Your Home Plans Ltd
Drop Anchor, Drift Lane,
Bosham, West Sussex, PO18 8PP
Tel: 01243 572414
june@yourhomeplans.co.uk

64 ANNANDALE AVENUE
BOGNOR REGIS
WEST SUSSEX
PO21 2EX

Block Plan

Project Number:	64ANN-15	Drawing No:
Date:	4TH JUNE 2015	01
Drawn By:	Your Home Plans Ltd	
Checked By:	JEG	Scale: 1:500 A3