



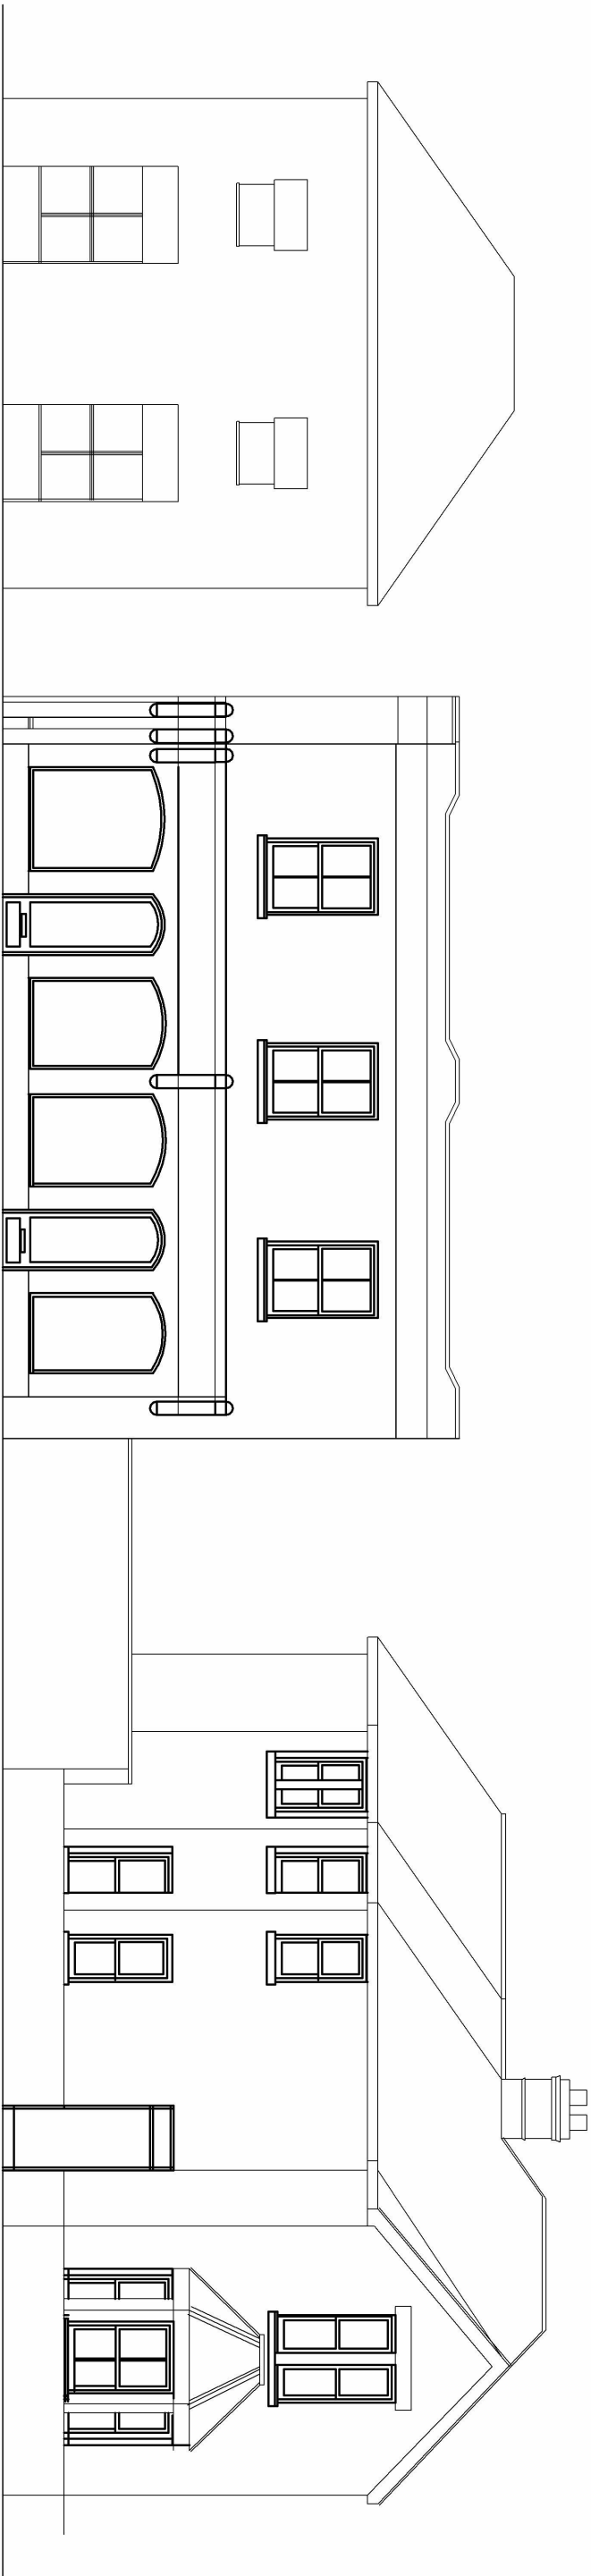

Existing Street Scene

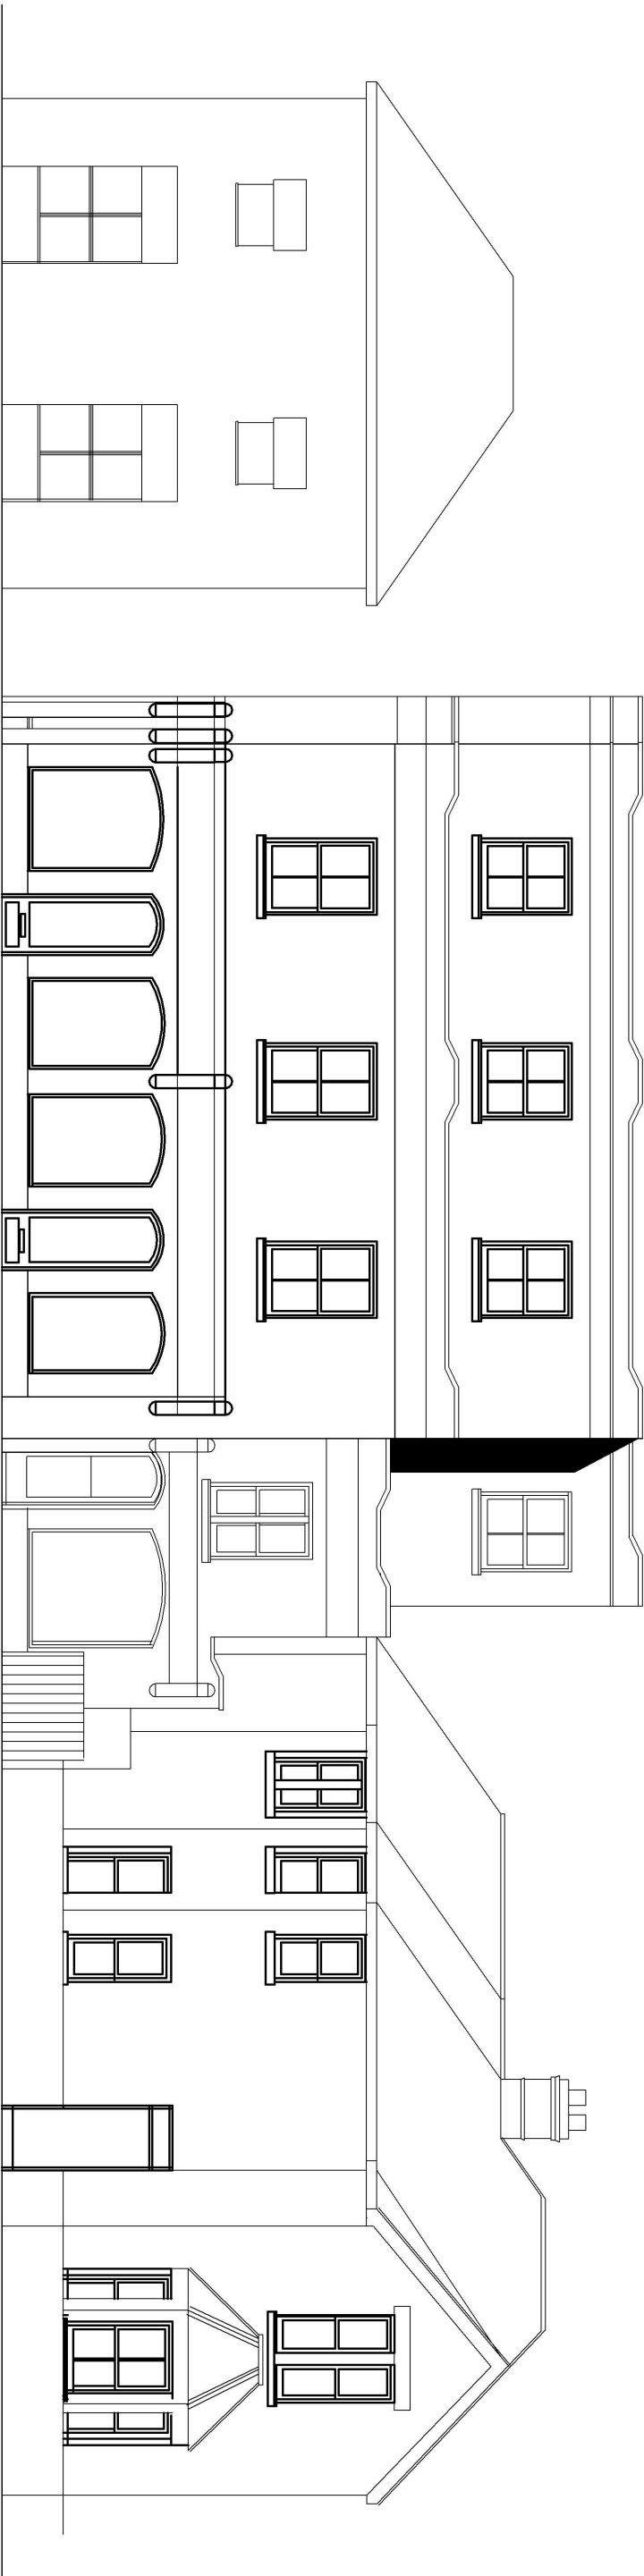

Proposed Street Scene

project title		date	project no
1-2 Argyle Road, Bognor Regis		08-2018	1810
drawing title	scale	drawing no	Guy Walker Architects New Olives, High Street, Uckfield, East Sussex TN22 1QE. Tel: 0779 9061715
Existing and Proposed Street Scene	1:50@ A3	PL04	
		status	revision no.
		Planning	/

N.B Do Not Scale of this drawing. Drawing for status use only.
Any discrepancies to be reported to the project architect