



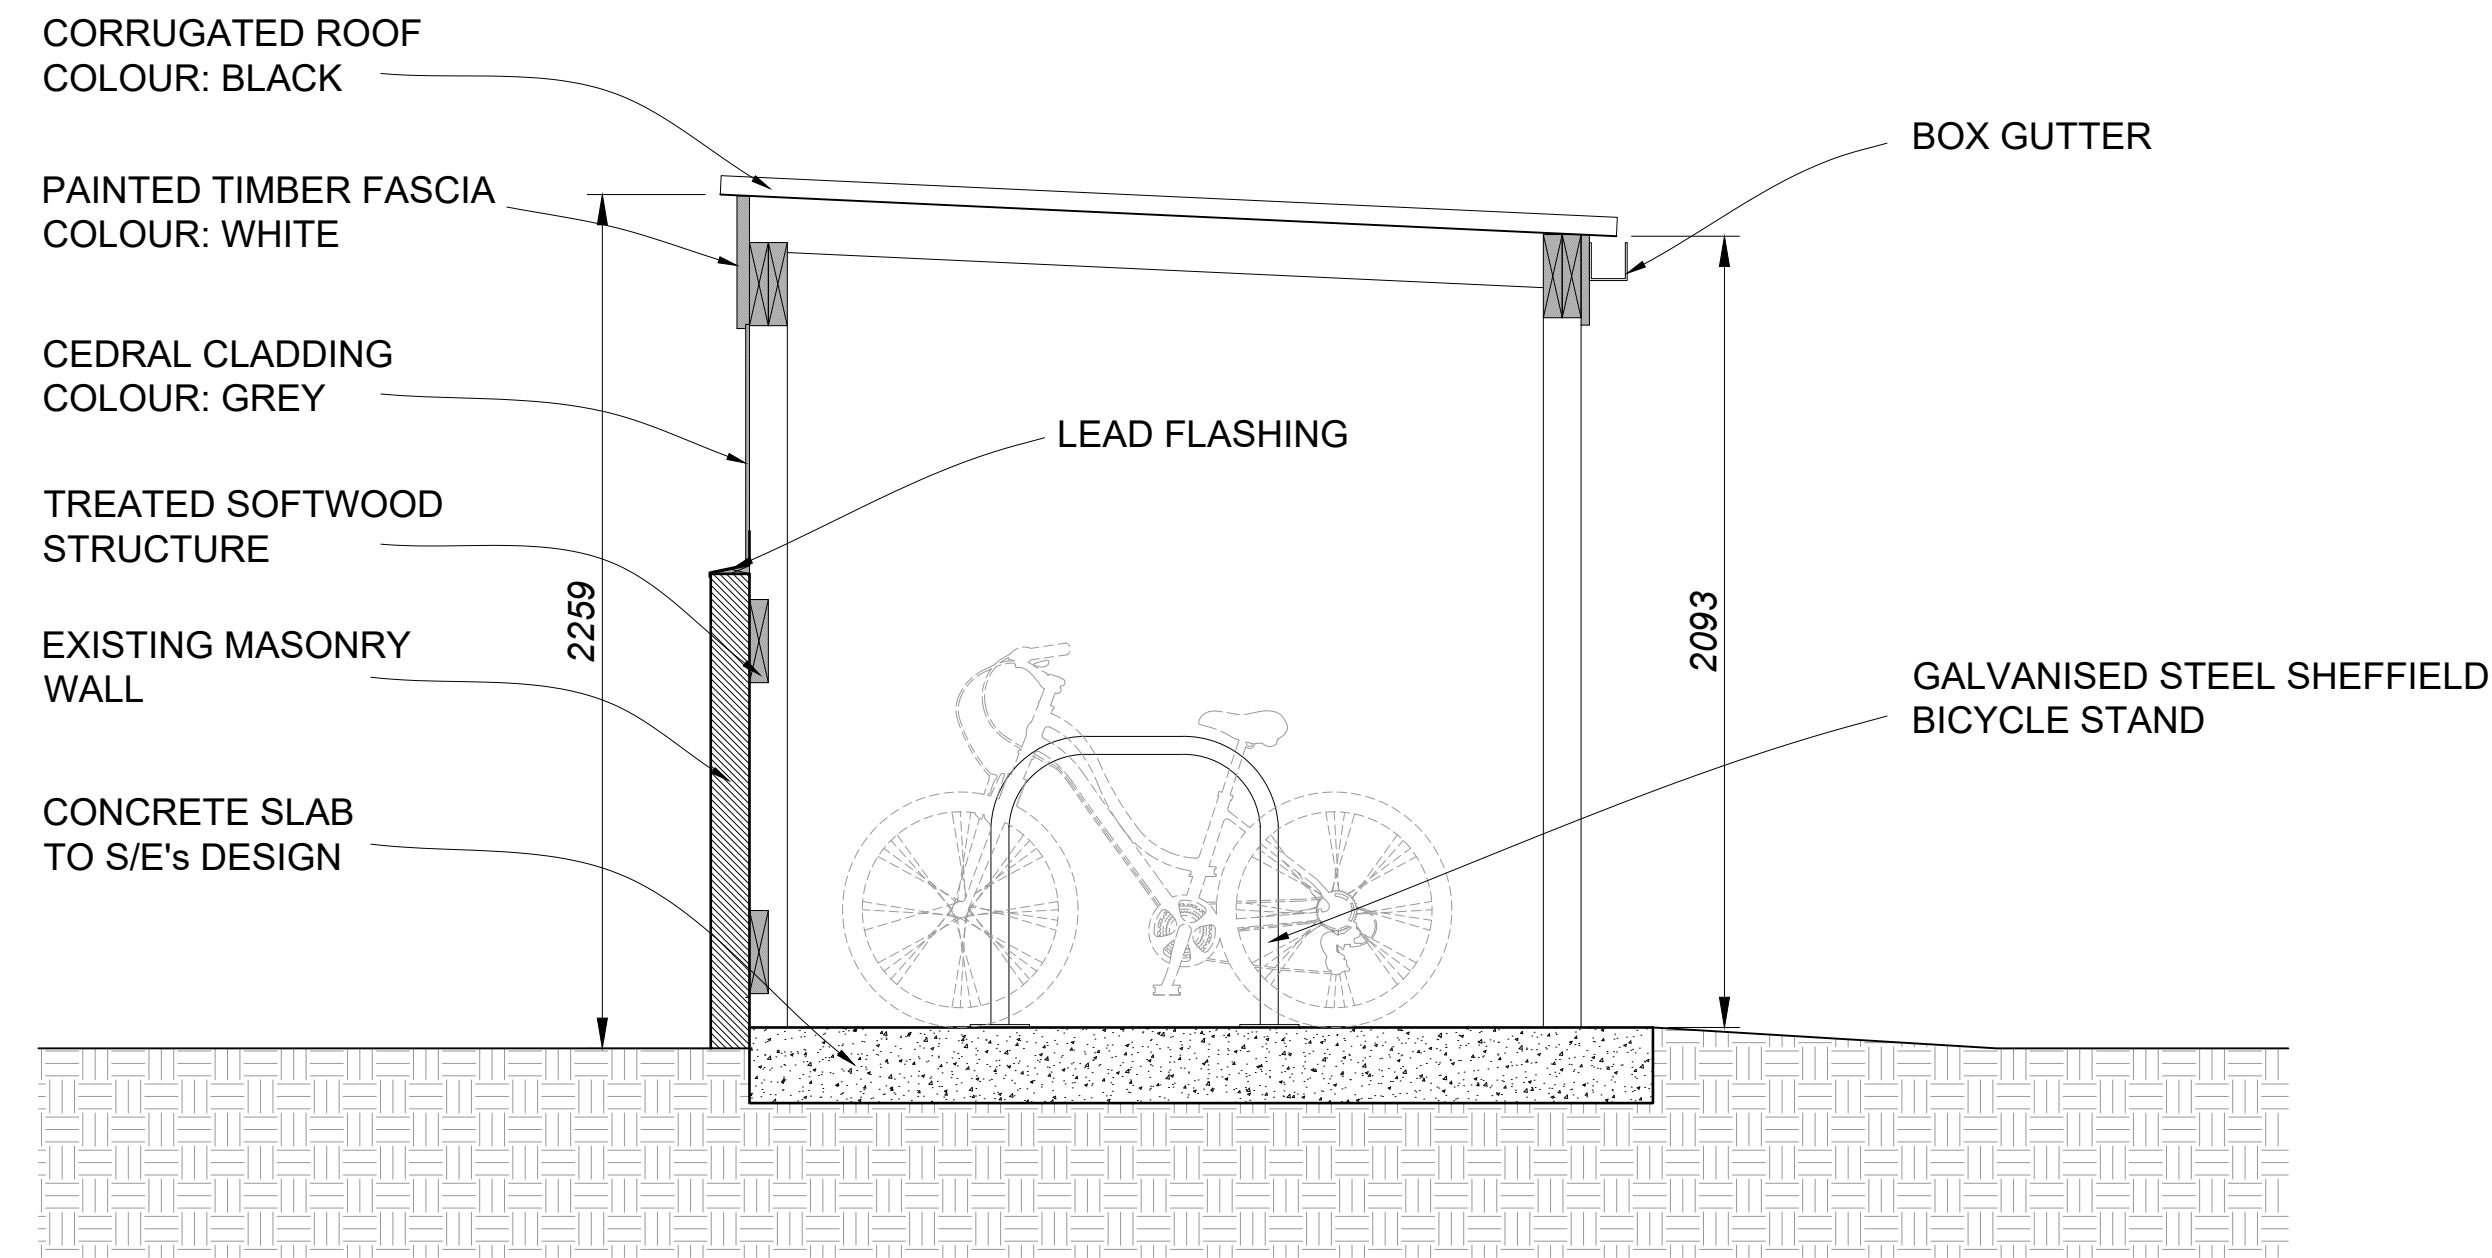

PROPOSED LONG STAY BICYCLE STORE SECTION
1:20

STORE TO BE ILLUMINATED WITH SOLAR POWERED LIGHTING SYSTEM

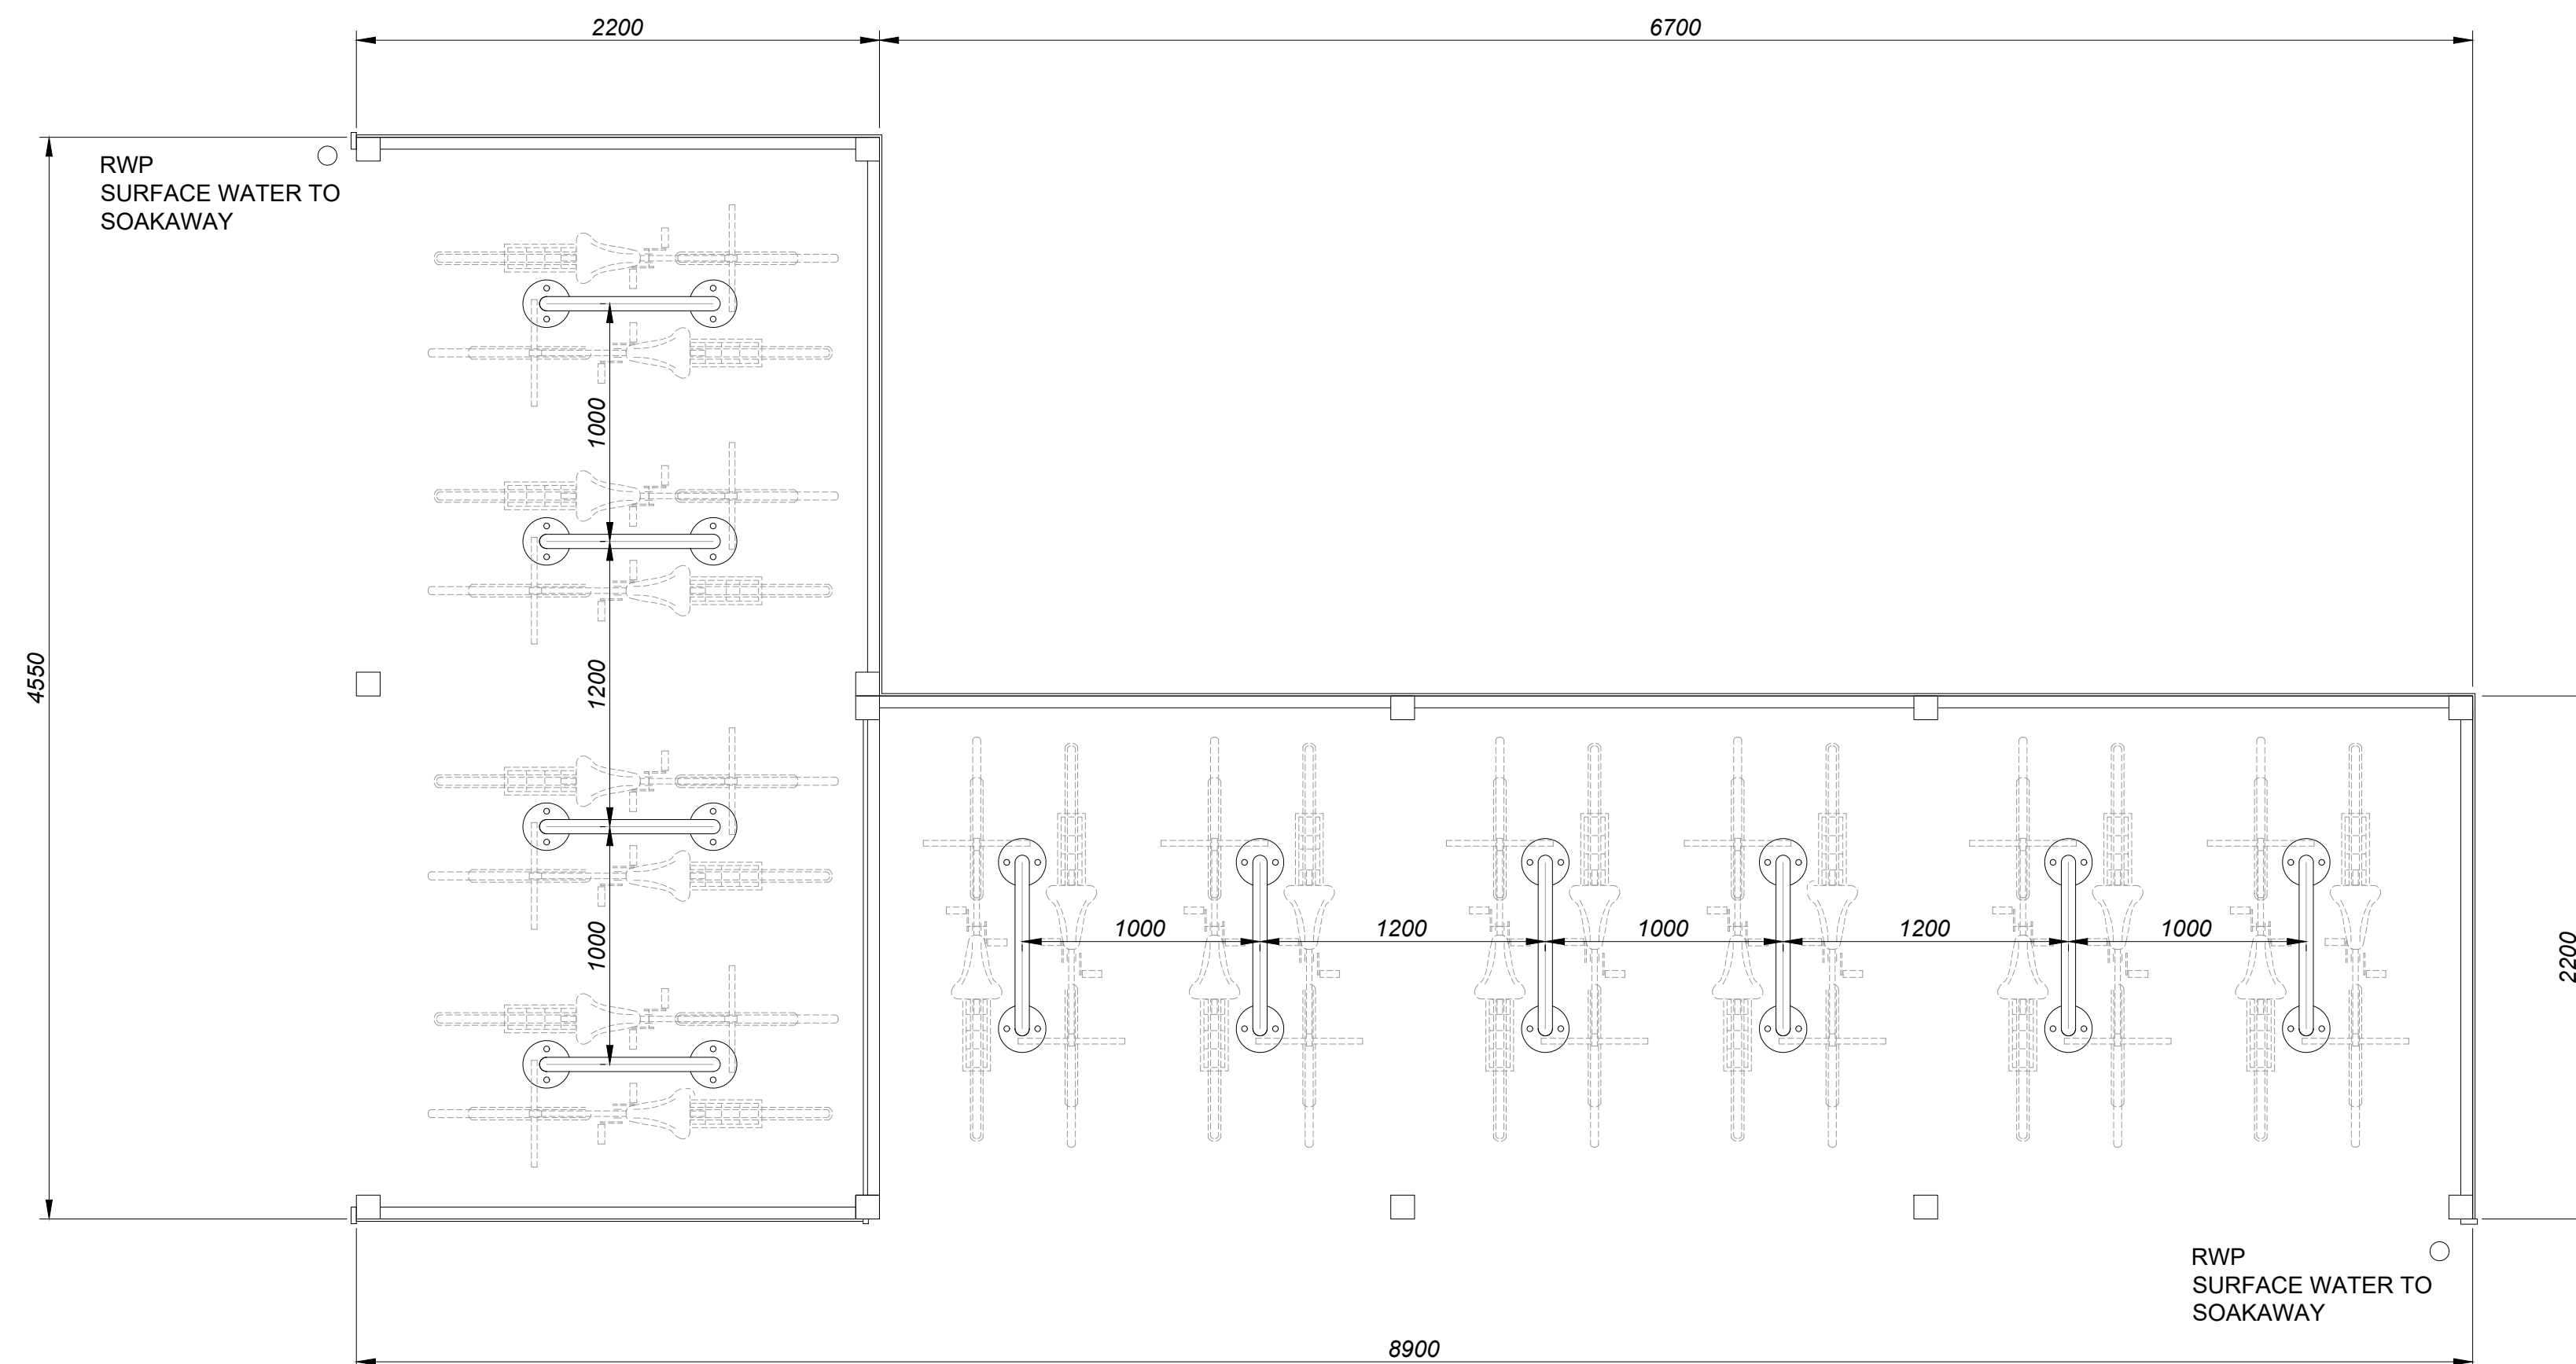

PROPOSED LONG STAY BICYCLE STORE PLAN
1:20

notes:

revisions:

Annandale Developments Ltd
86 Annandale Ave
Bognor Regis

drawing information

title: Proposed Long Stay
Bicycle Store Details
status: Preliminary
date: April 2021
scale: 1:20@A1
drawn: SCR
chk'd: GR

R & R DESIGN
STUDIO LTD

job: 1096 dwg: 1905 rev: /

NOTE: The contractor is responsible for checking all site dimensions and levels. These should be checked prior to the ordering of any components and before the commencement of the works. All discrepancies should be brought to the attention of the Contract Administrator