


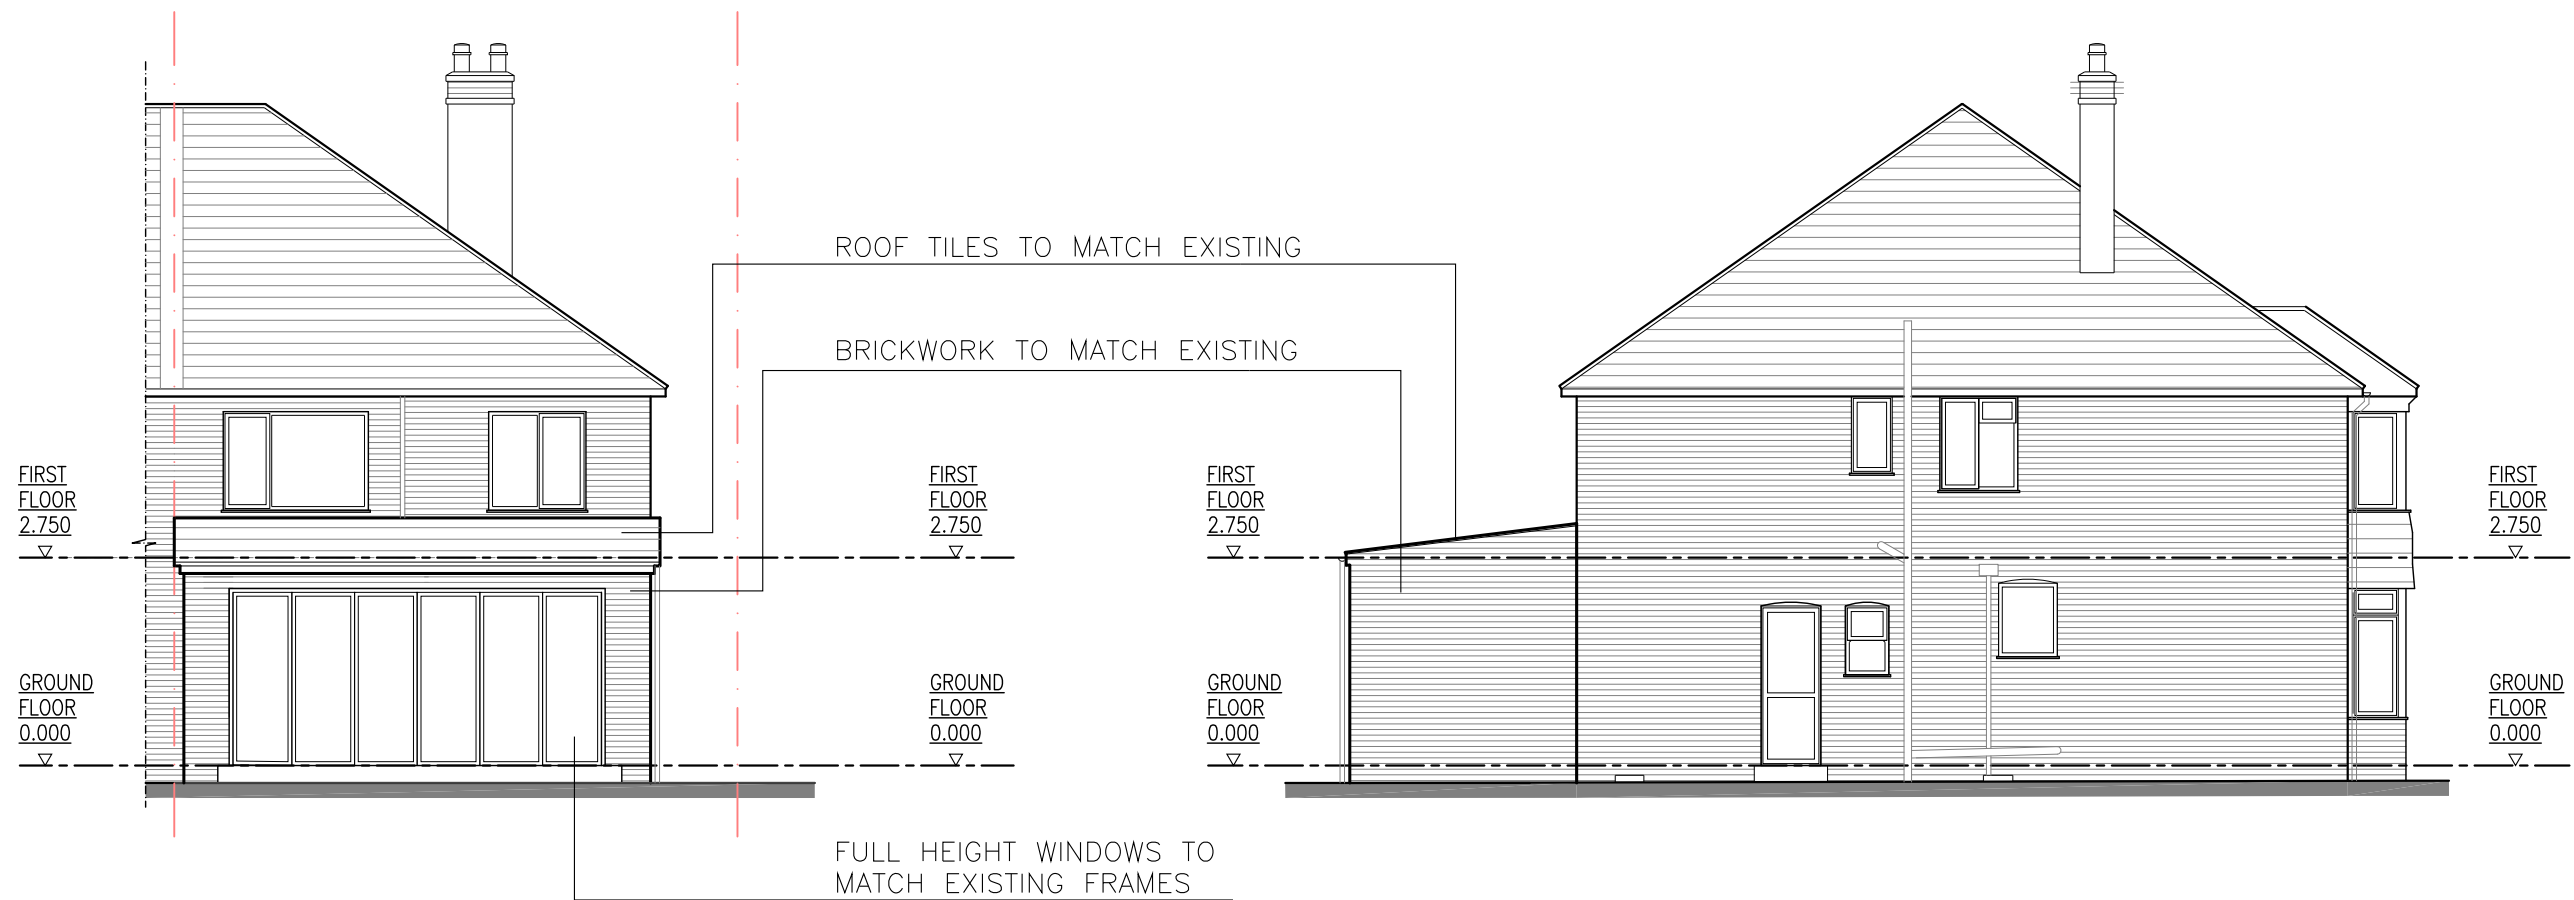

PROPOSED EAST ELEVATION, Sc. 1:100

PROPOSED NORTH ELEVATION, Sc. 1:100

11 SOUTHDOWN ROAD
BOGNOR REGIS, PO21 2JS

SHEET 006

PROPOSED ELEVATIONS
(SC. 1:100 @ A3)

03.05.2018

1:100

