


Tile hanging to match existing roof tiles.  
Roof tiles to match existing.

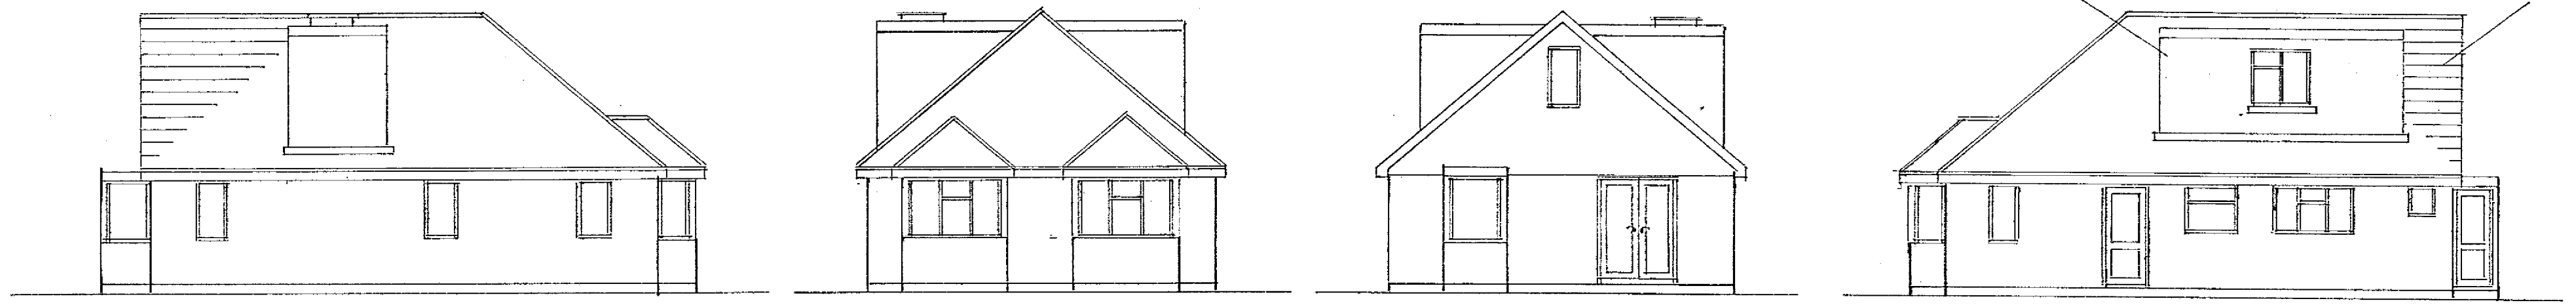


west

south

north

east

1 : 100

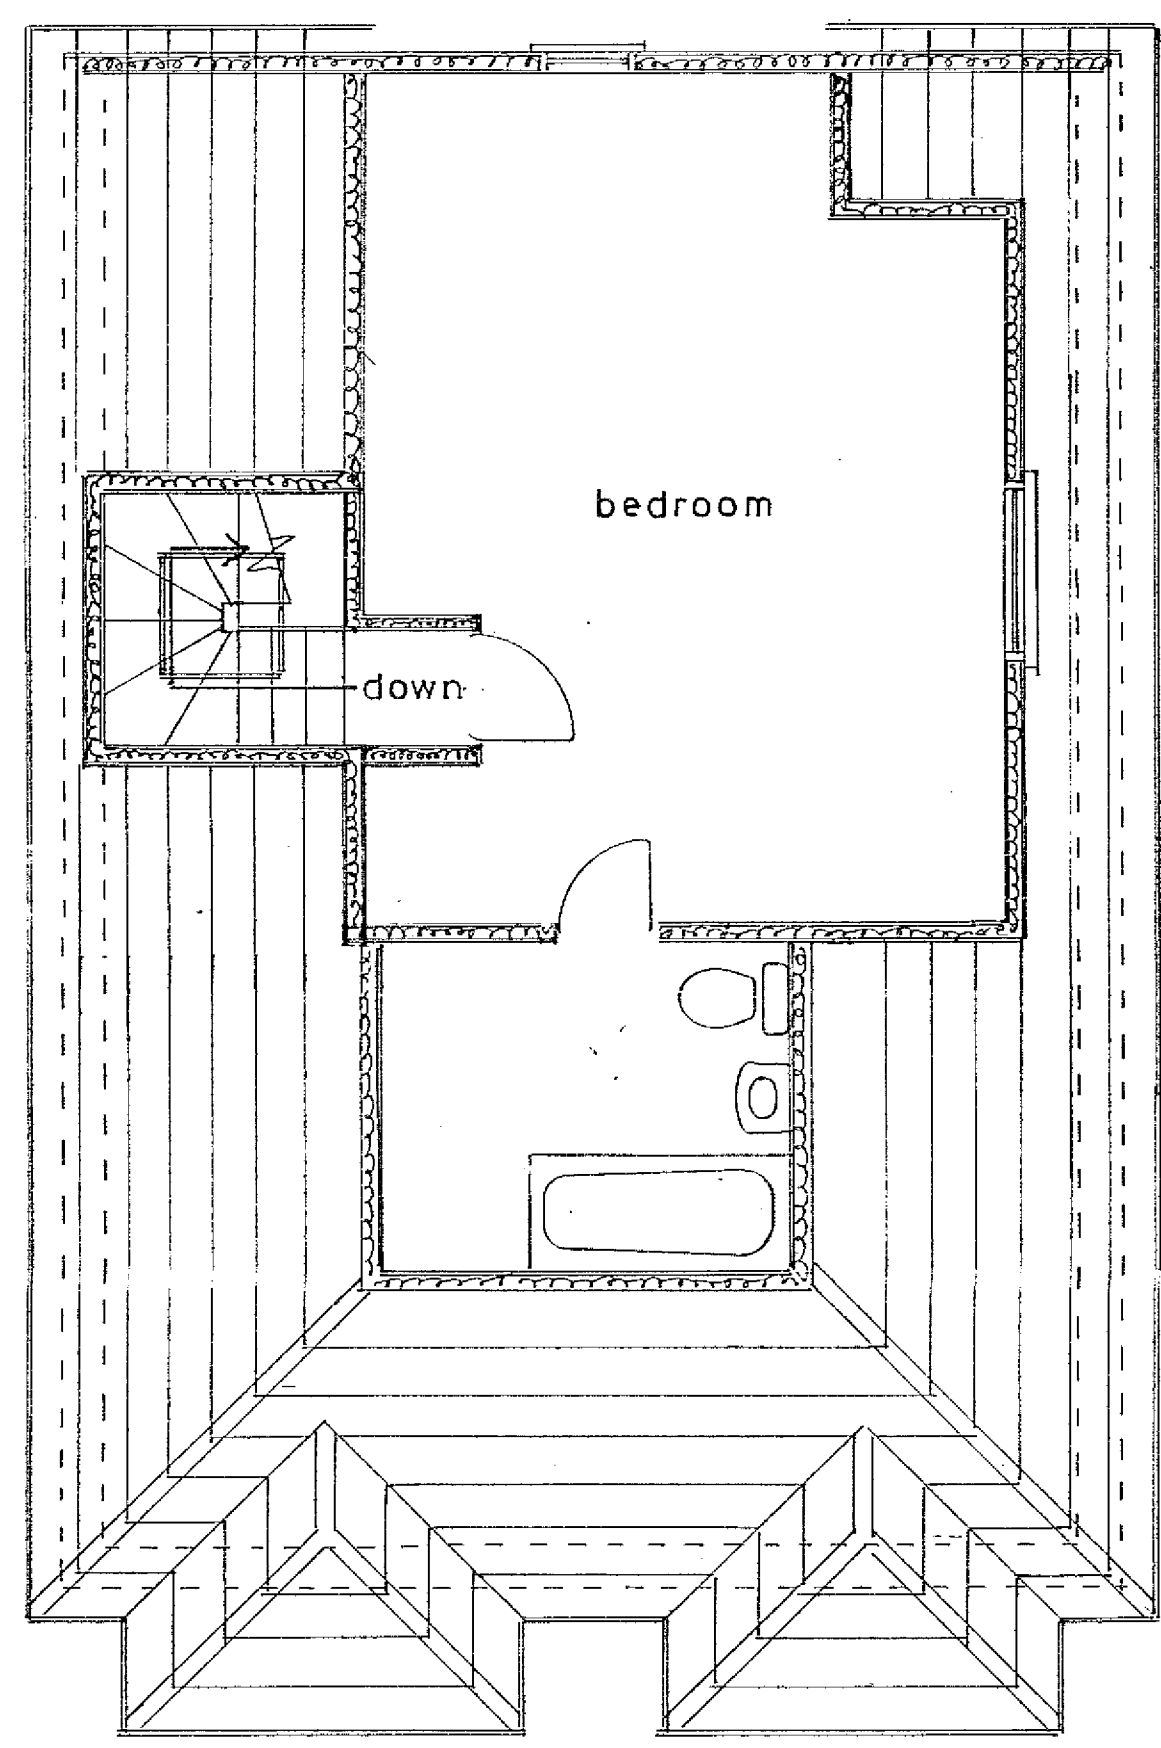

bedroom

down

1st floor plan

1 : 50

Proposed

PROPOSED LOFT CONVERSION TO FORM NEW 1ST FLOOR AT 23, WESTWAY, BOGNOR REGIS  
FOR MRS. S. SMITH.

sheet 2 of 3

Bryan Butcher  
Rainbow Cottage  
Nyetimber Lane  
Bognor Regis PO21 3JX  
01243 266871  
07973 233442  
bryan.butcher@btinternet.com  
www.bryanbutcher.com