


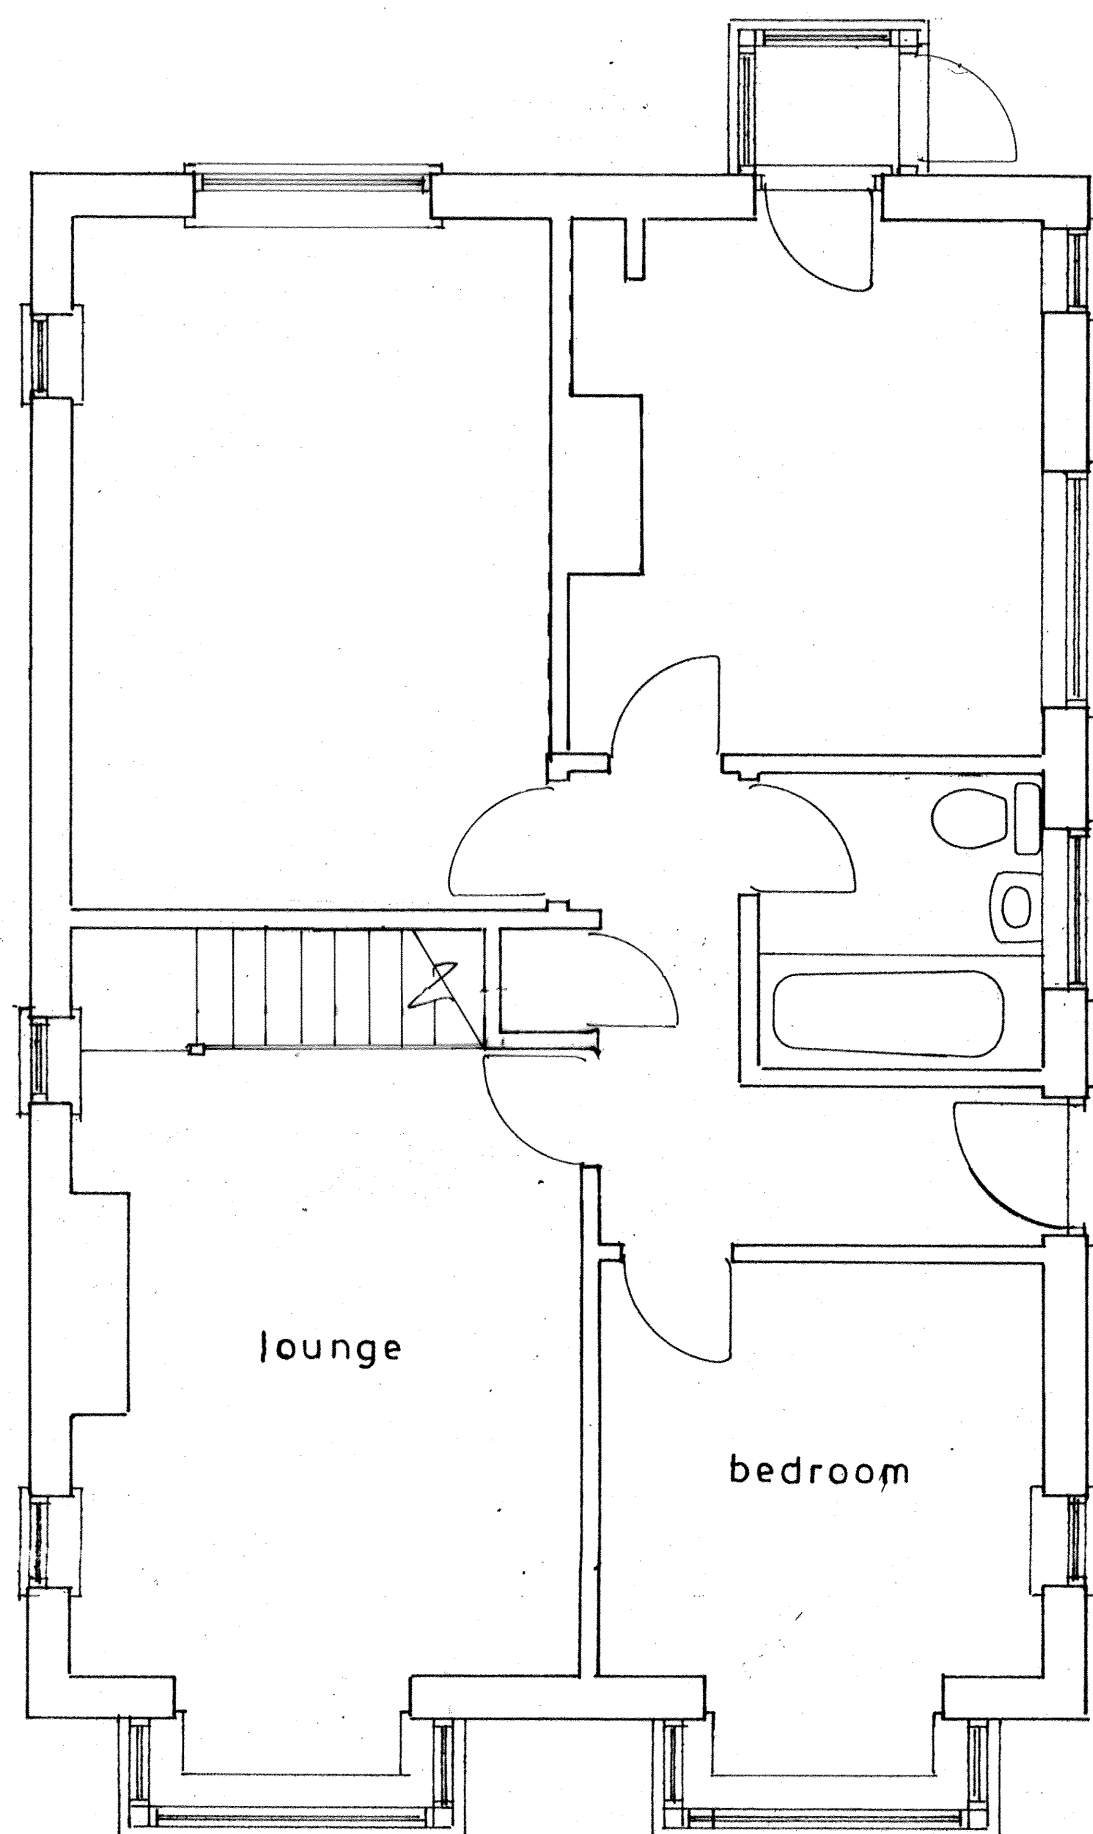


Ground floor plan
1 : 50


Existing




south
1 : 100

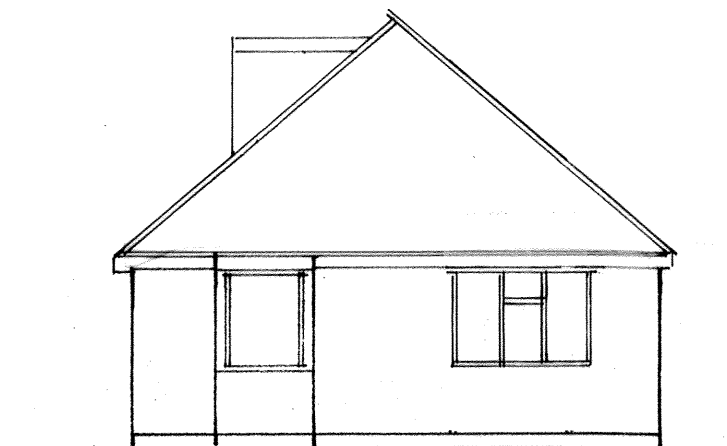


north

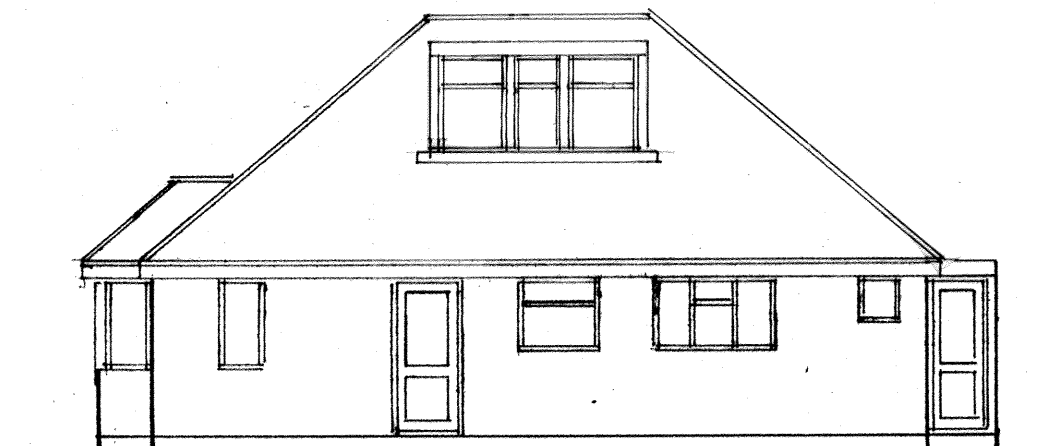


east

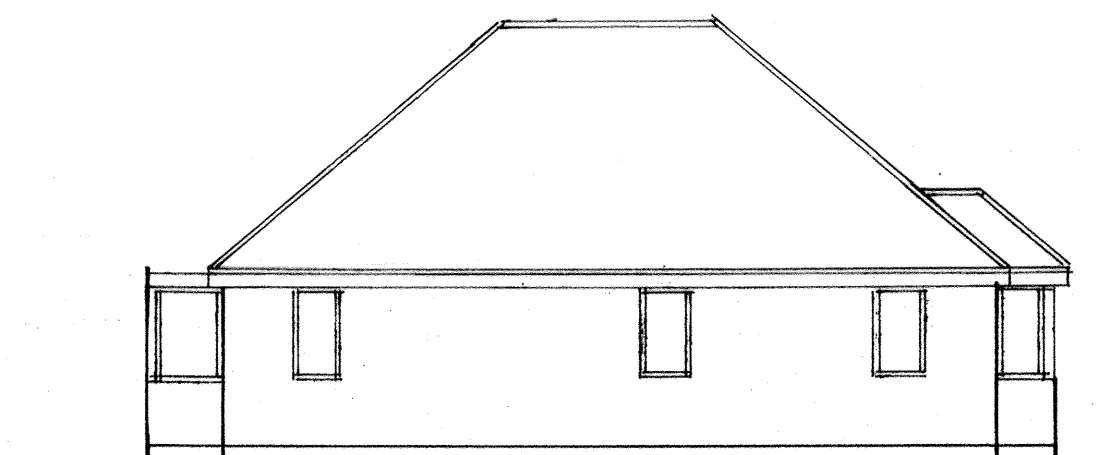


west

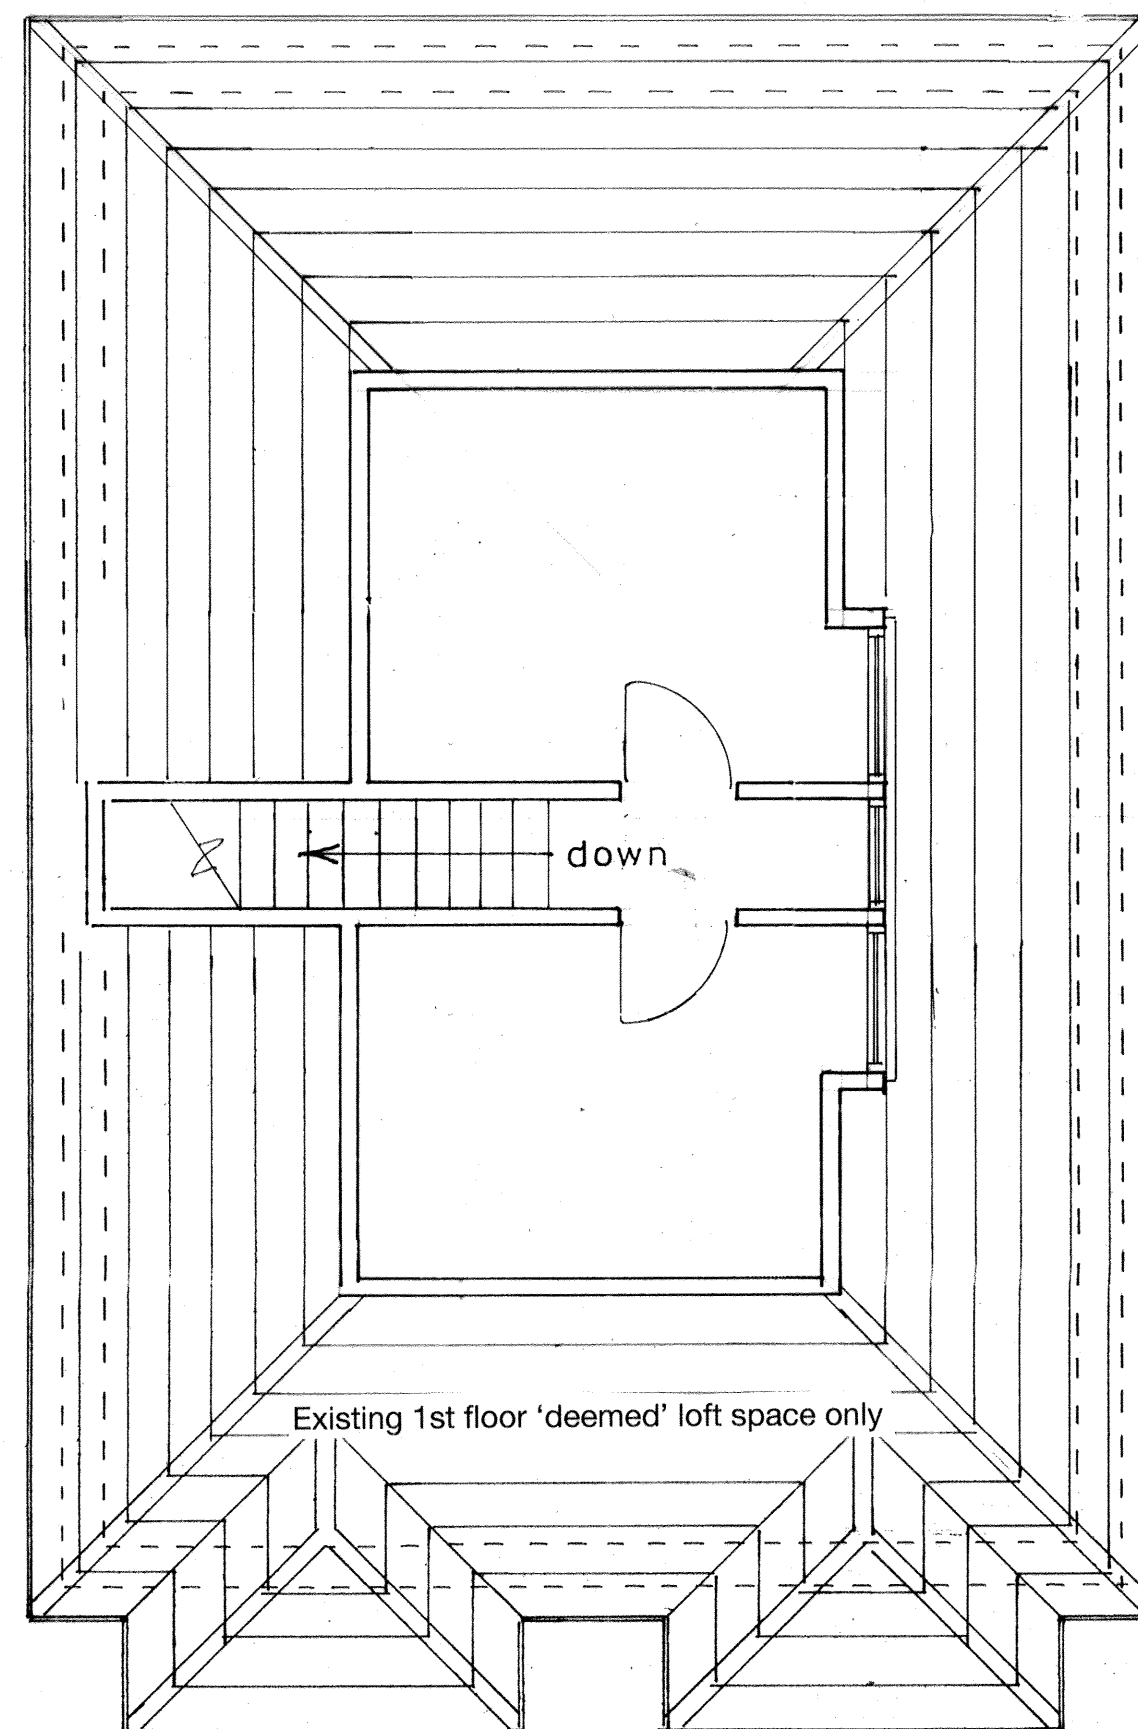

1st floor plan

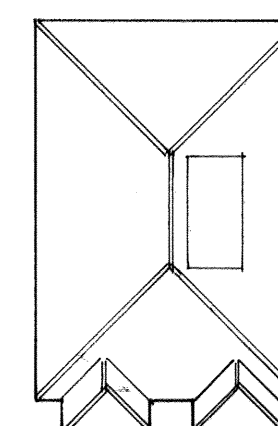

roof plan
1 : 200

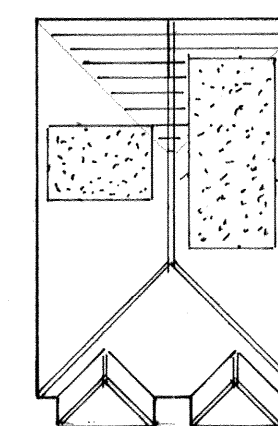

proposed roof plan

sheet 3 a of 3

PROPOSED LOFT CONVERSION TO FORM NEW 1ST FLOOR AT 23, WESTWAY, BOGNOR REGIS
FOR MRS. S. SMITH.

Bryan Butcher
Rainbow Cottage
Nyetimber Lane
Bognor Regis PO21 3JX
01243 266871
07973 233442
bryan.butcher@btinternet.com
www.bryanbutcher.com