


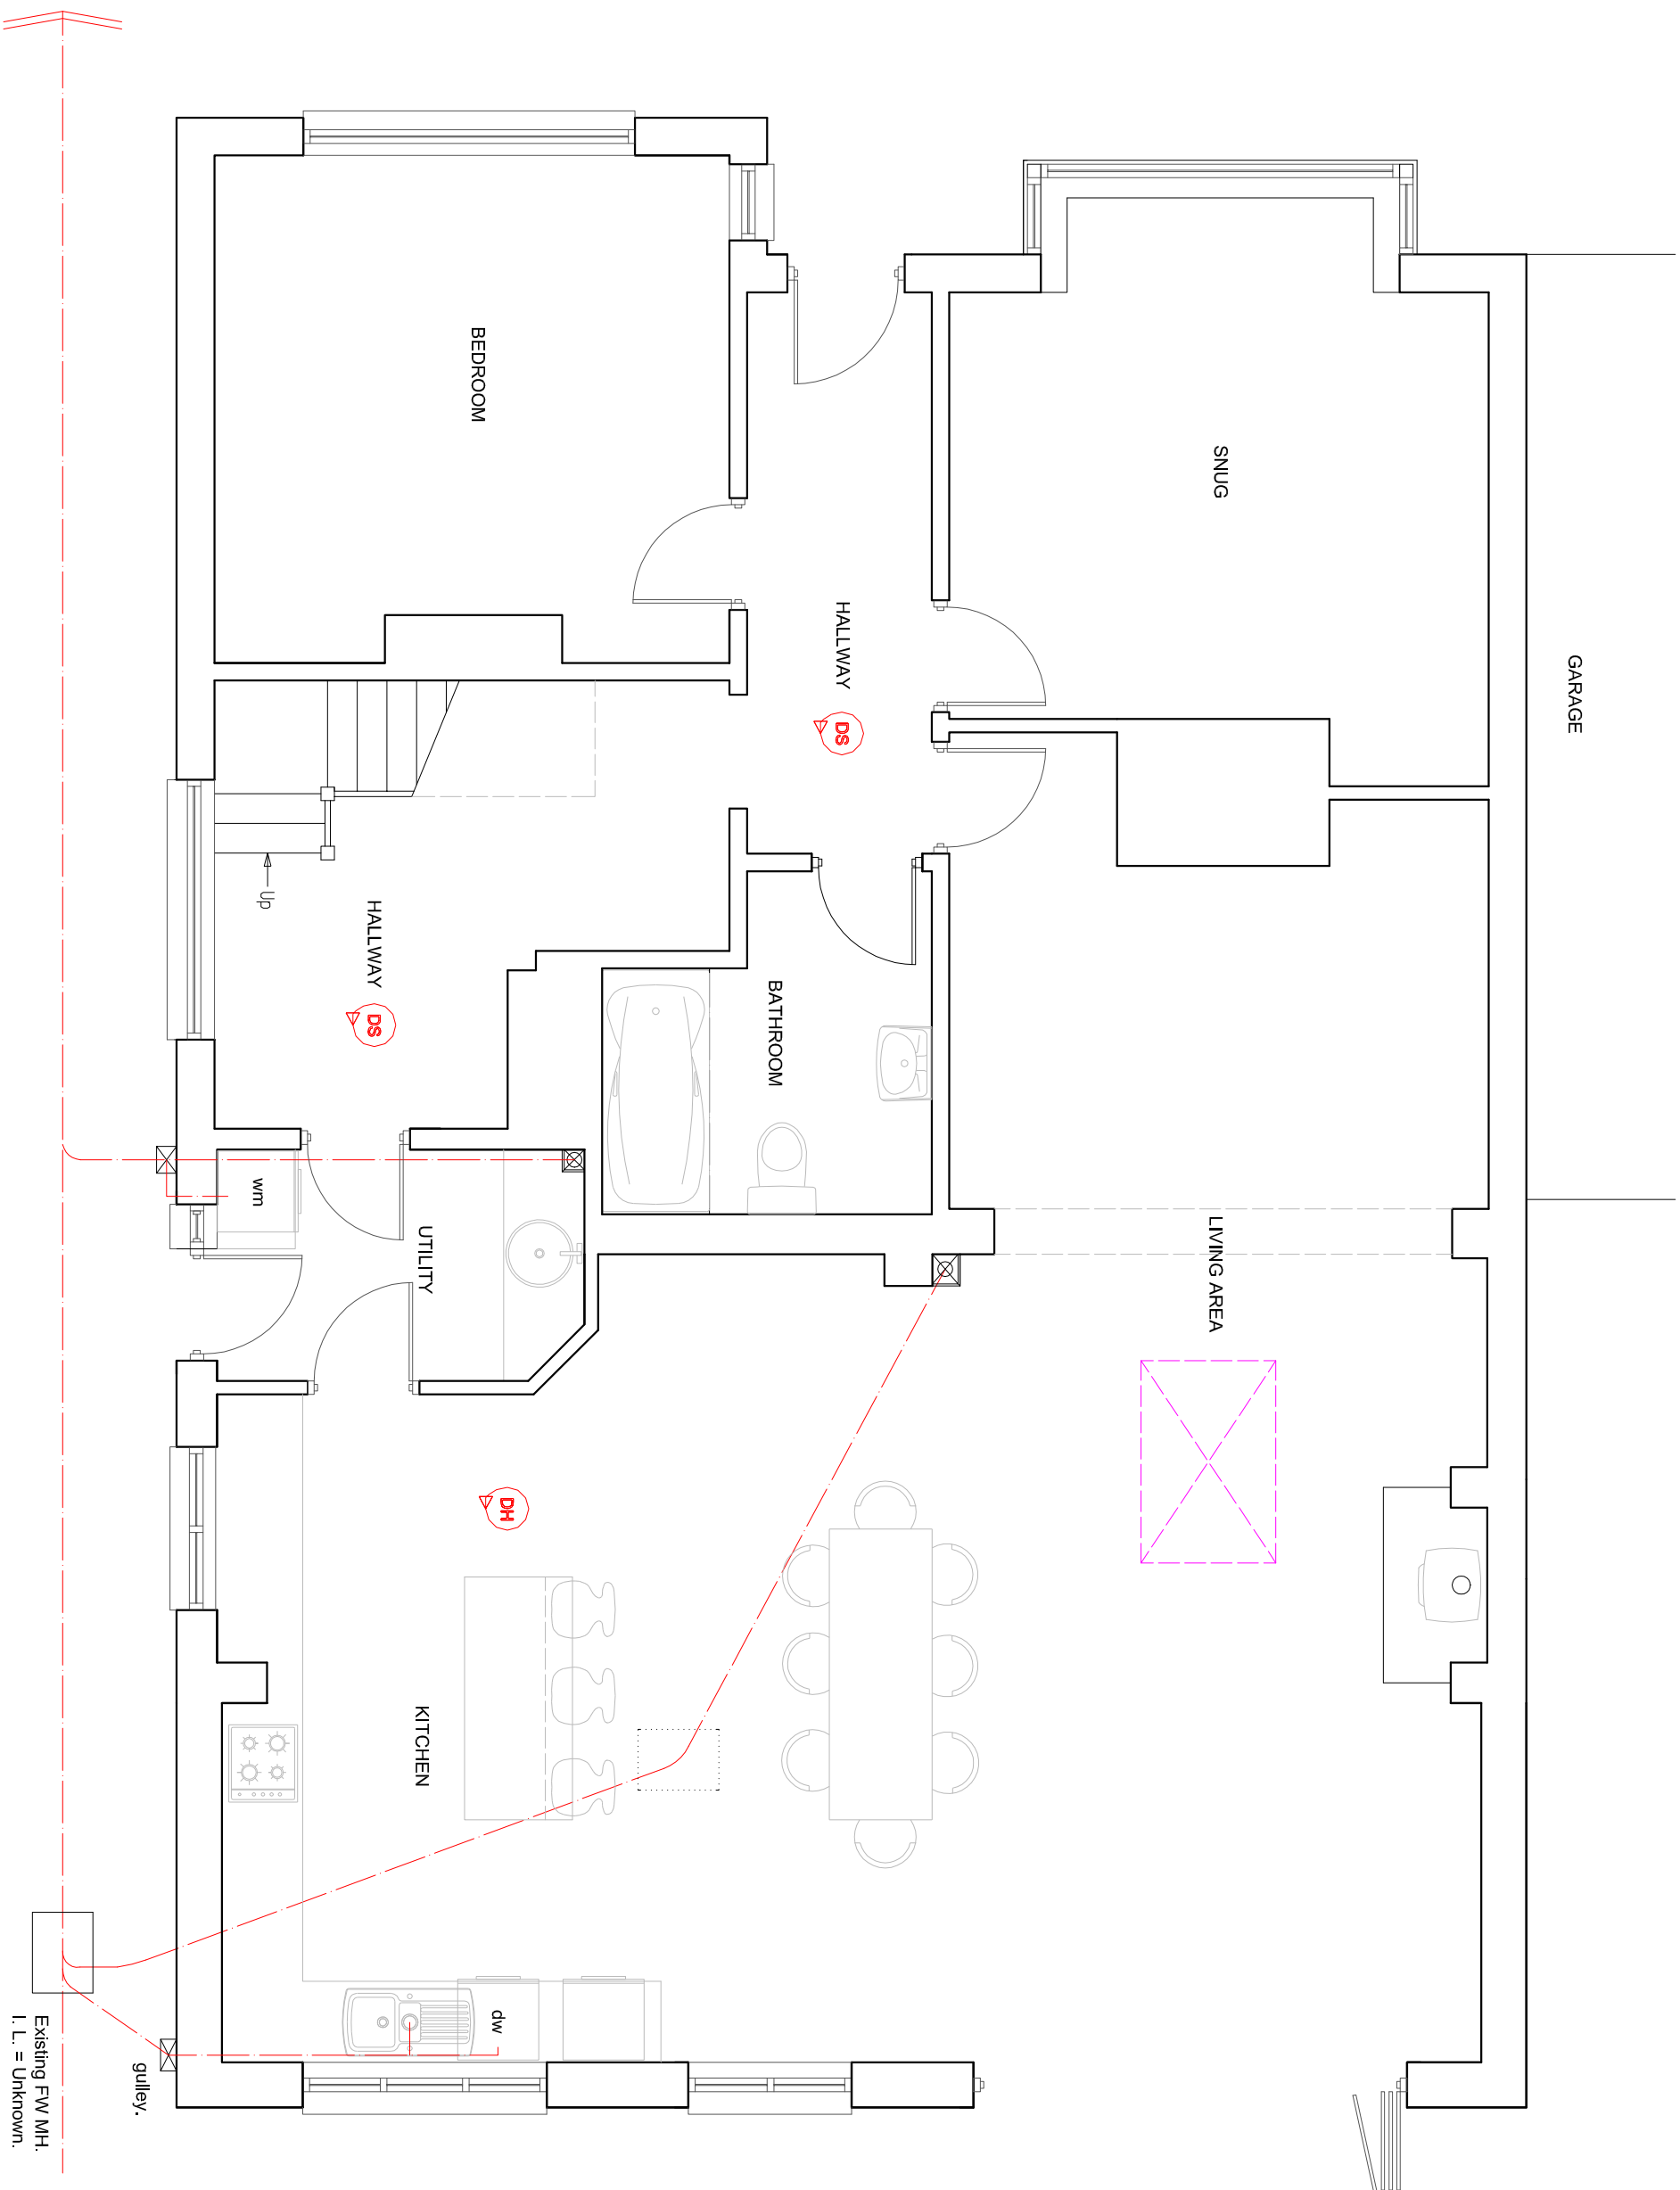

GARAGE

SNUG

LIVING AREA

HALLWAY

BATHROOM

BEDROOM

HALLWAY

UTILITY

KITCHEN

Up -

w/m

gully.

Existing FW MH.
I. L. = Unknown.

0

1

2

ω

4

5

METRES

EXISTING GROUND FLOOR PLAN

SUSSEX BUILDING CONSULTANCY LIMITED
12 IVYDALE ROAD,
BOGNOR REGIS, WEST SUSSEX.



3 NORTHCOTE ROAD
BOGNOR REGIS
PO21 5LZ
TEL/FAX - (01243) 861379