



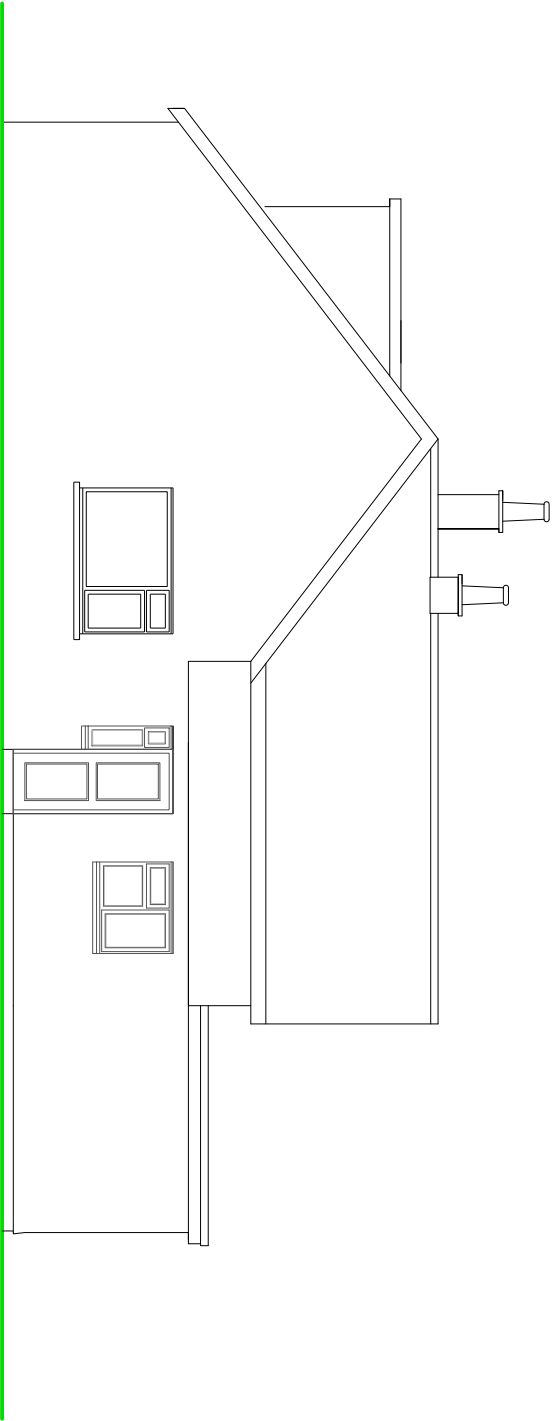


SIDE ELEVATION


- NOTES
- ROOF - GRP covering to flat roof, plain tiles to pitched roof.
 - WALLS - Painted render to external walls.
 - WINDOWS/DOORS - White framed PVC double glazed units.

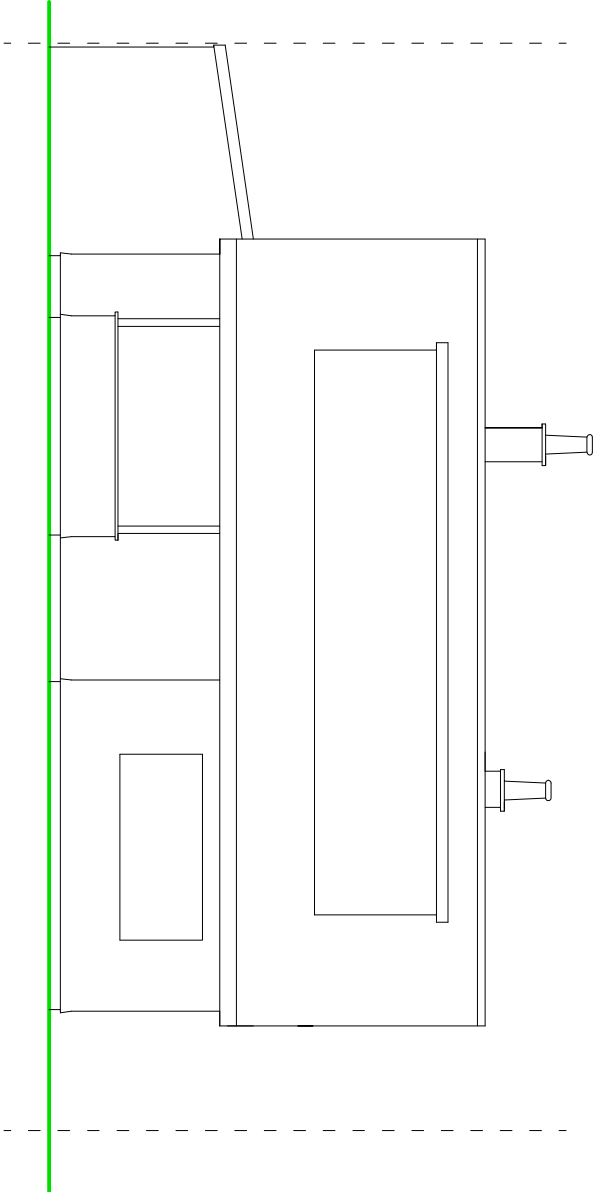

FRONT ELEVATION

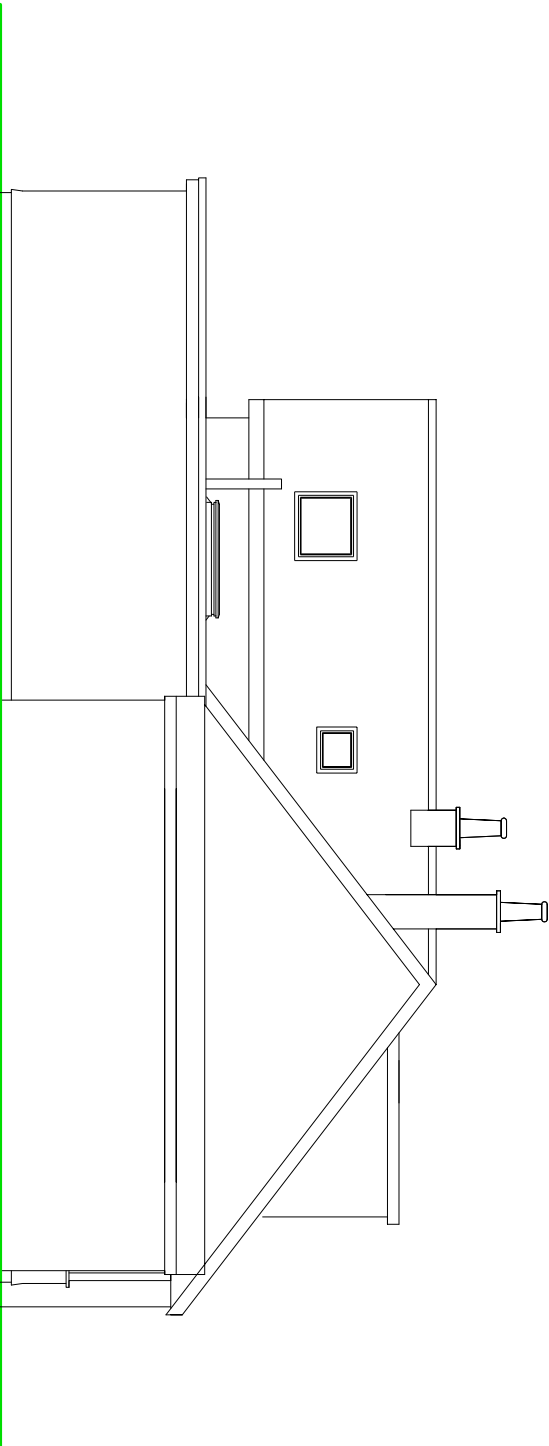

SIDE ELEVATION

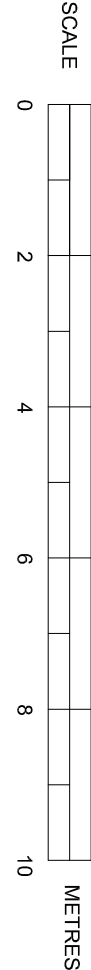

EXISTING ELEVATIONS

SUSSEX BUILDING CONSULTANCY LIMITED

12 IVYDALE ROAD,
BOGNOR REGIS, WEST SUSSEX.

SCALE - 1/100 REV - DATE - 19/04/2021



partner
LABC

3 NORTHCHOTE ROAD
BOGNOR REGIS
PO21 9LZ
TEL - (01243) 861979