


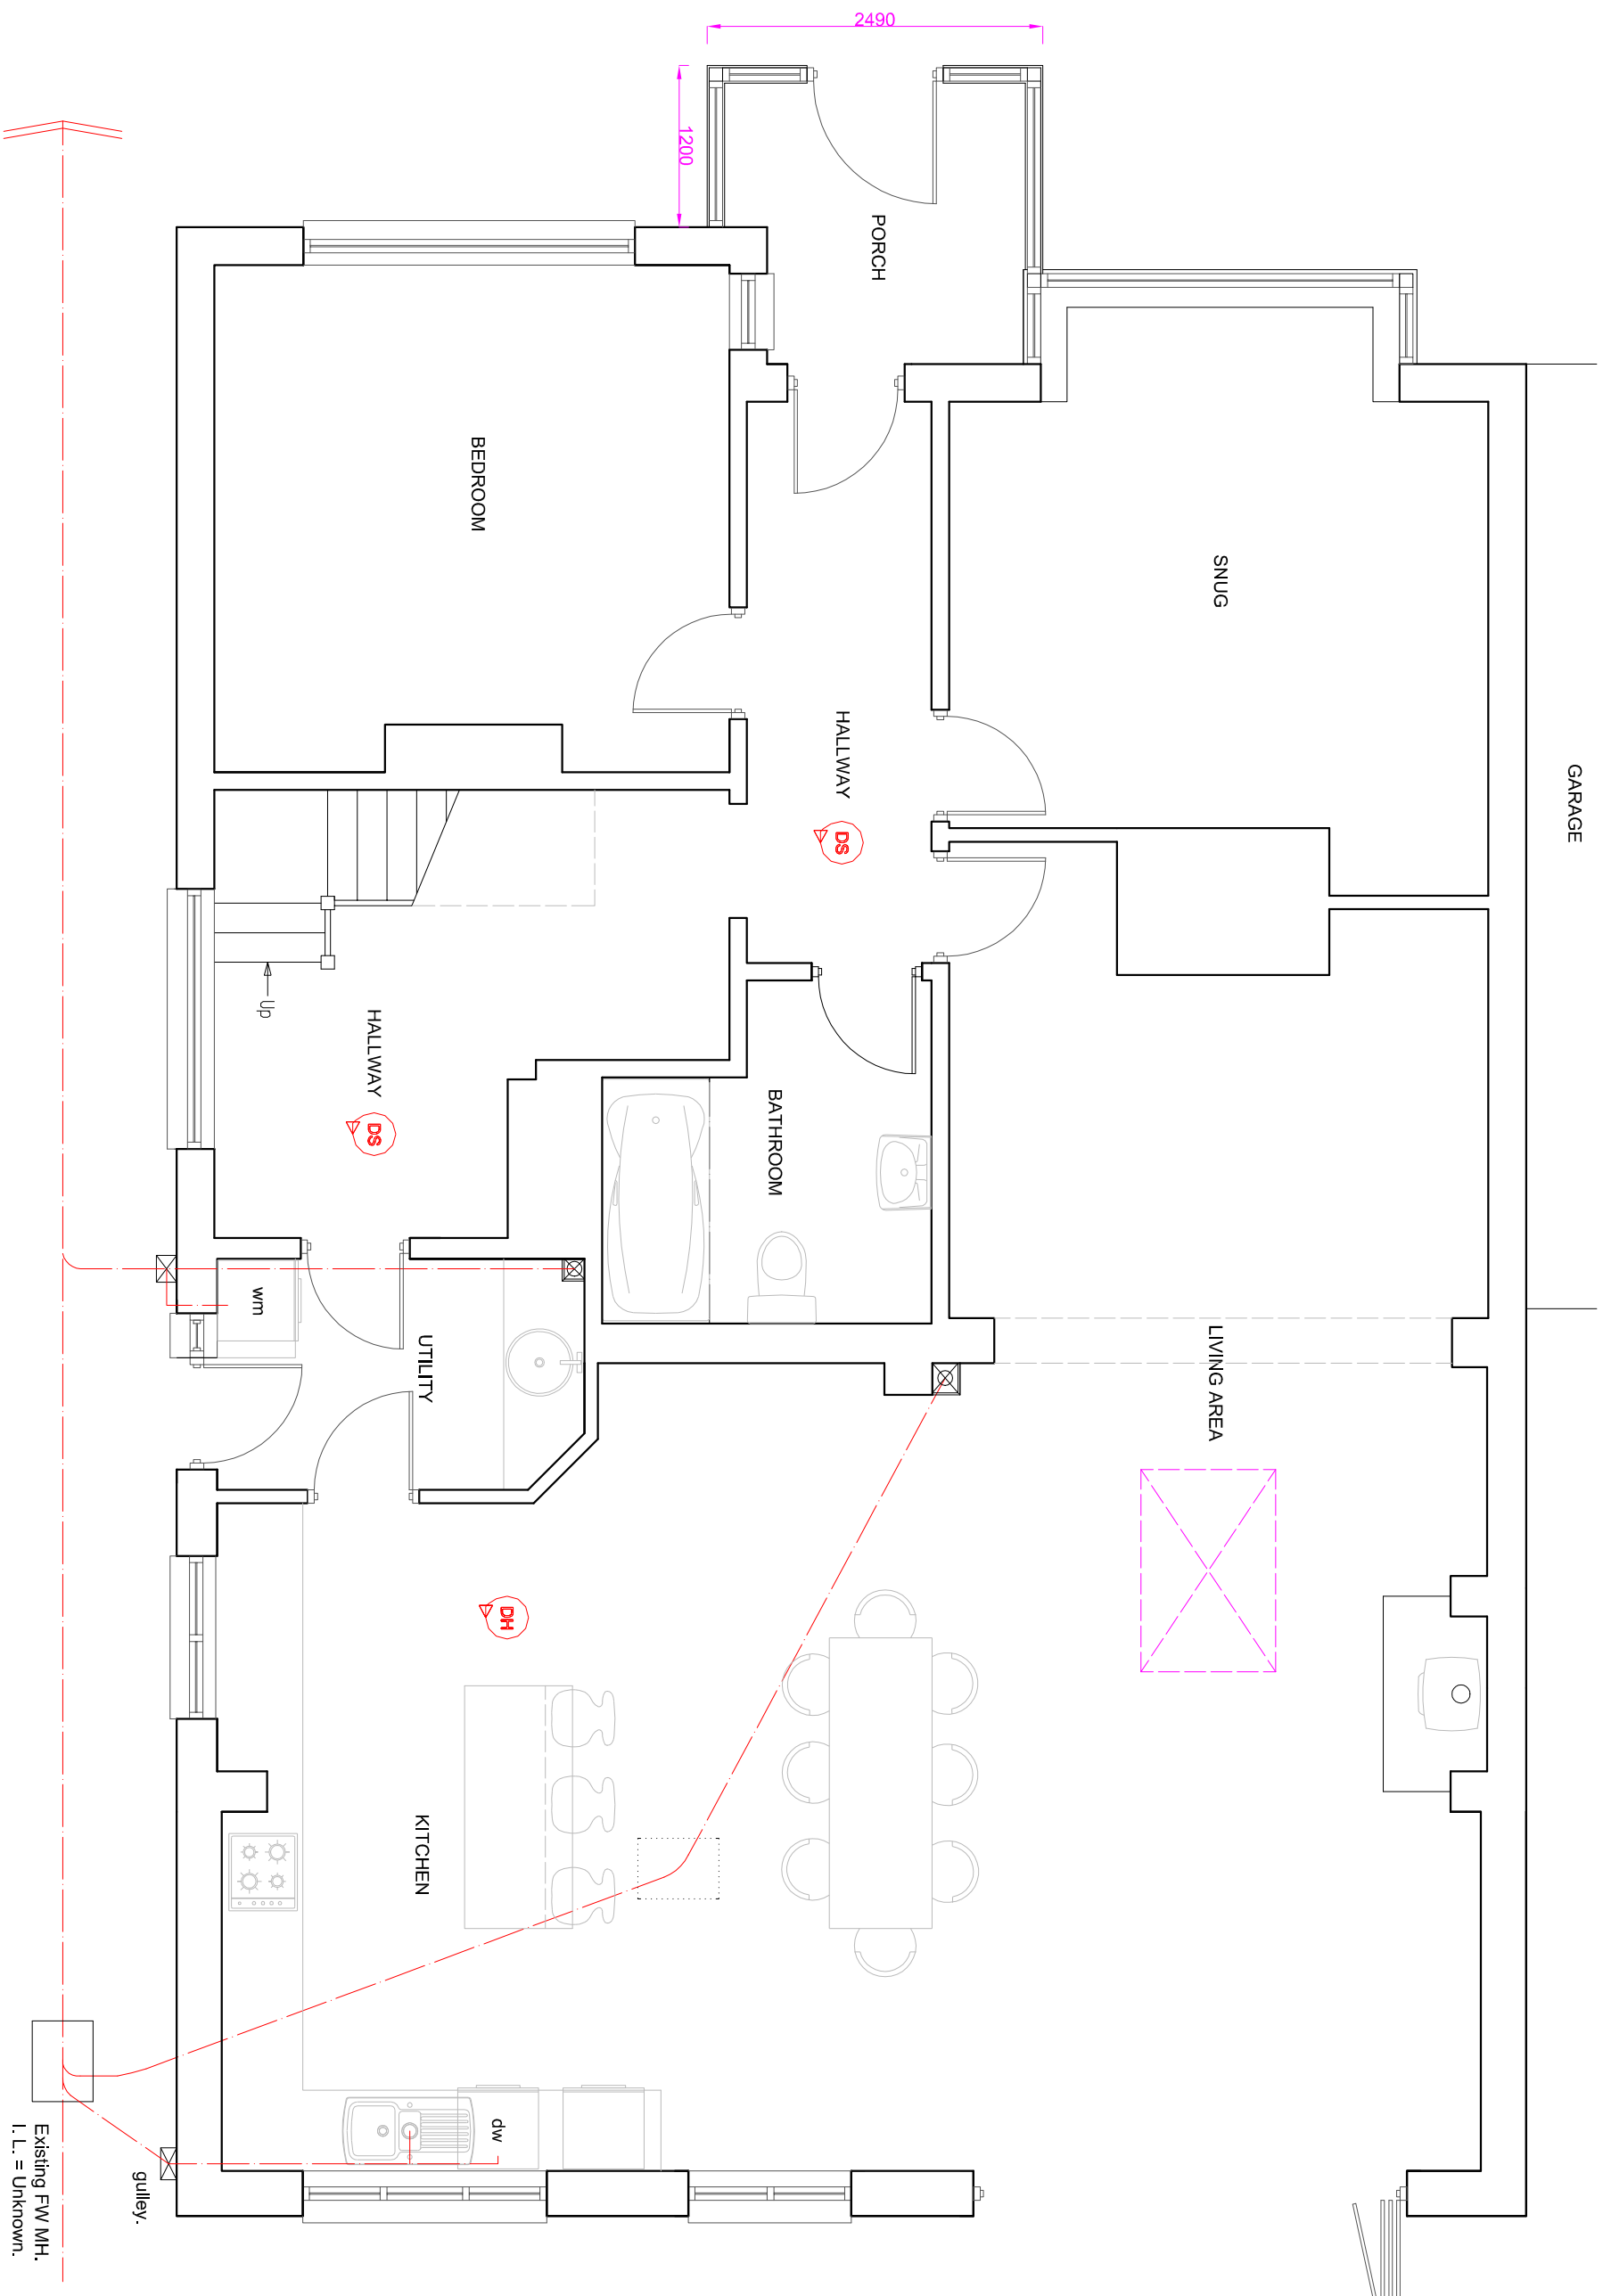

PROPOSED GROUND FLOOR PLAN

SUSSEX BUILDING CONSULTANCY LIMITED

12 IVYDALE ROAD,
BOGNOR REGIS, WEST SUSSEX.

SCALE - 1/50 REV - C DATE - 19/04/2021



3 NORTHCOTE ROAD
BOGNOR REGIS
PO21 5LZ
TEL/FAX - (01243) 861377