



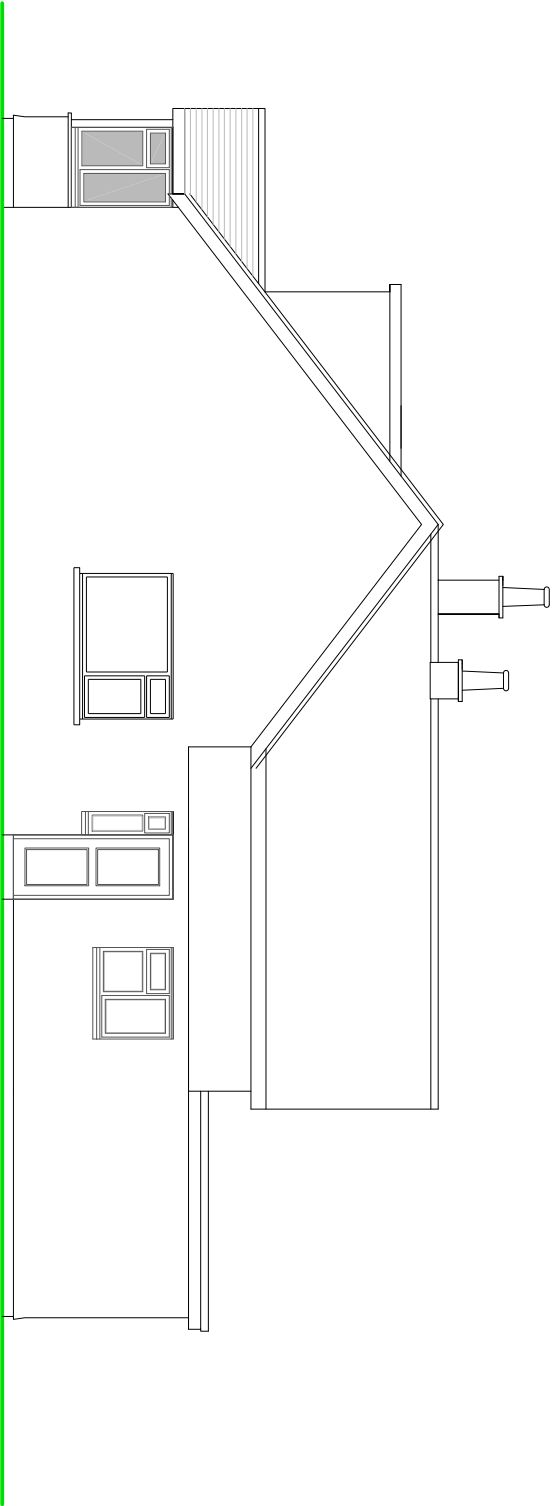


SIDE ELEVATION

NOTES


- ROOF - Plain tiles to pitched roof o match.
- WALLS - Painted render to external walls.
- WINDOWS/DOORS - White framed PVC double glazed units.

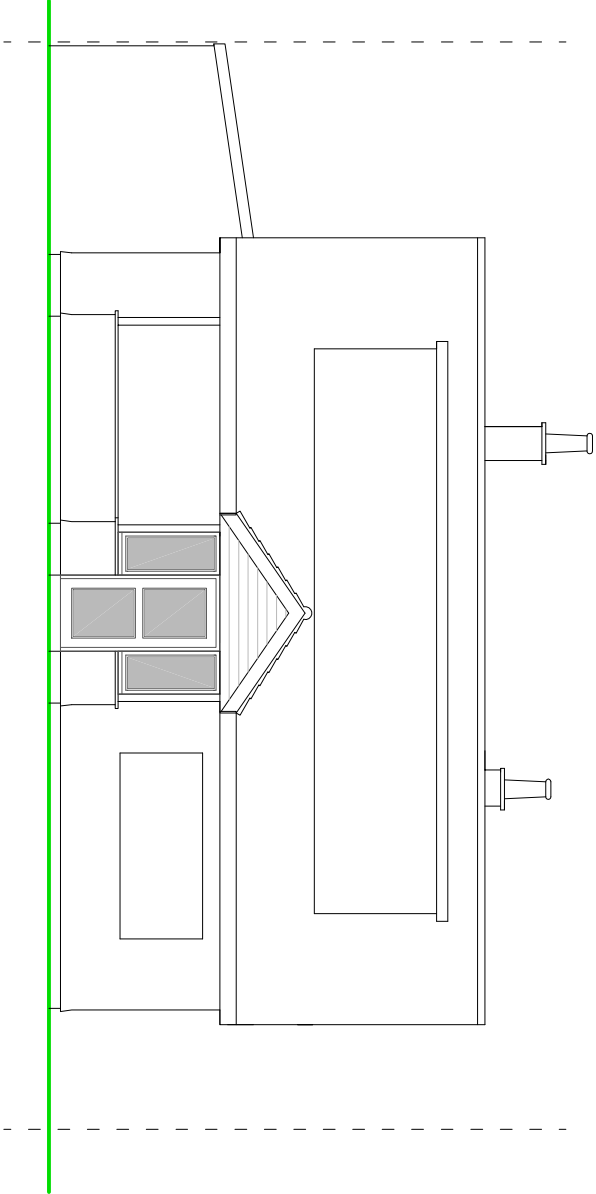

FRONT ELEVATION

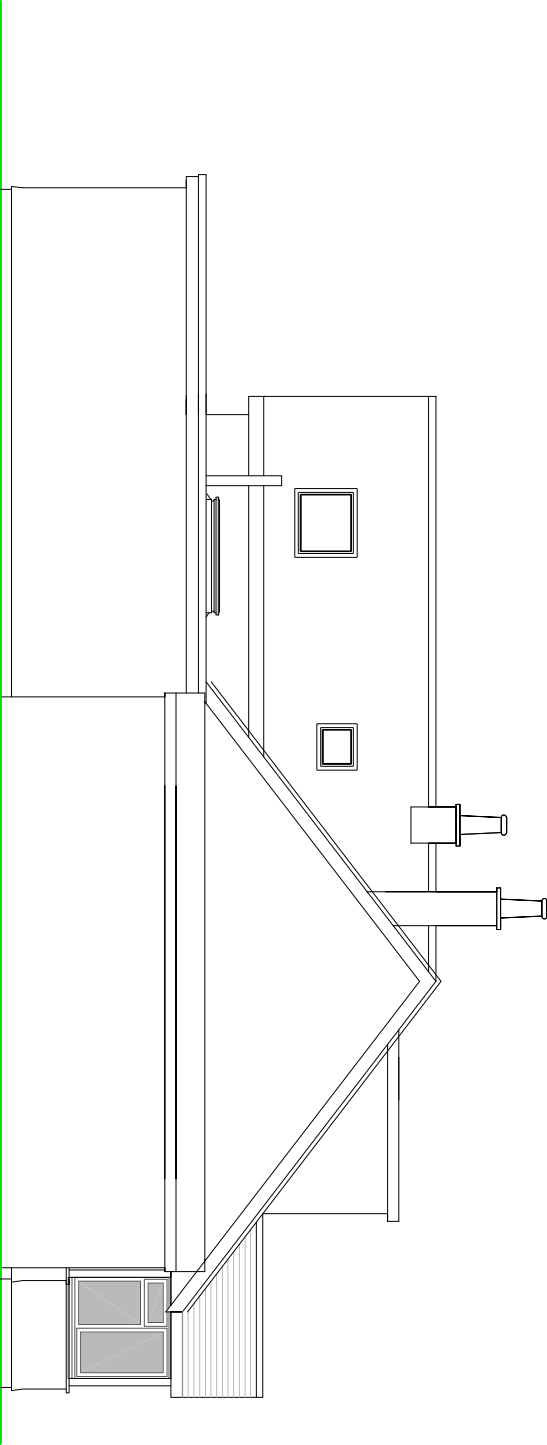

SIDE ELEVATION

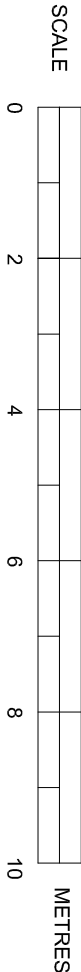

PROPOSED ELEVATIONS

SUSSEX BUILDING CONSULTANCY LIMITED

12 IVYDALE ROAD,
BOGNOR REGIS, WEST SUSSEX.

SCALE - 1/100 REV - DATE - 20/04/2021



LABC

partner

3 WORTKNOTE ROAD
BOGNOR REGIS
PO21 5LZ
TEL - (01243) 861379