


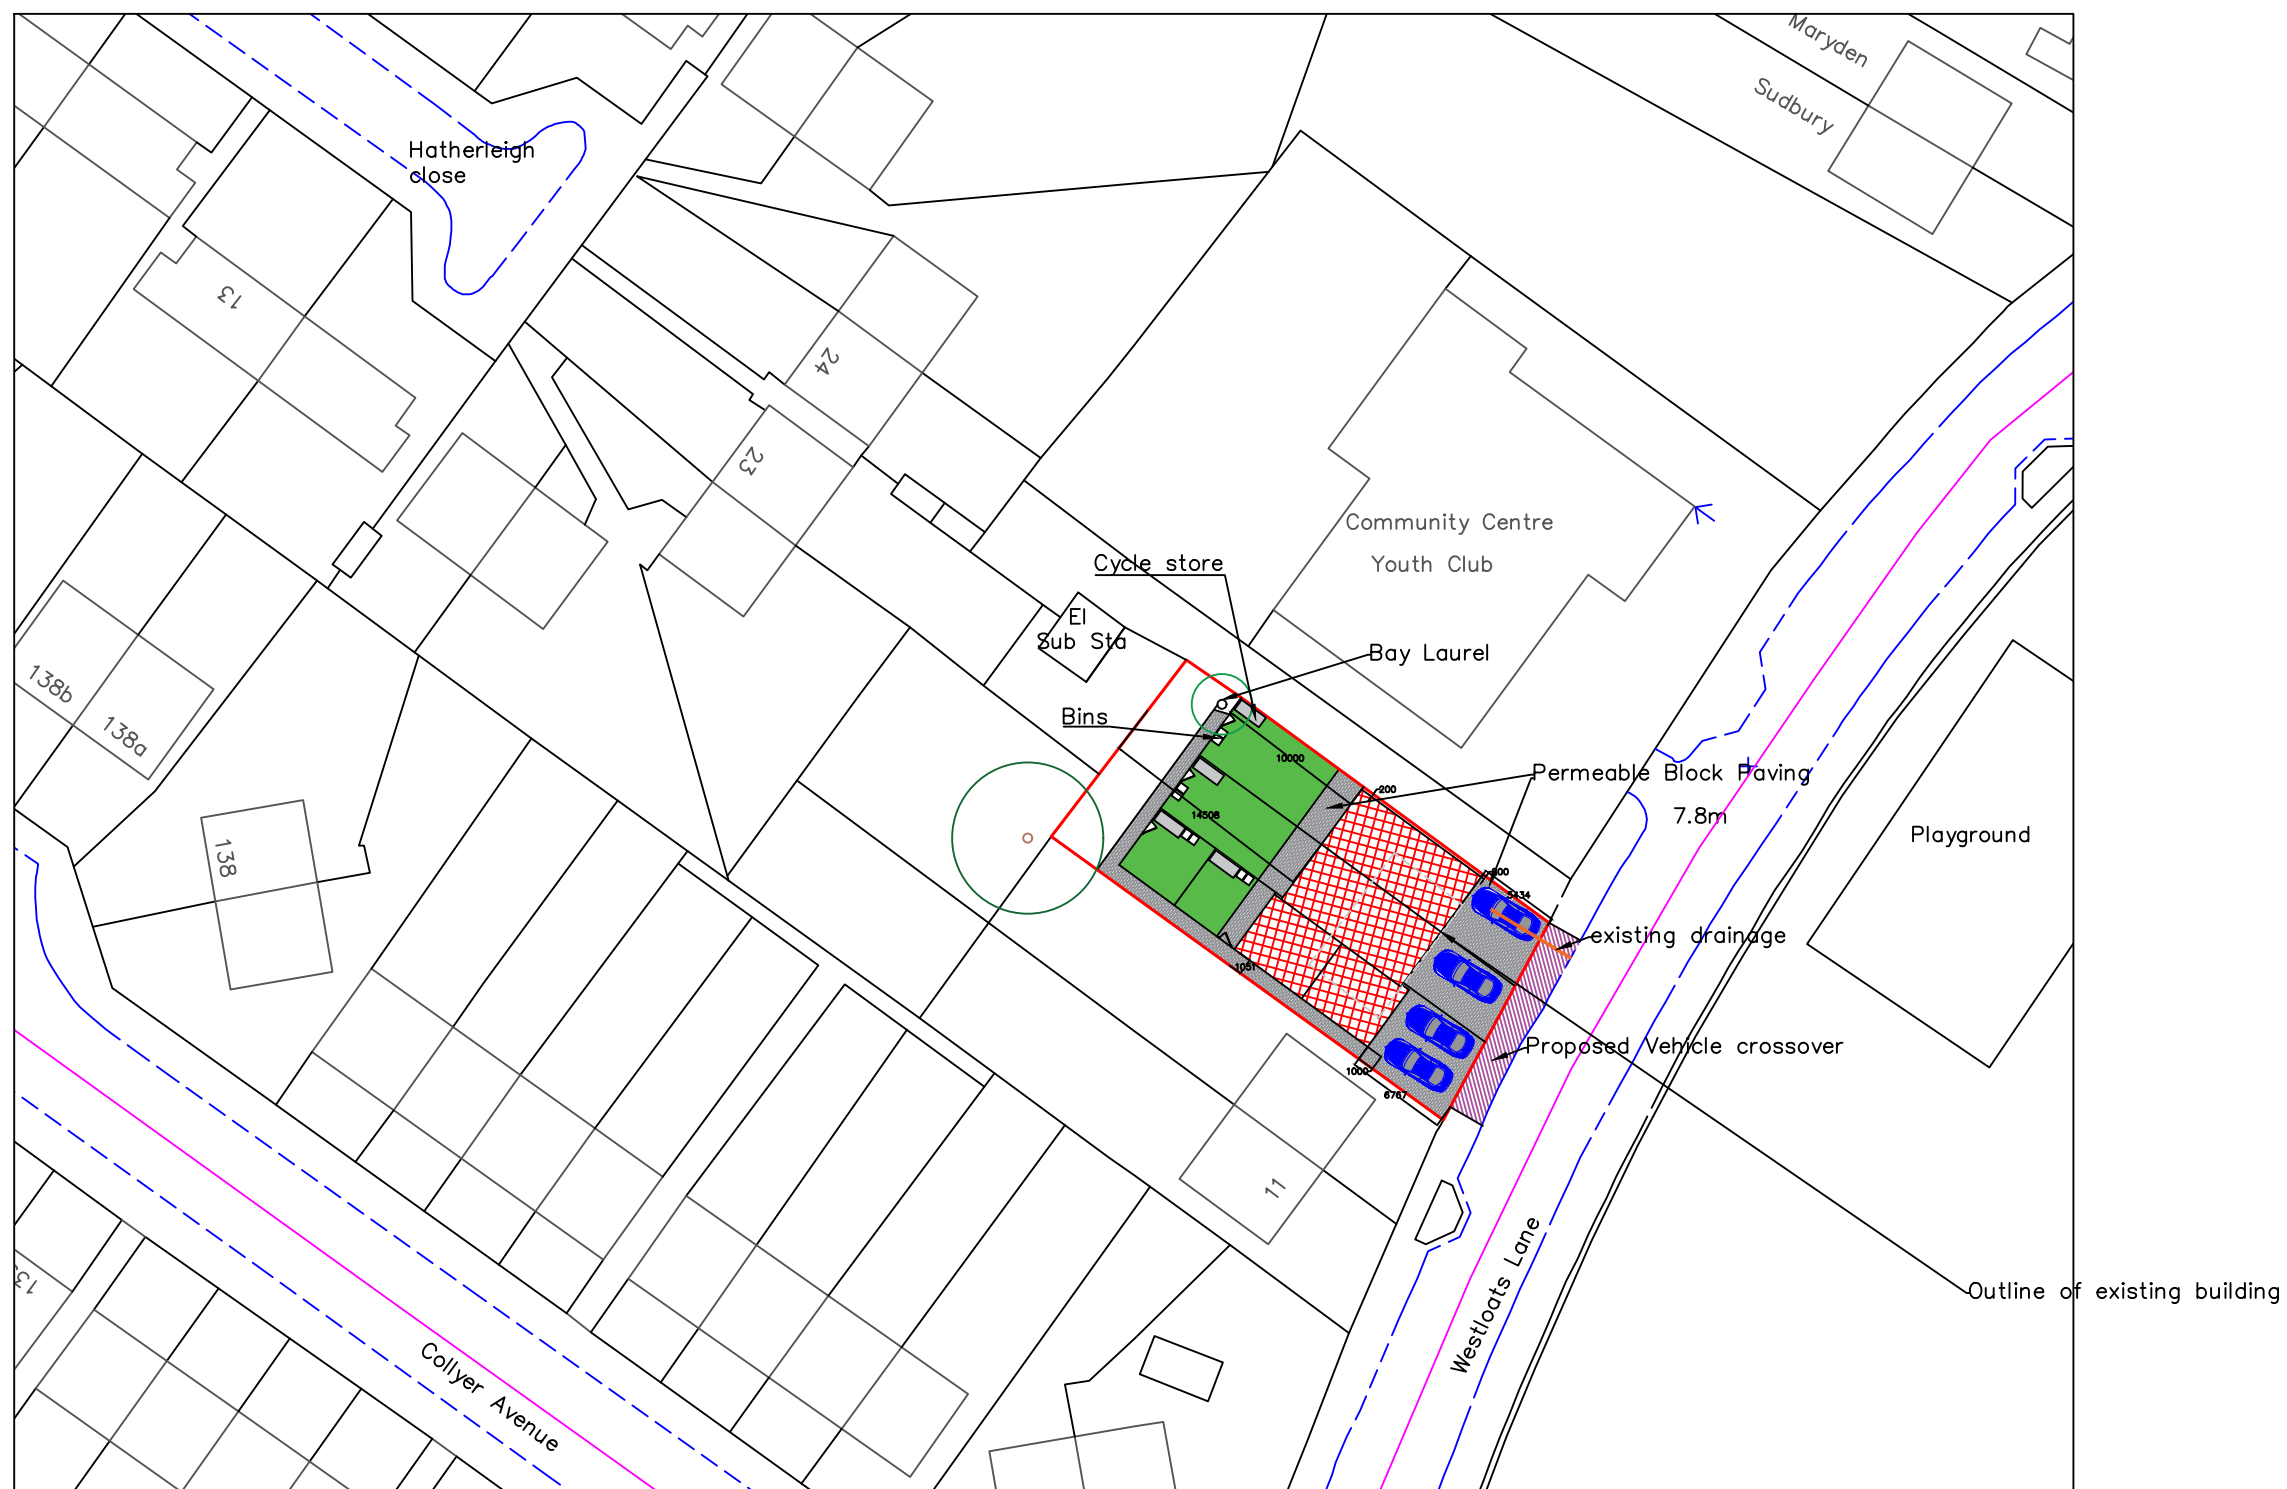

Block Plan 1 : 500

General Notes

No.	Revision/Issue	Date
A	landscape details added	10/09/18

Firm Name and Address
 Orchard Enterprises Southern Ltd
 32 Dorset Road
 Bognor Regis
 West Sussex
 PO21 2DU
 Tel 01243 868681
 Mob 07740 516328

Project Name and Address
 site plan at
 9 Westloats Lane
 Bognor Regis
 West Sussex
 PO21 5JZ

Project
 Proposed Site Plan
 Date
 2nd May 2018
 Scale
 1 : 500

Sheet
 1A