
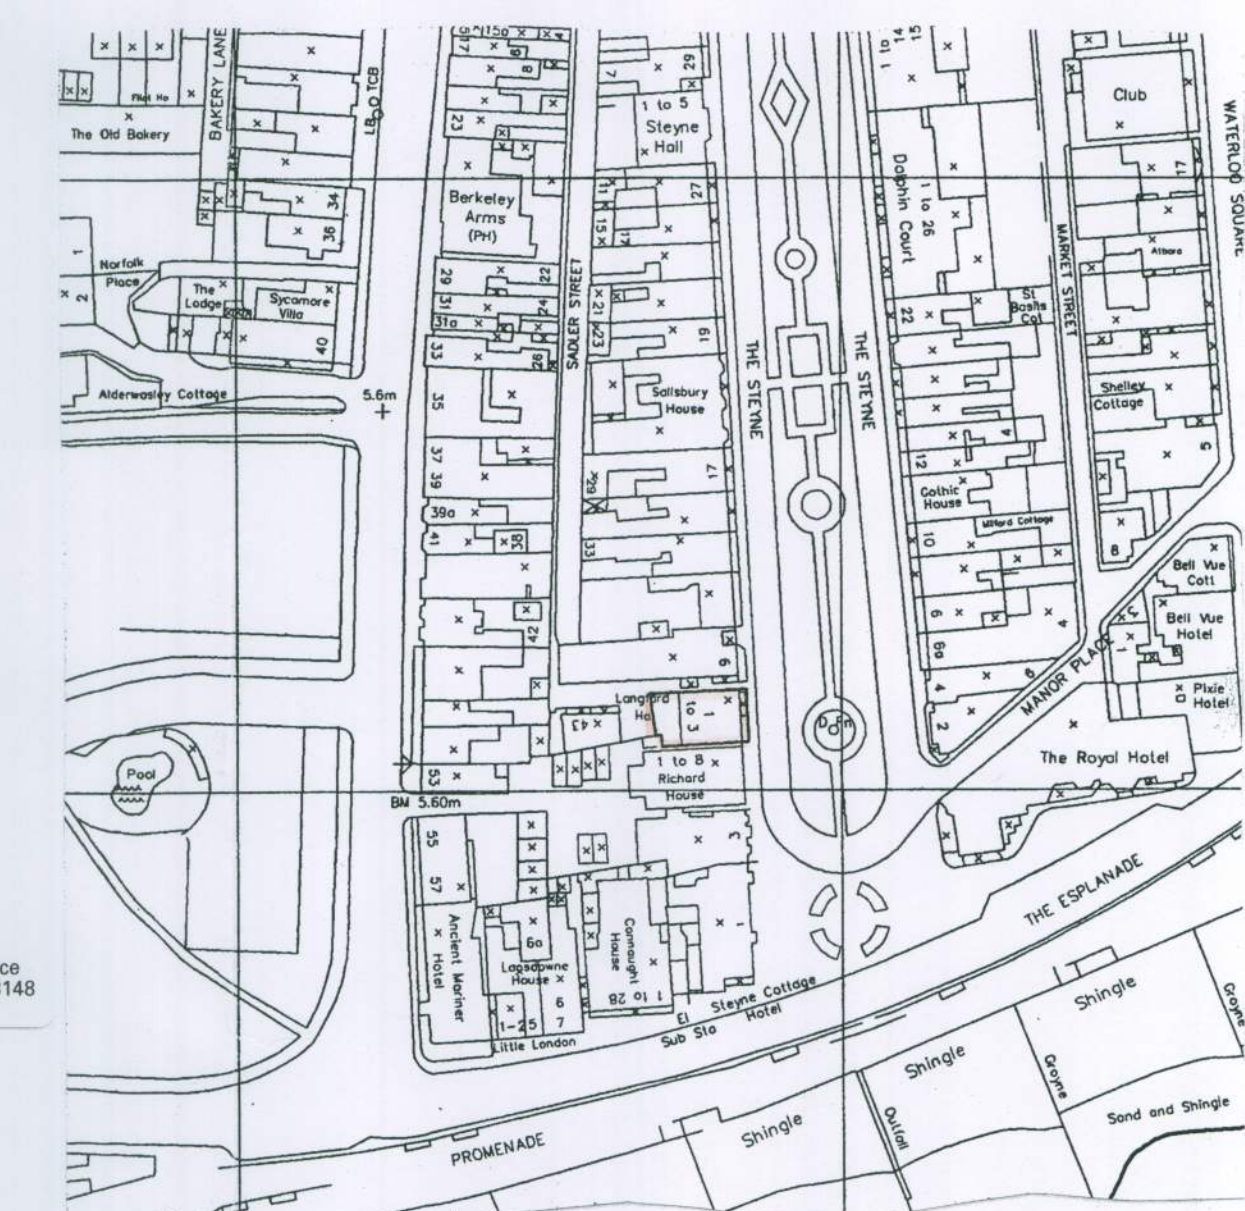
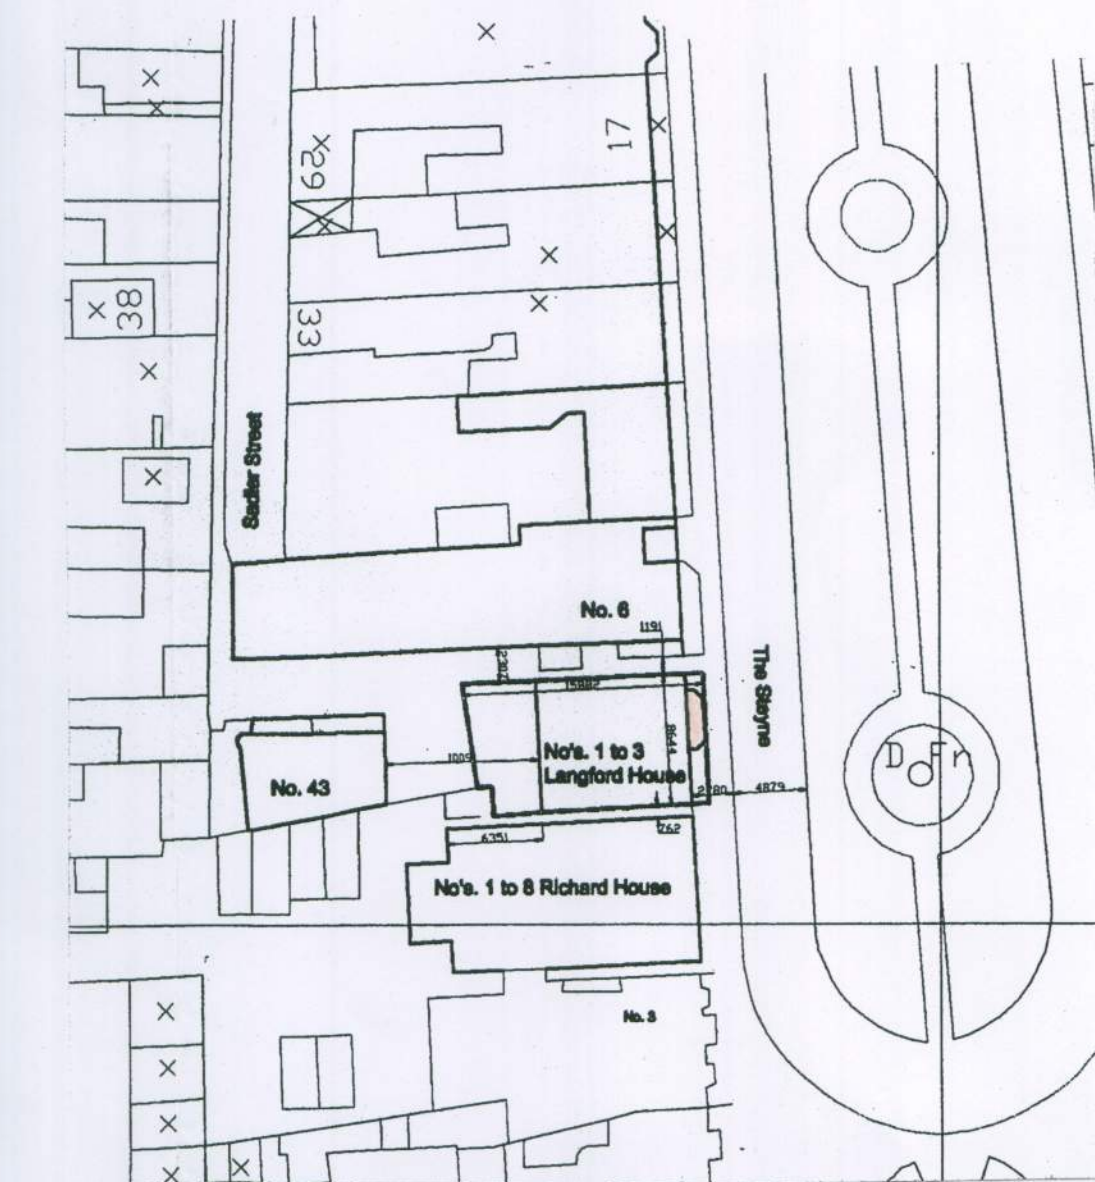
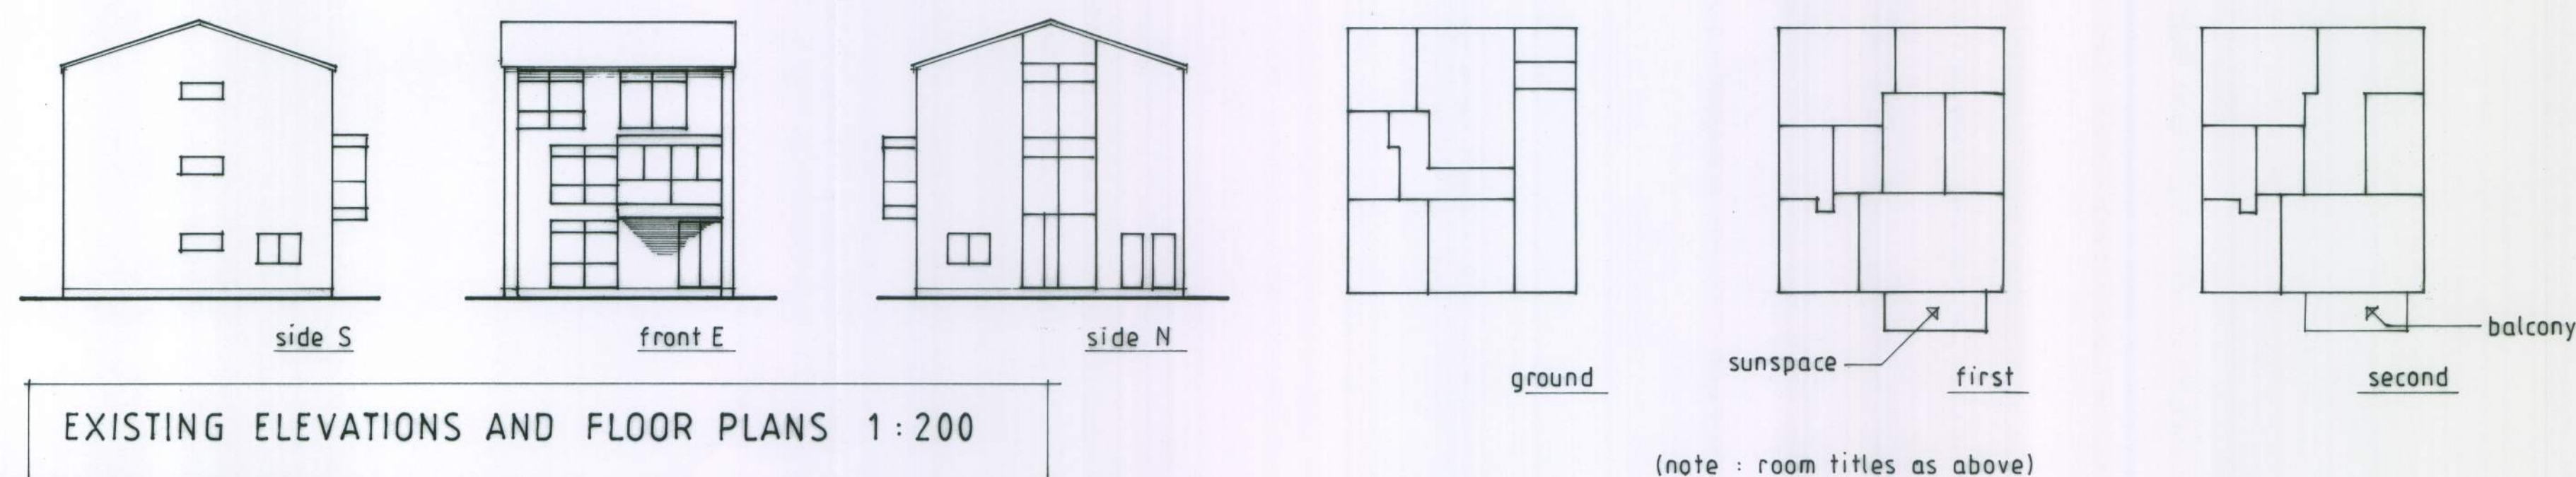
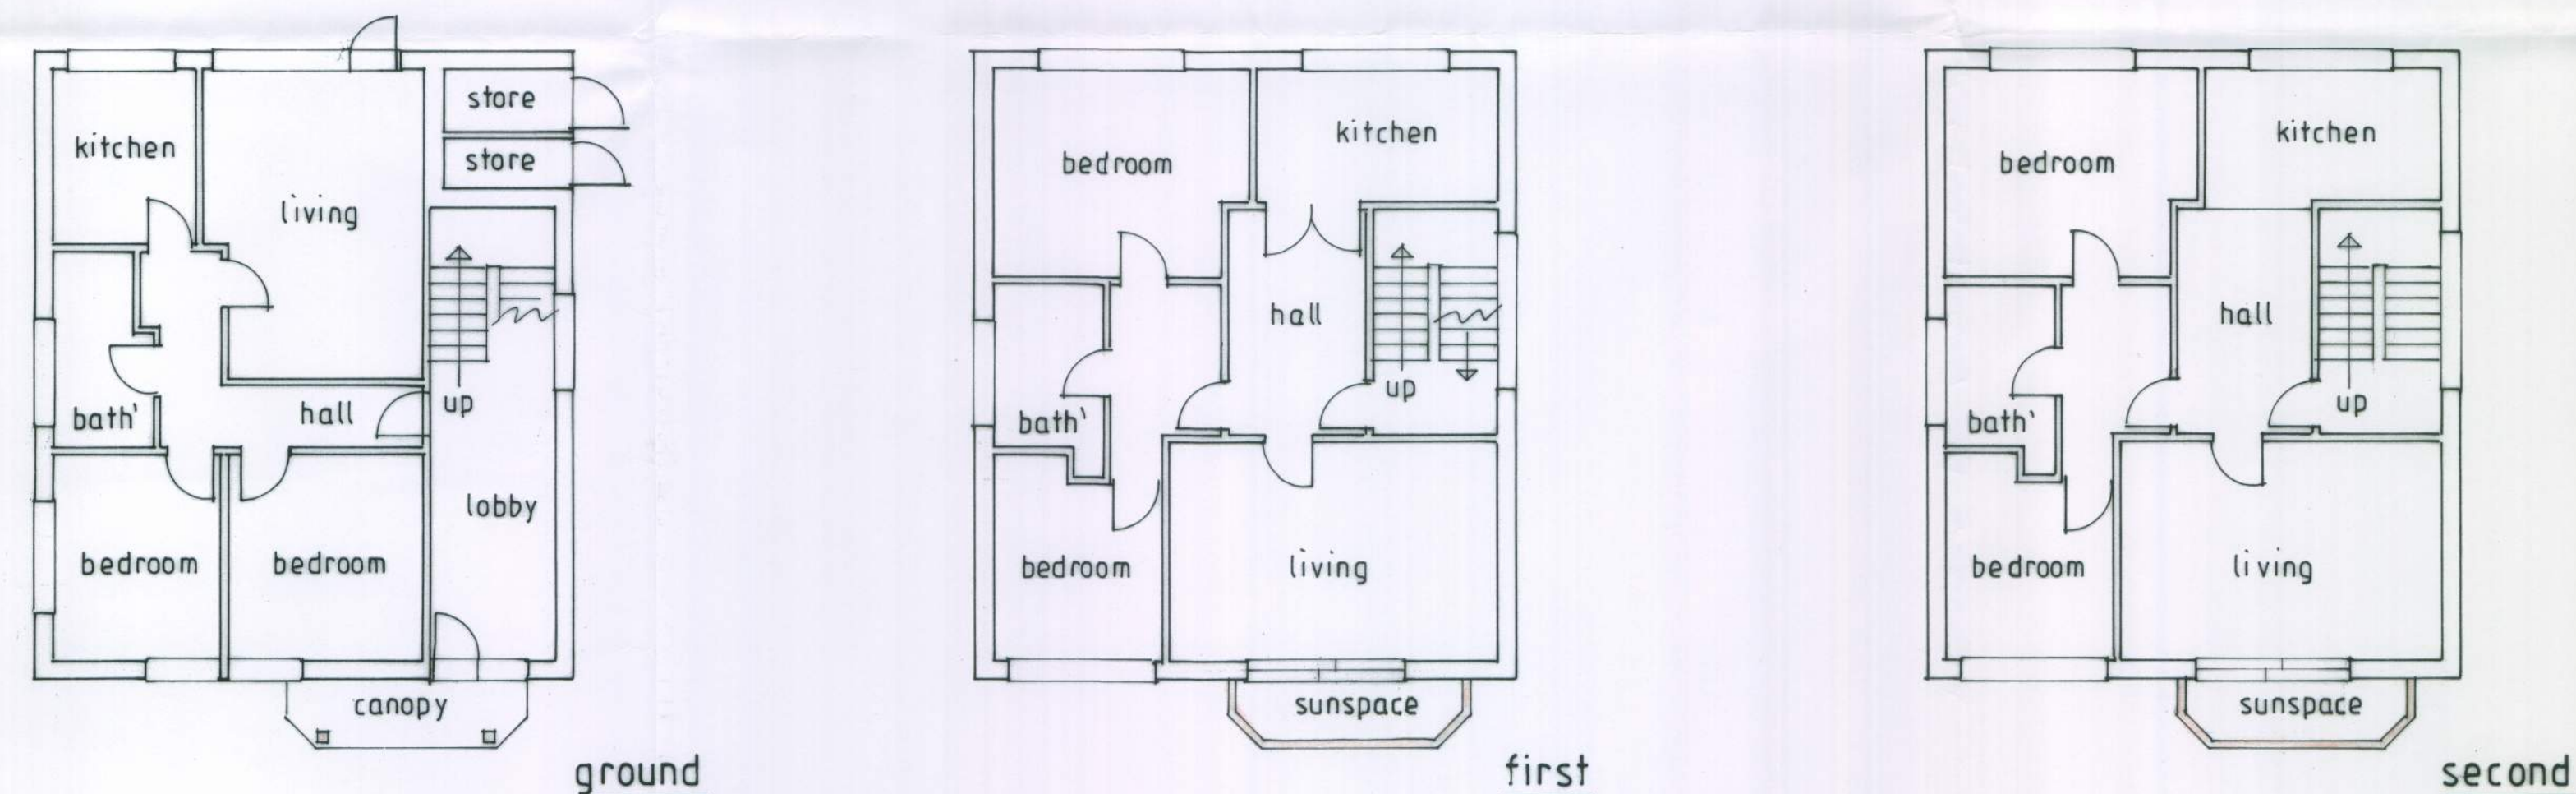


© Copyright Act 1988
This drawing must not be copied
without the express permission of
the originator. Further copies may
be obtained by telephone/fax on
(01252) 325701

Scales accurate at
A1 paper size

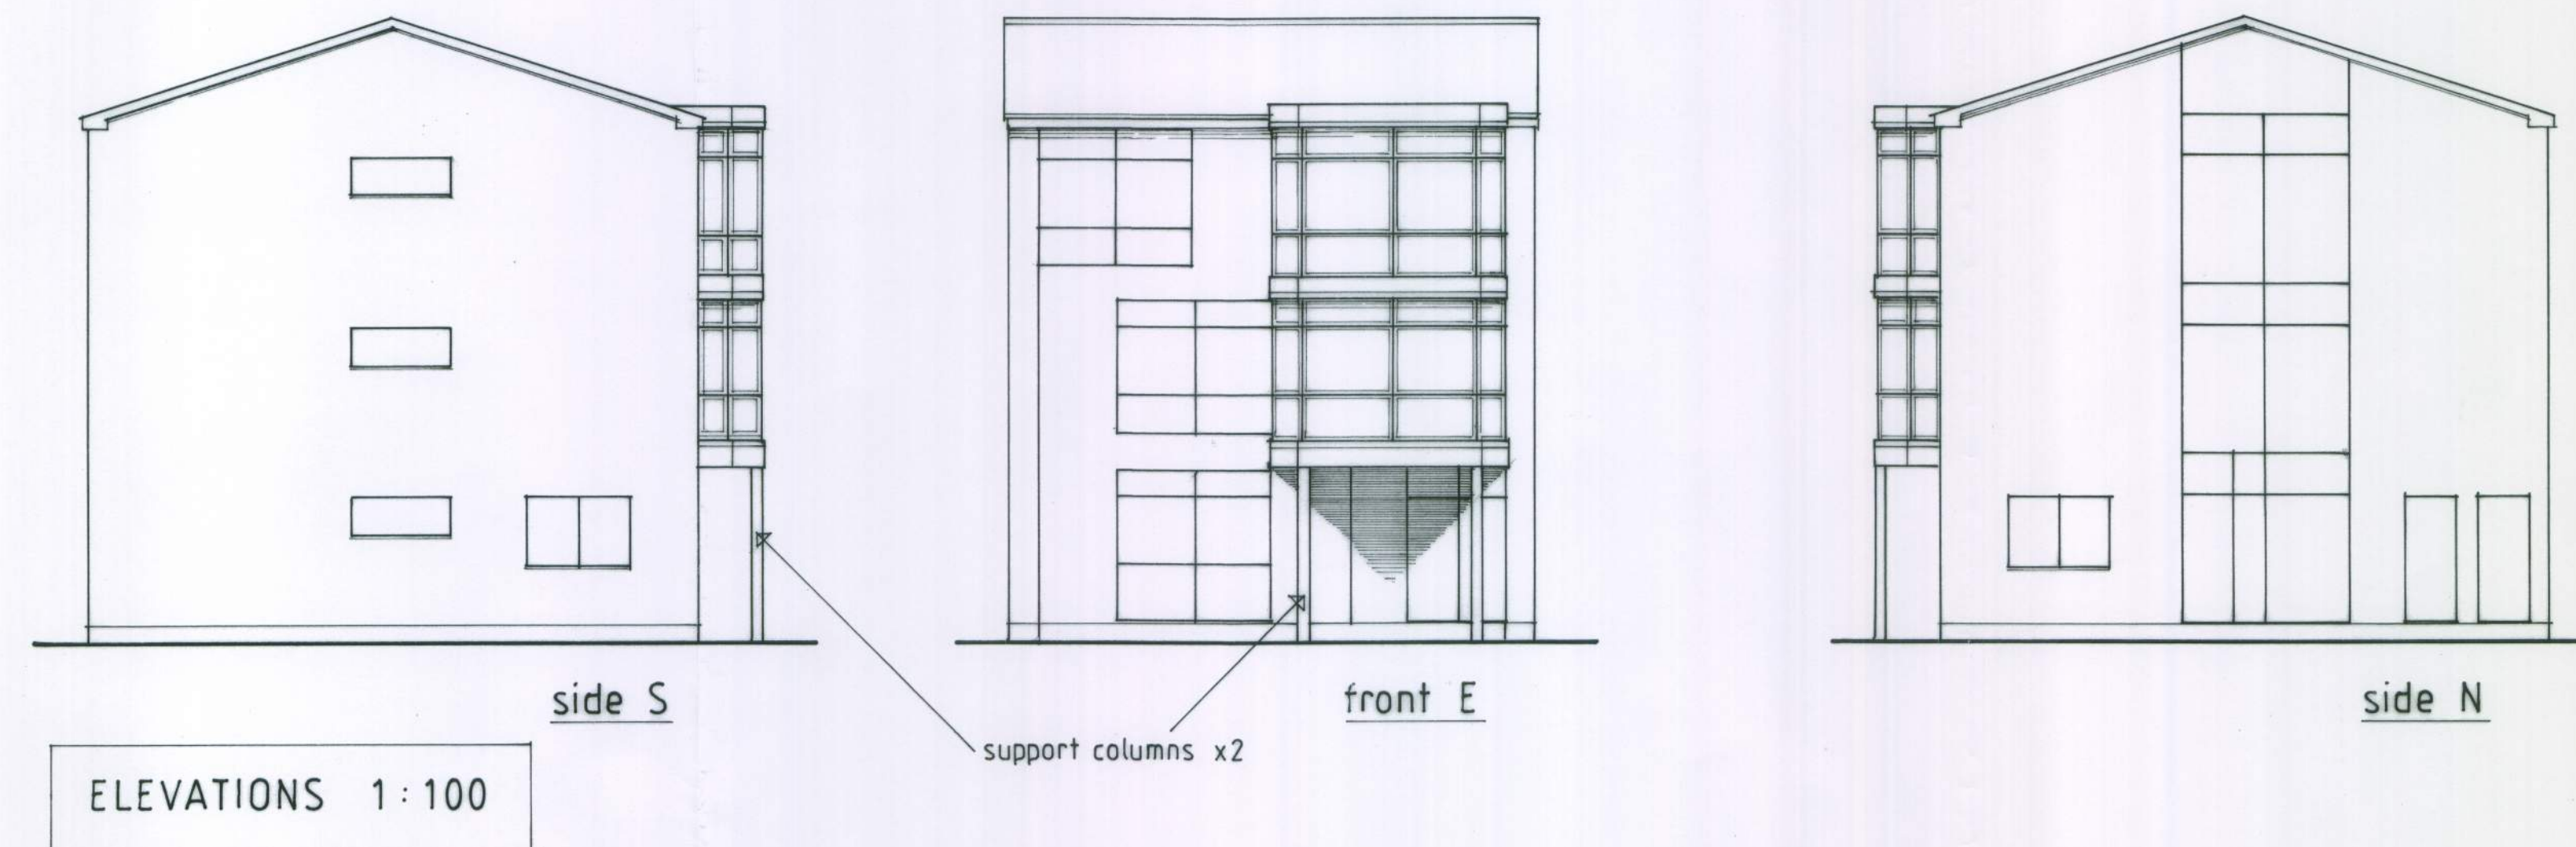

This drawing has been prepared for
local authority approval only.
Do not scale except for Planning and
Building Regulations purposes.

1:50 0 1m 2m
1:100 0 2m 4m
1:500 0 10m 20m

Churchill Design
Planning and Design Service for
New Construction, Alterations,
Extensions and Landscapes.
93 BRIGHTON ROAD
ALDERSHOT, HANTS. GU12 4HN
TEL/FAX (01252) 325701

churchilldesign@ntworld.com
www.churchilldesign.co.uk