

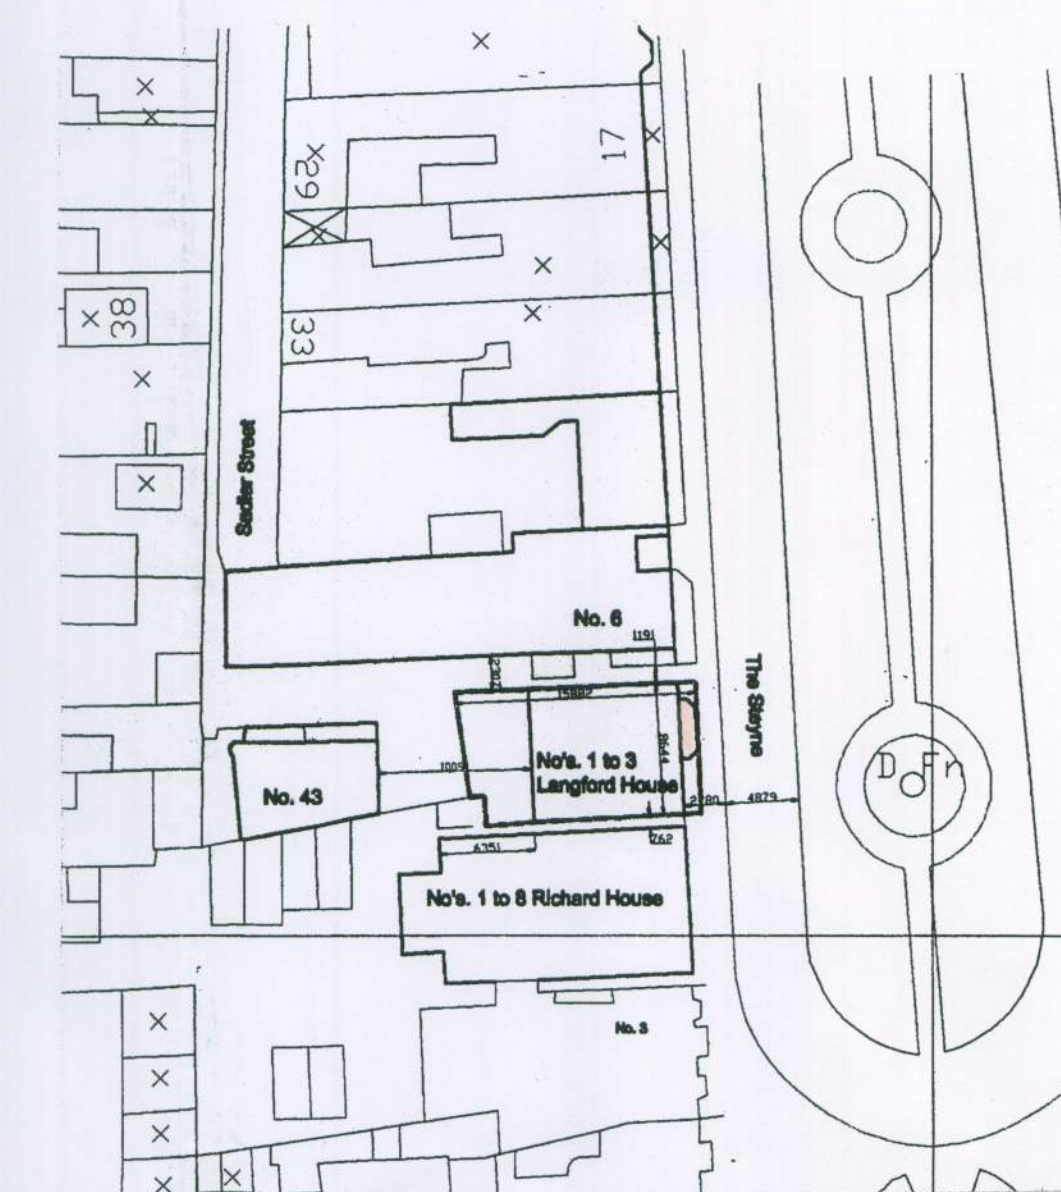
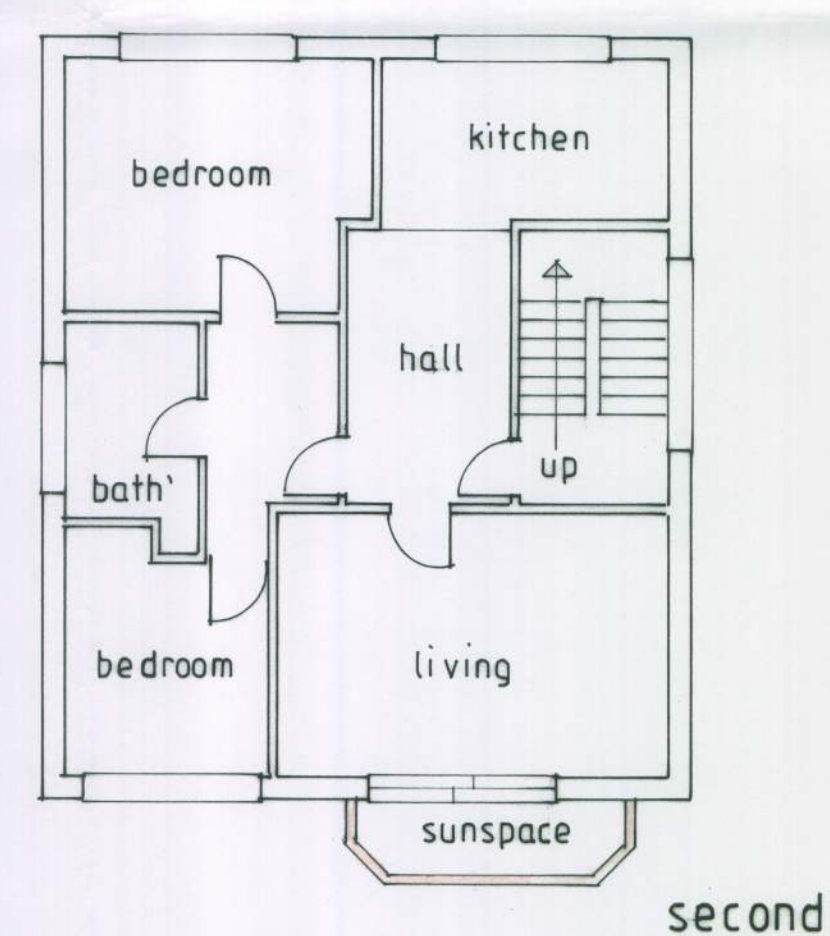
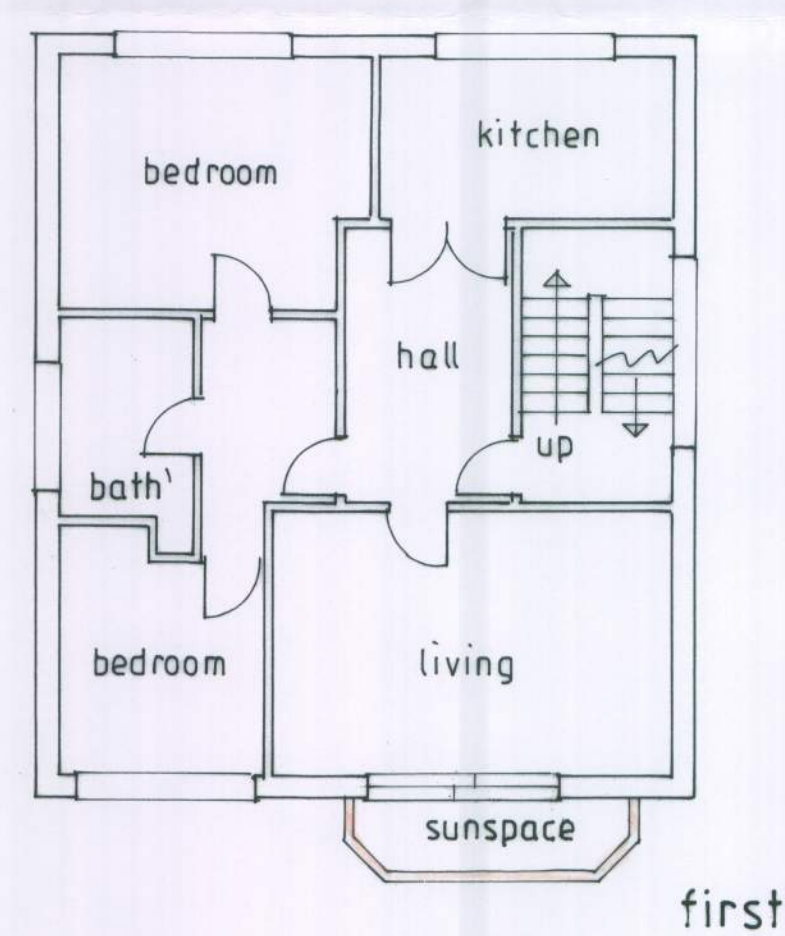
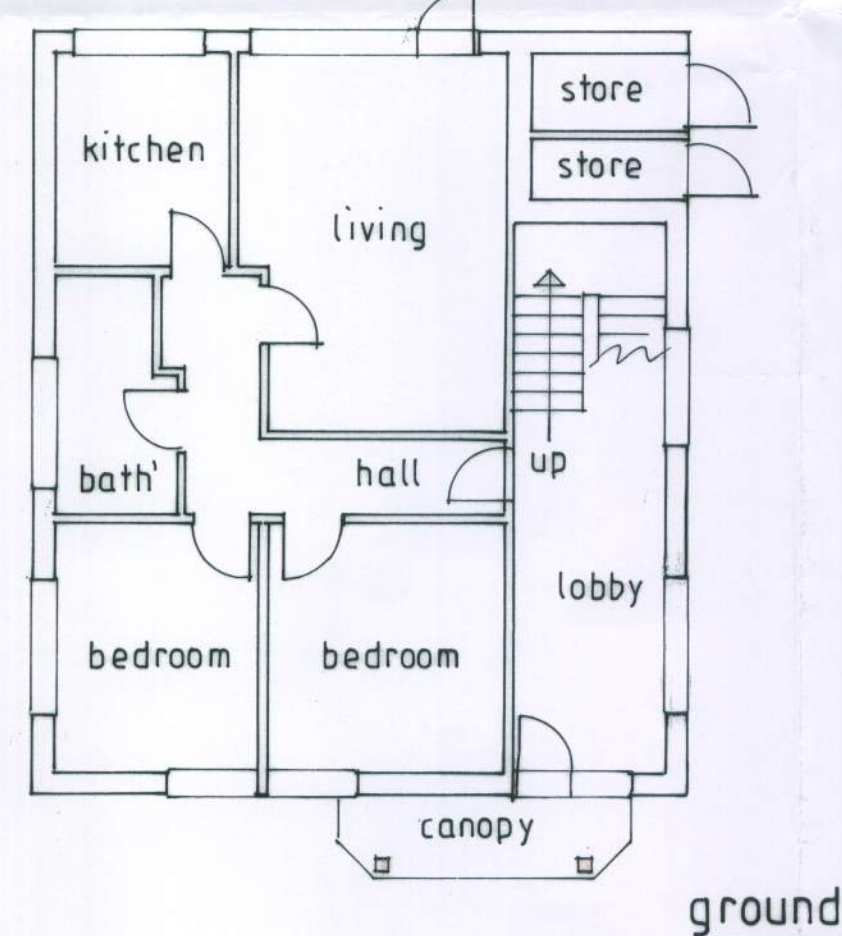


© Copyright Act 1988
This drawing must not be copied
without the express permission of
the originator. Further copies may
be obtained by telephone/fax on
(01252) 325701

Scales accurate at
A1 paper size

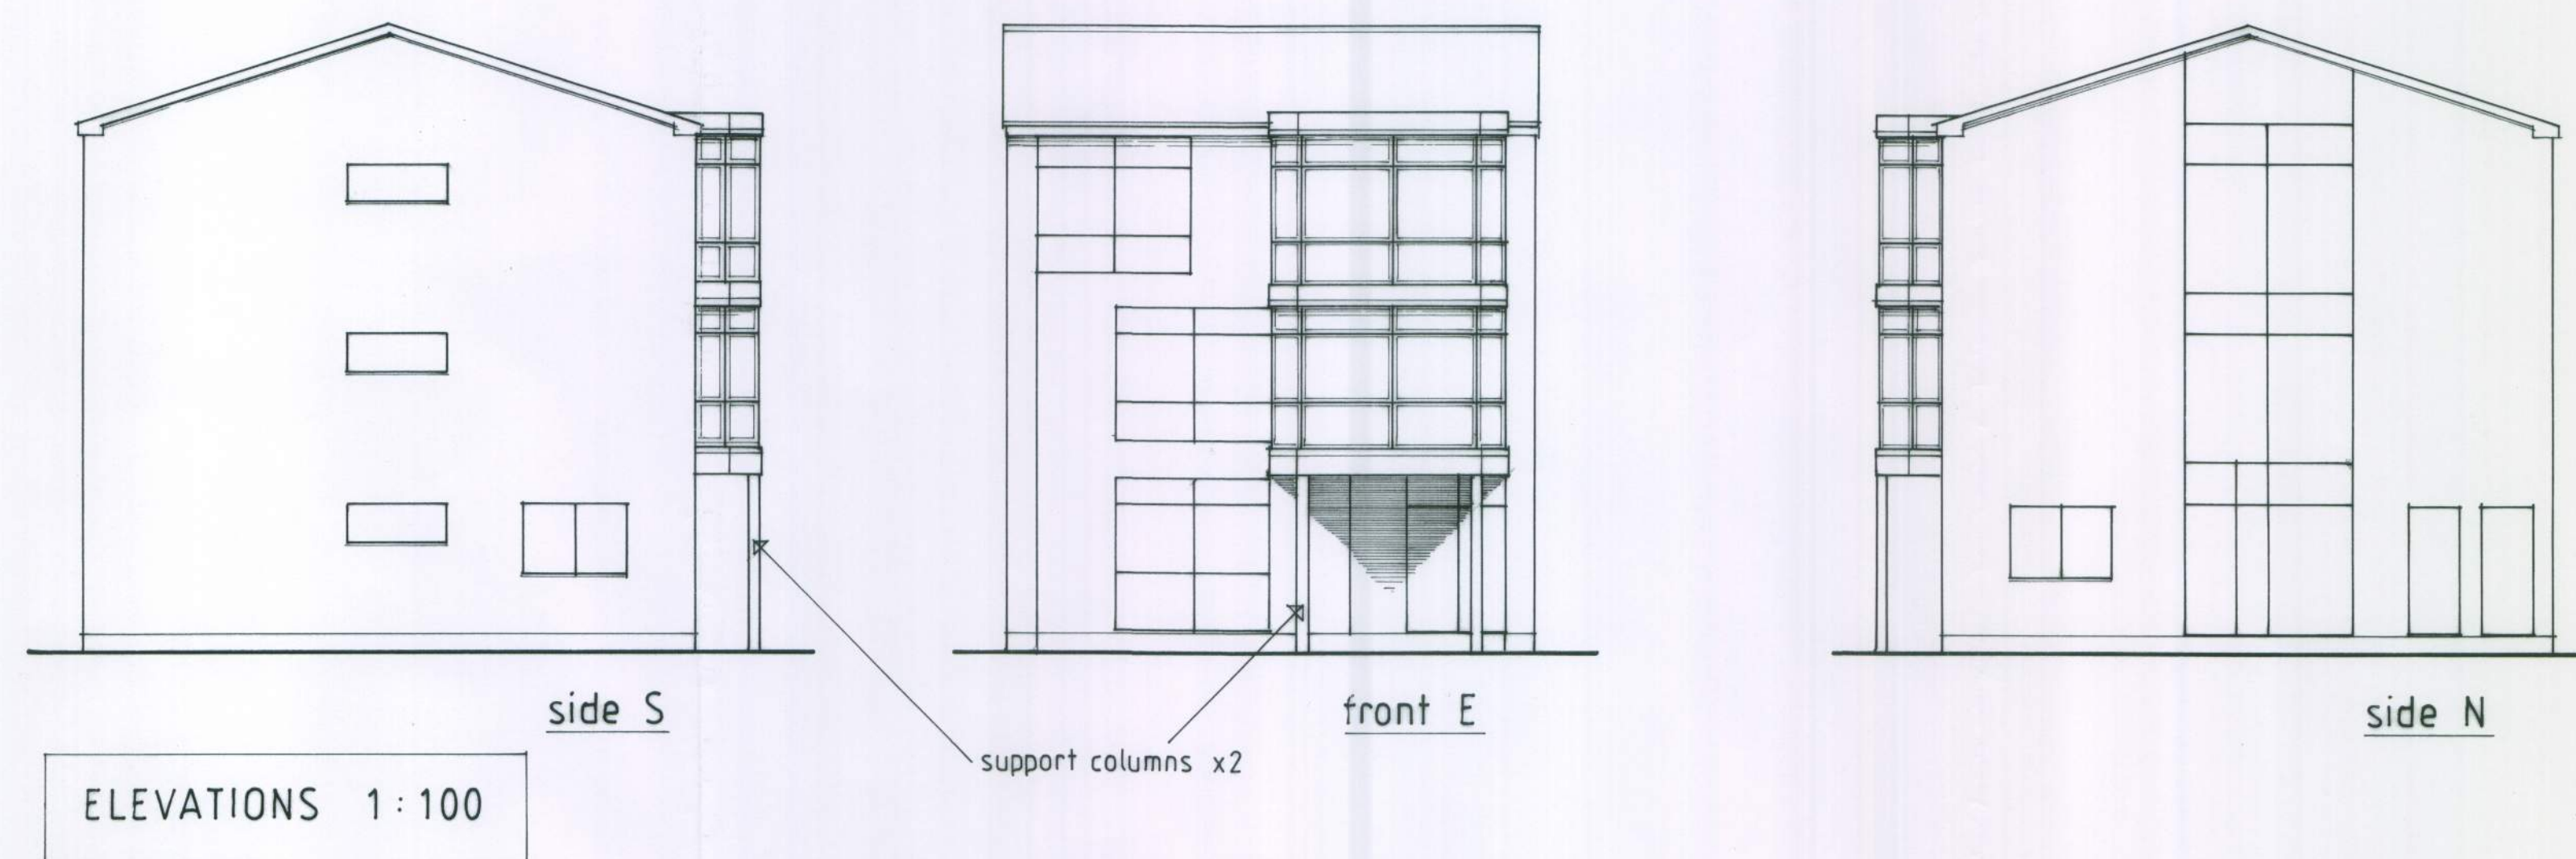


Copied under
Ordnance Survey
Crown Copyright Licence
Account Number 100043148

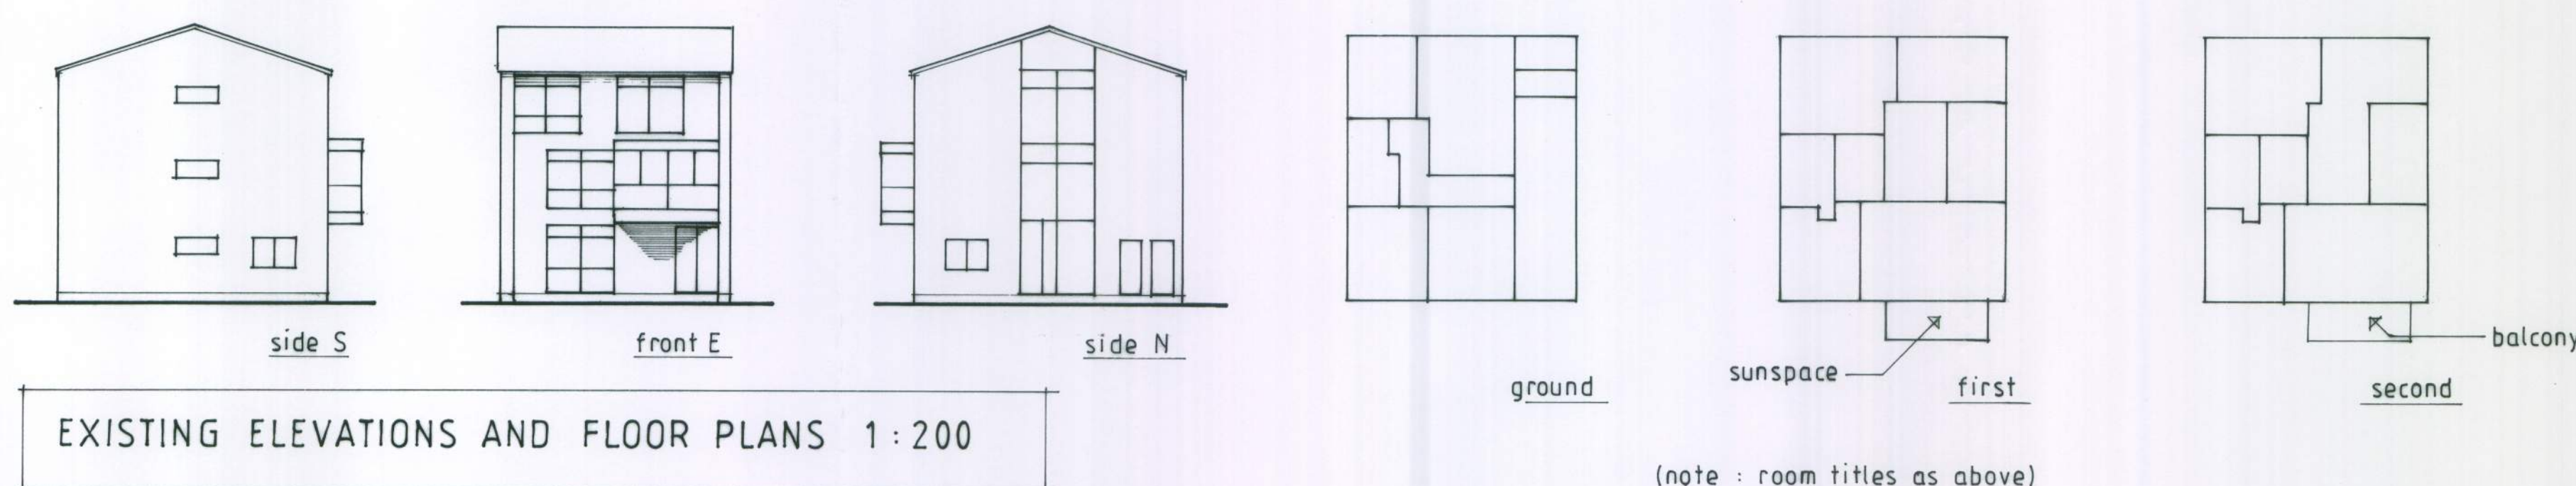

(note : room titles as above)

This drawing has been prepared for
local authority approval only.
Do not scale except for Planning and
Building Regulations purposes.

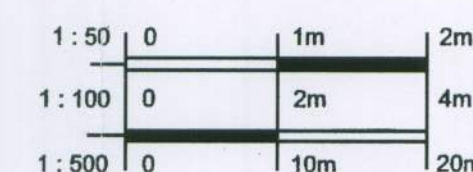

Churchill Design
Planning and Design Service for
New Construction, Alterations,
Extensions and Landscapes,
93 BRIGHTON ROAD
ALDERSHOT, HANTS. GU12 4HN
TEL/FAX (01252) 325701

churchilldesign@ntlworld.com
www.churchilldesign.co.uk