


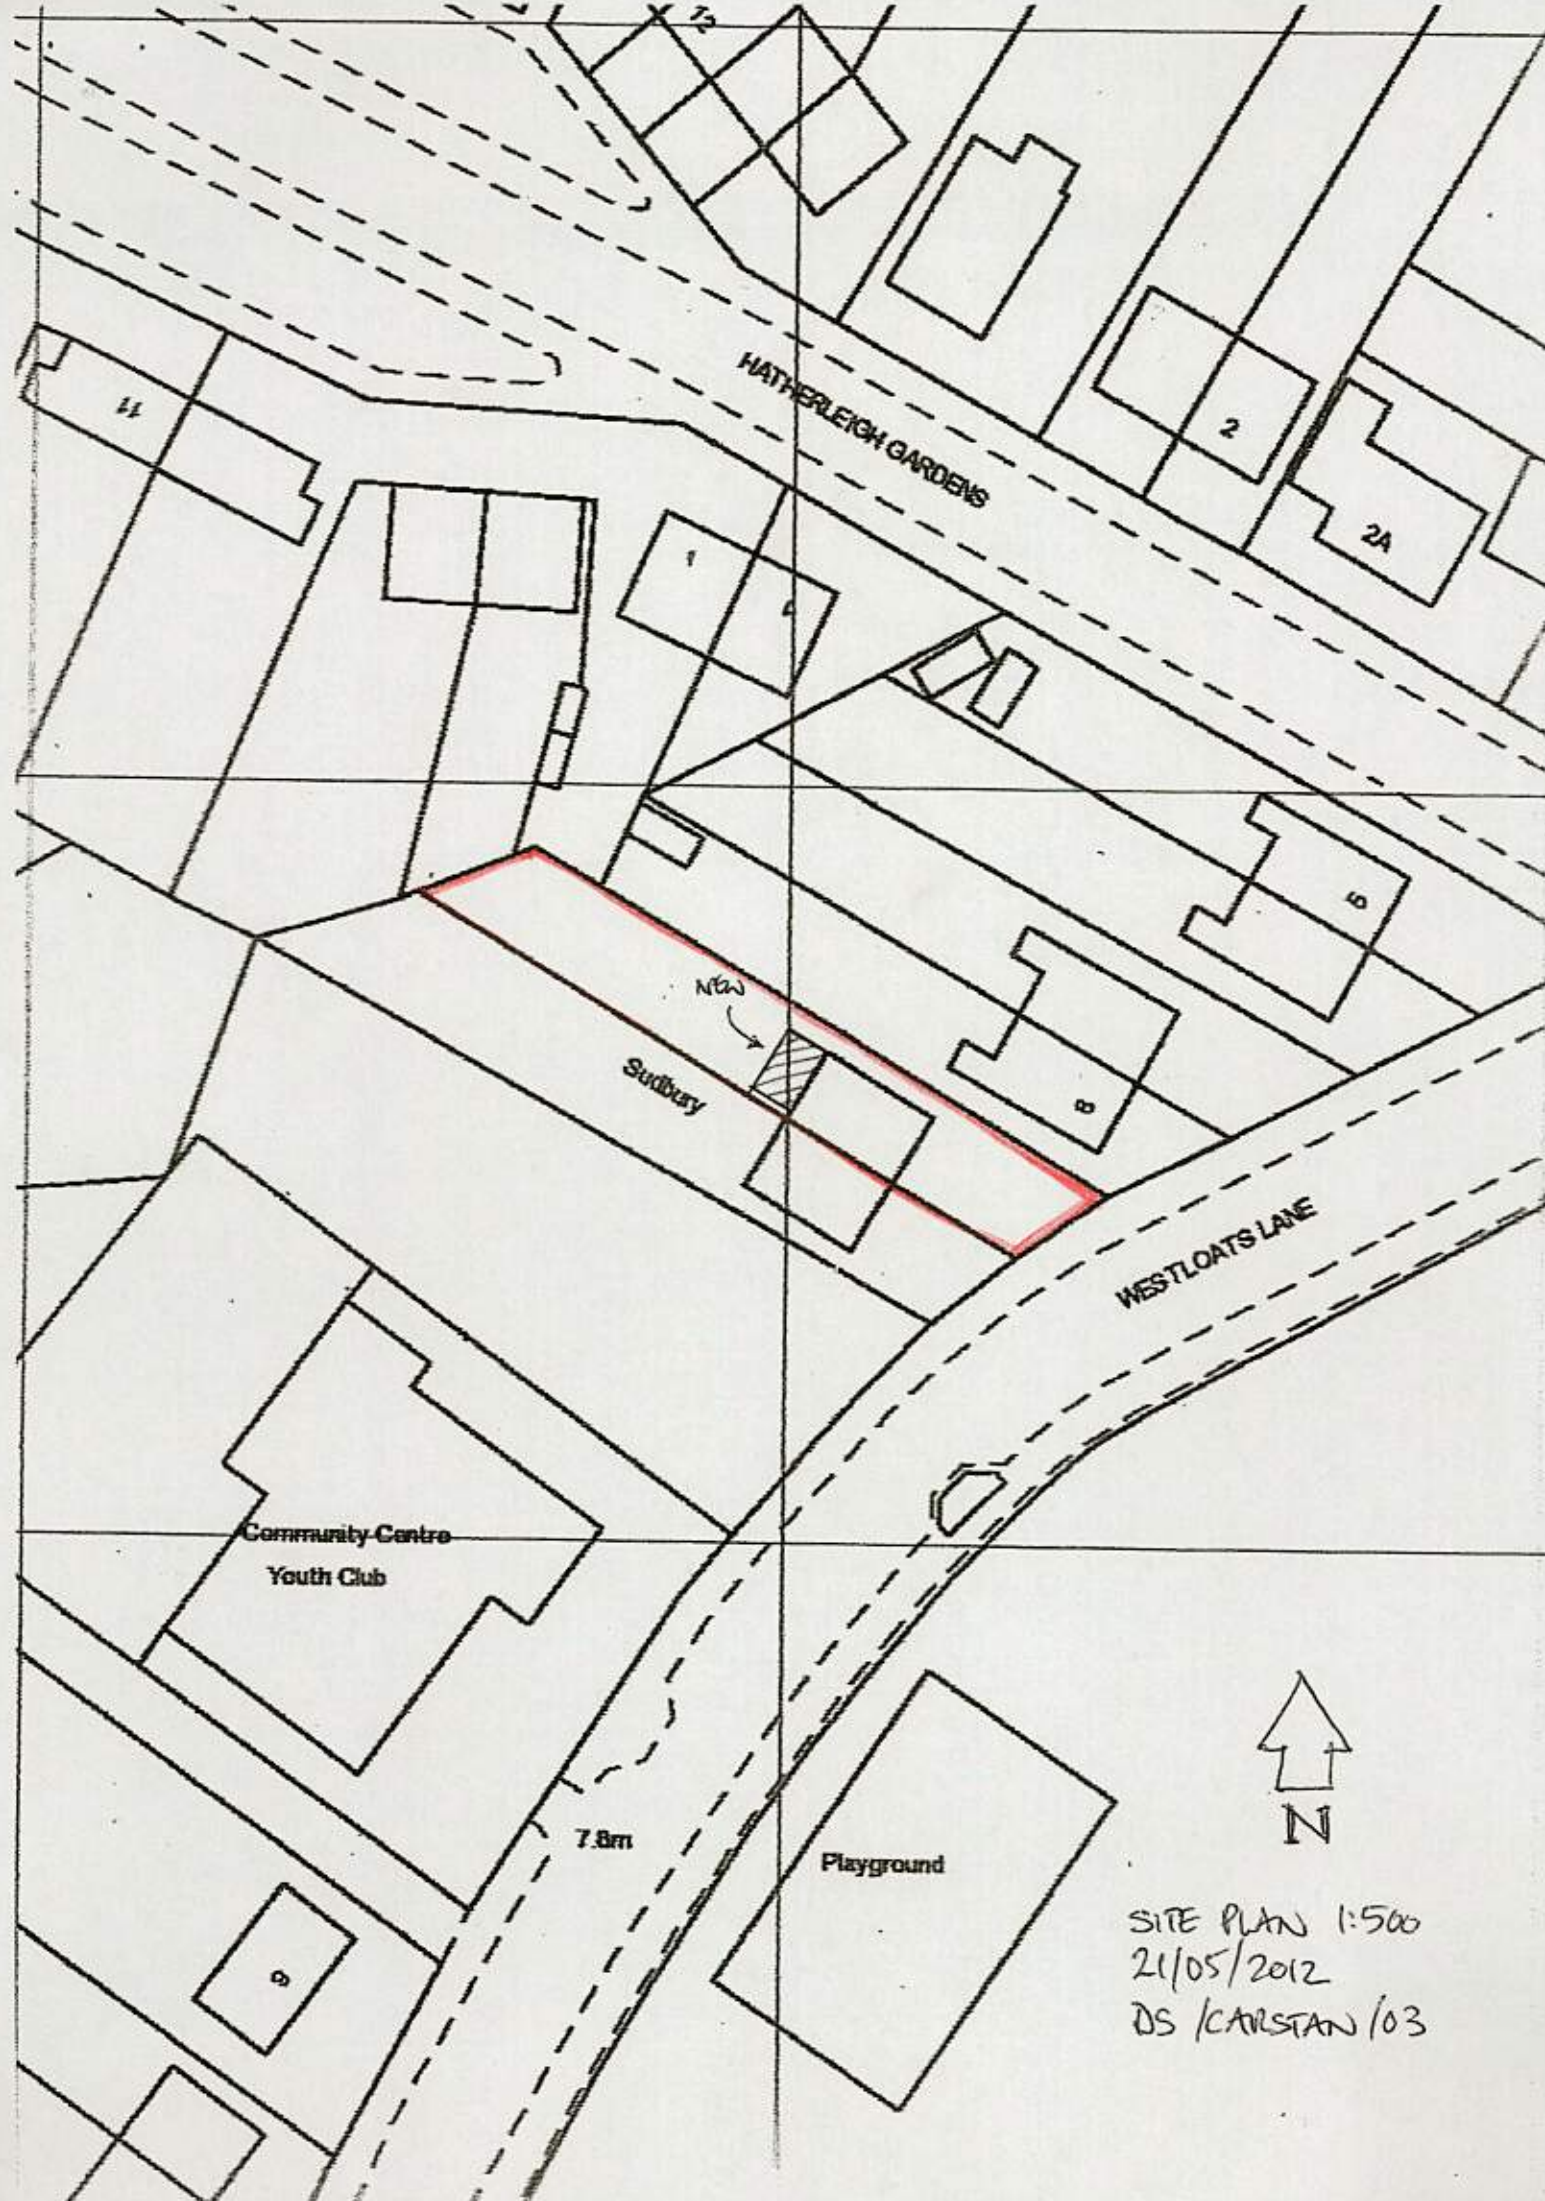

SITE PLAN 1:500
21/05/2012
DS /CARSTAN /03