



PROPOSED REAR EXTENSION


CARSTAN
WESTLOATS LANE
BOUNDR VCEALS
W-SUSSEX
PO21 5JZ

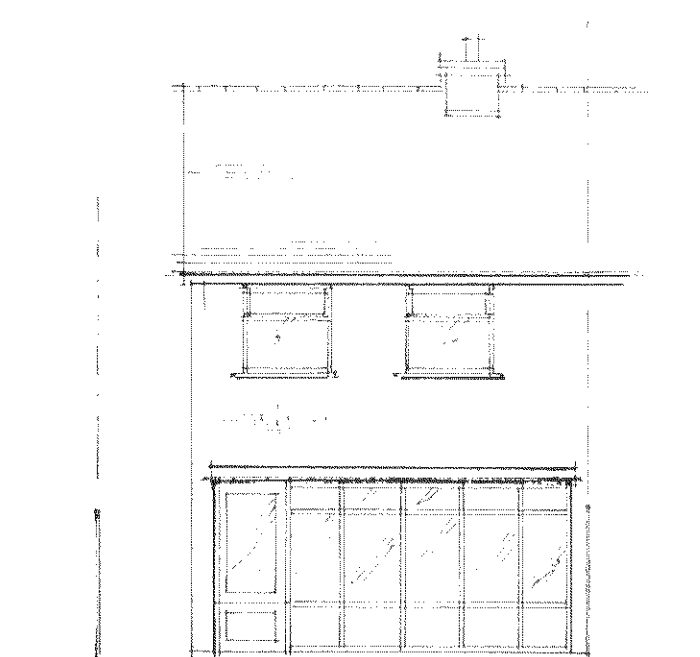


EXSTG REAR

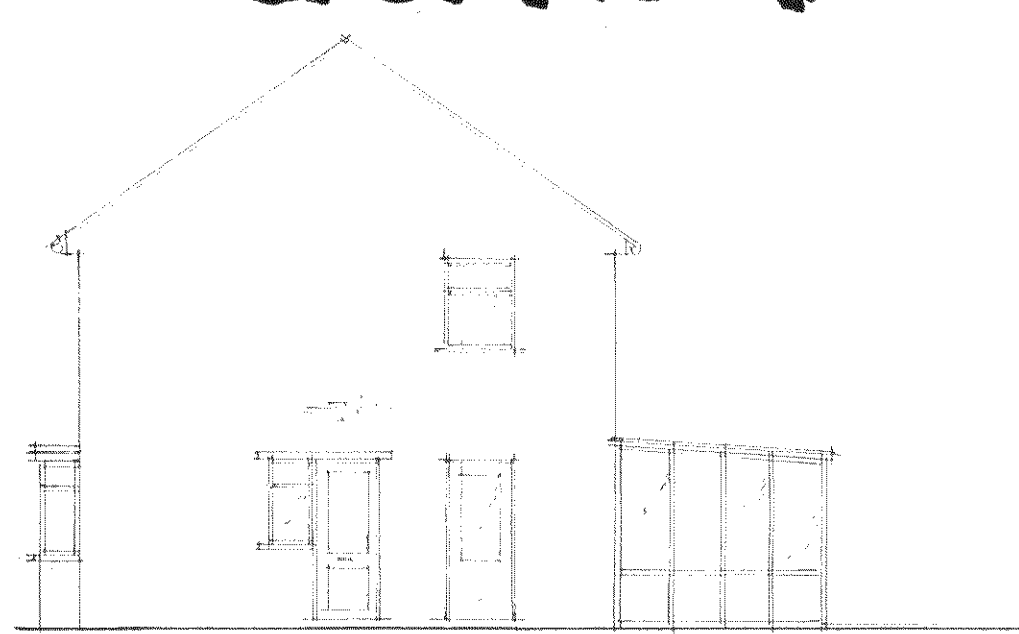

EXSTG SIDE

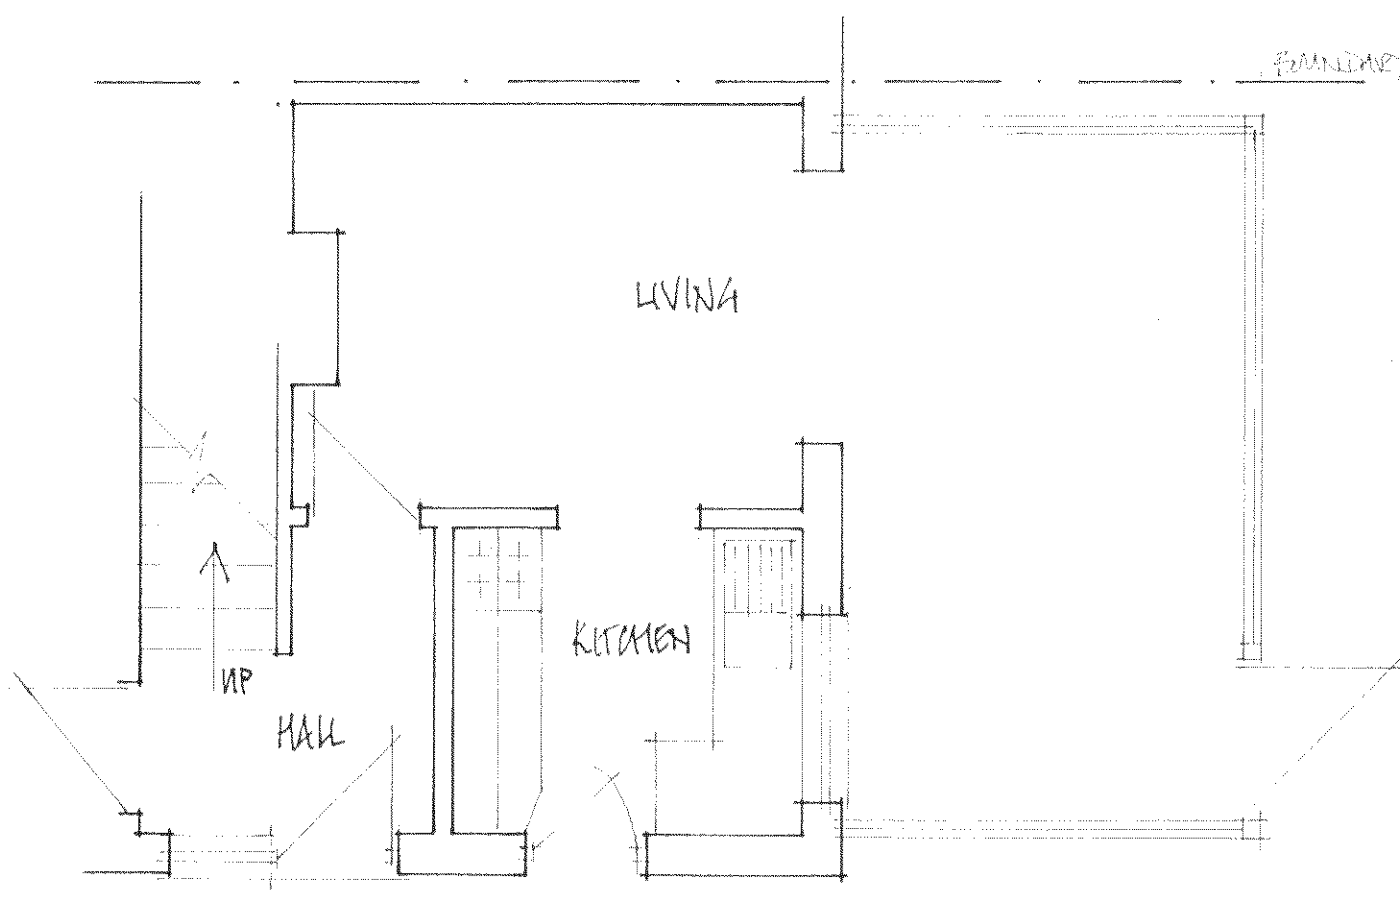


EXSTG GND FLOOR

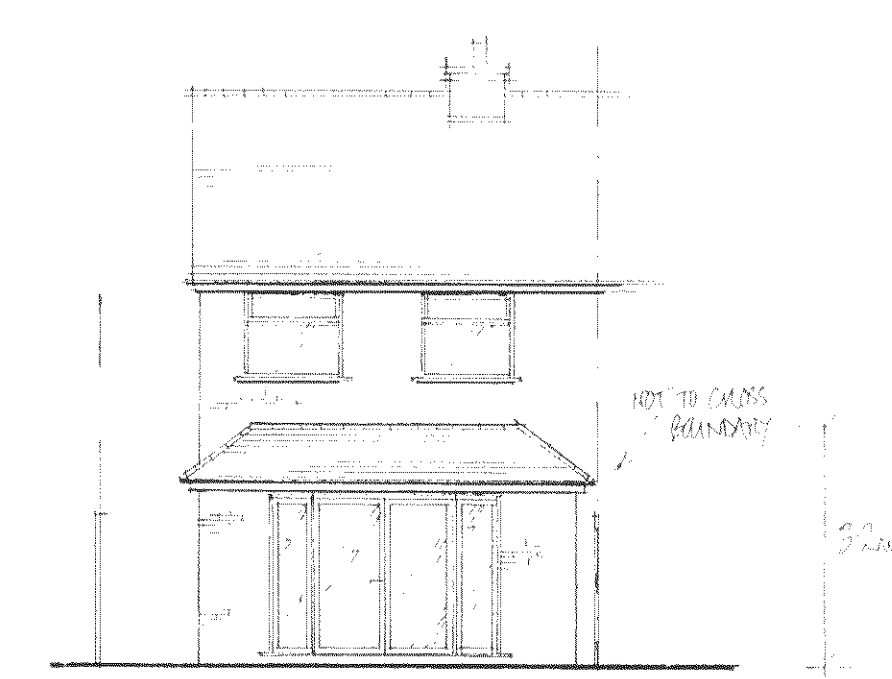


PROP. REAR

MATERIALS TO MATCH EXISTING MAIN BUILDING

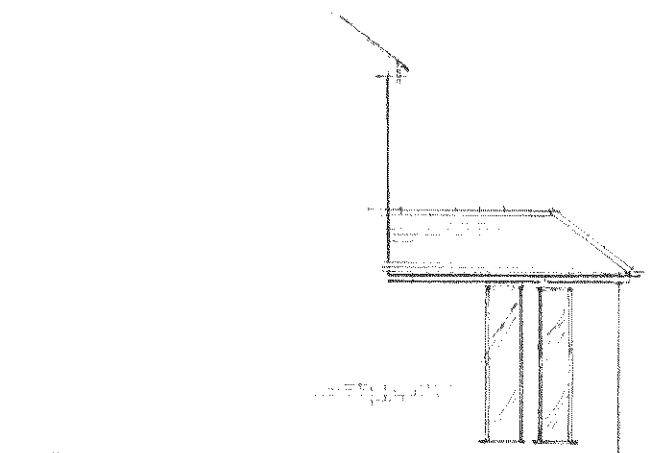

PROP. SIDE

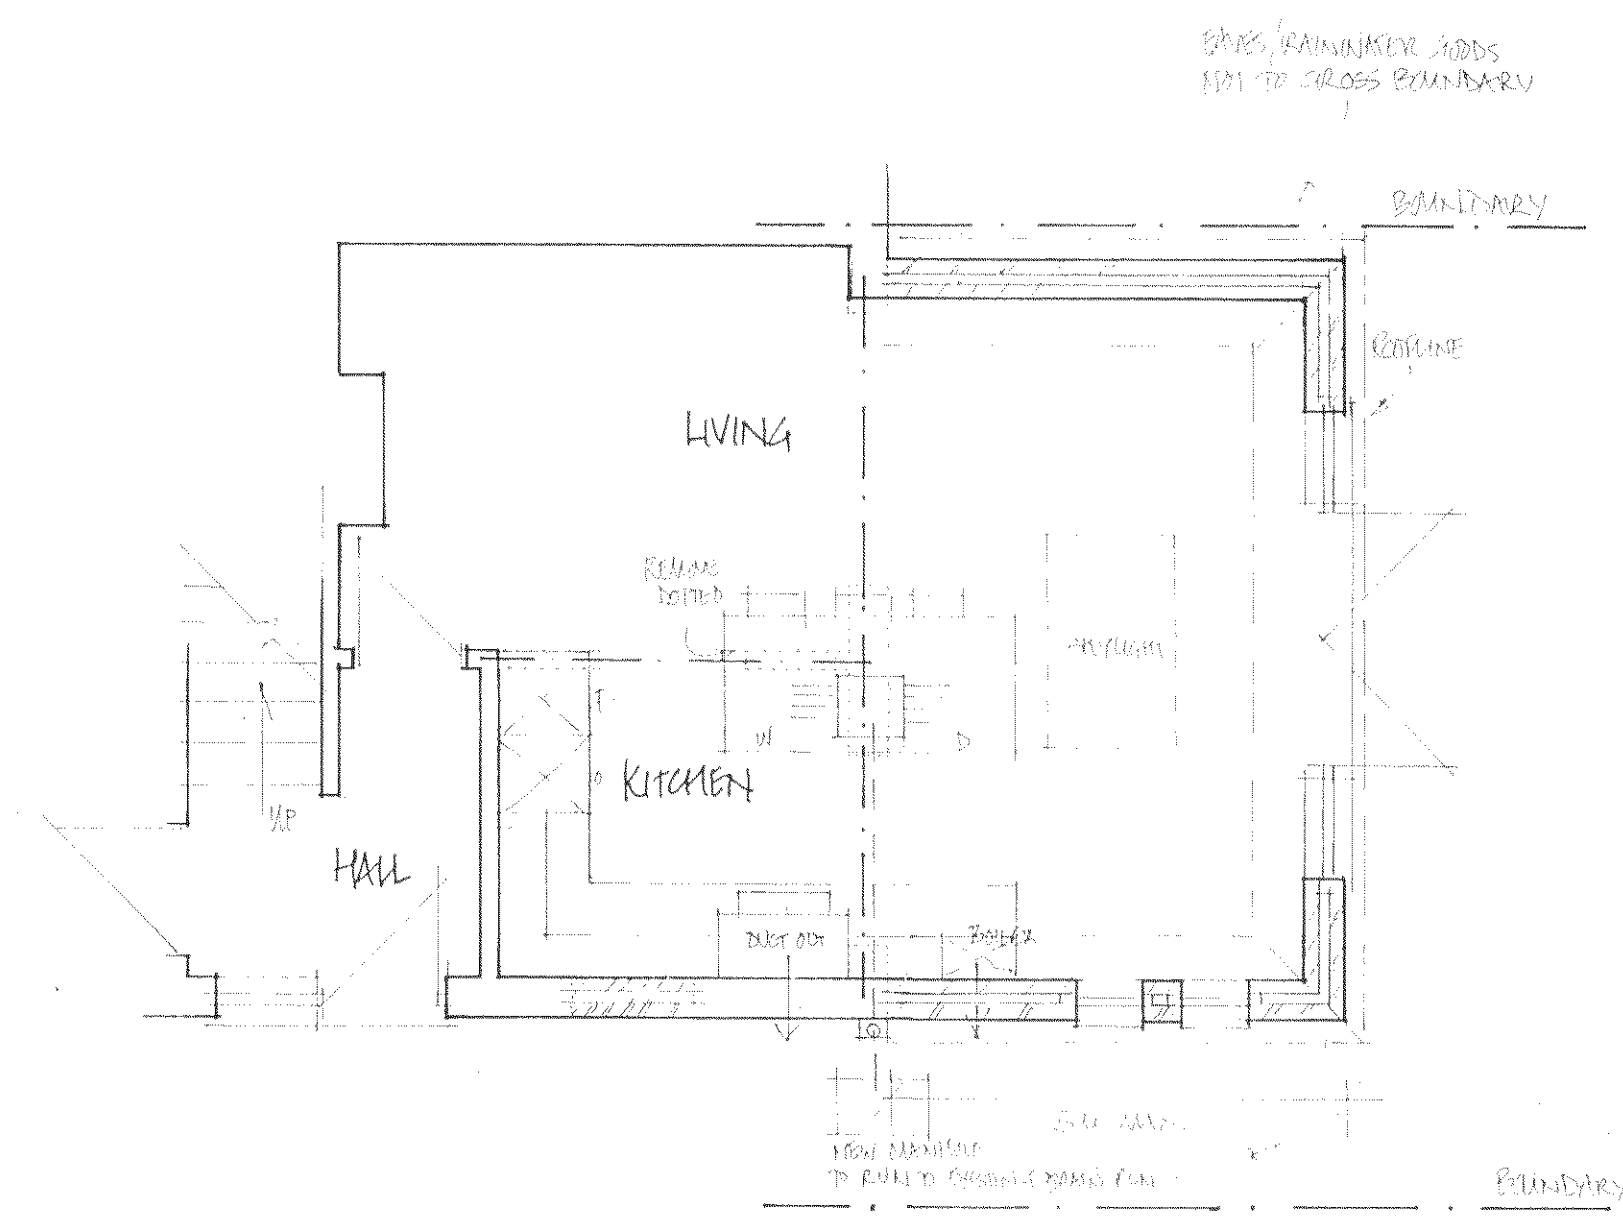

PROP. GND FLOOR

DEADSPACE DESIGNS 31/03/2012.
PLANS SCALE 1:50
ELEVATIONS SCALE 1:100.
DWG: DS/CARSTAN/01.