



Notes:



1. THE COPYRIGHT OF THIS DRAWING IS VESTED IN WARWICK LANE DEVELOPMENTS AND IT MAY NOT BE REPRODUCED IN WHOLE OR PART OR USED FOR THE MANUFACTURE OF ANY ARTICLE WITHOUT THE EXPRESS PERMISSION OF THE COPYRIGHT HOLDERS.
2. WORK TO FIGURED DIMENSIONS ONLY.
3. THIS DRAWING IS TO BE READ IN CONJUNCTION WITH ALL RELEVANT ARCHITECTS, SERVICE ENGINEER'S AND WARWICK LANE DEVELOPMENTS DRAWINGS AND SPECIFICATIONS.

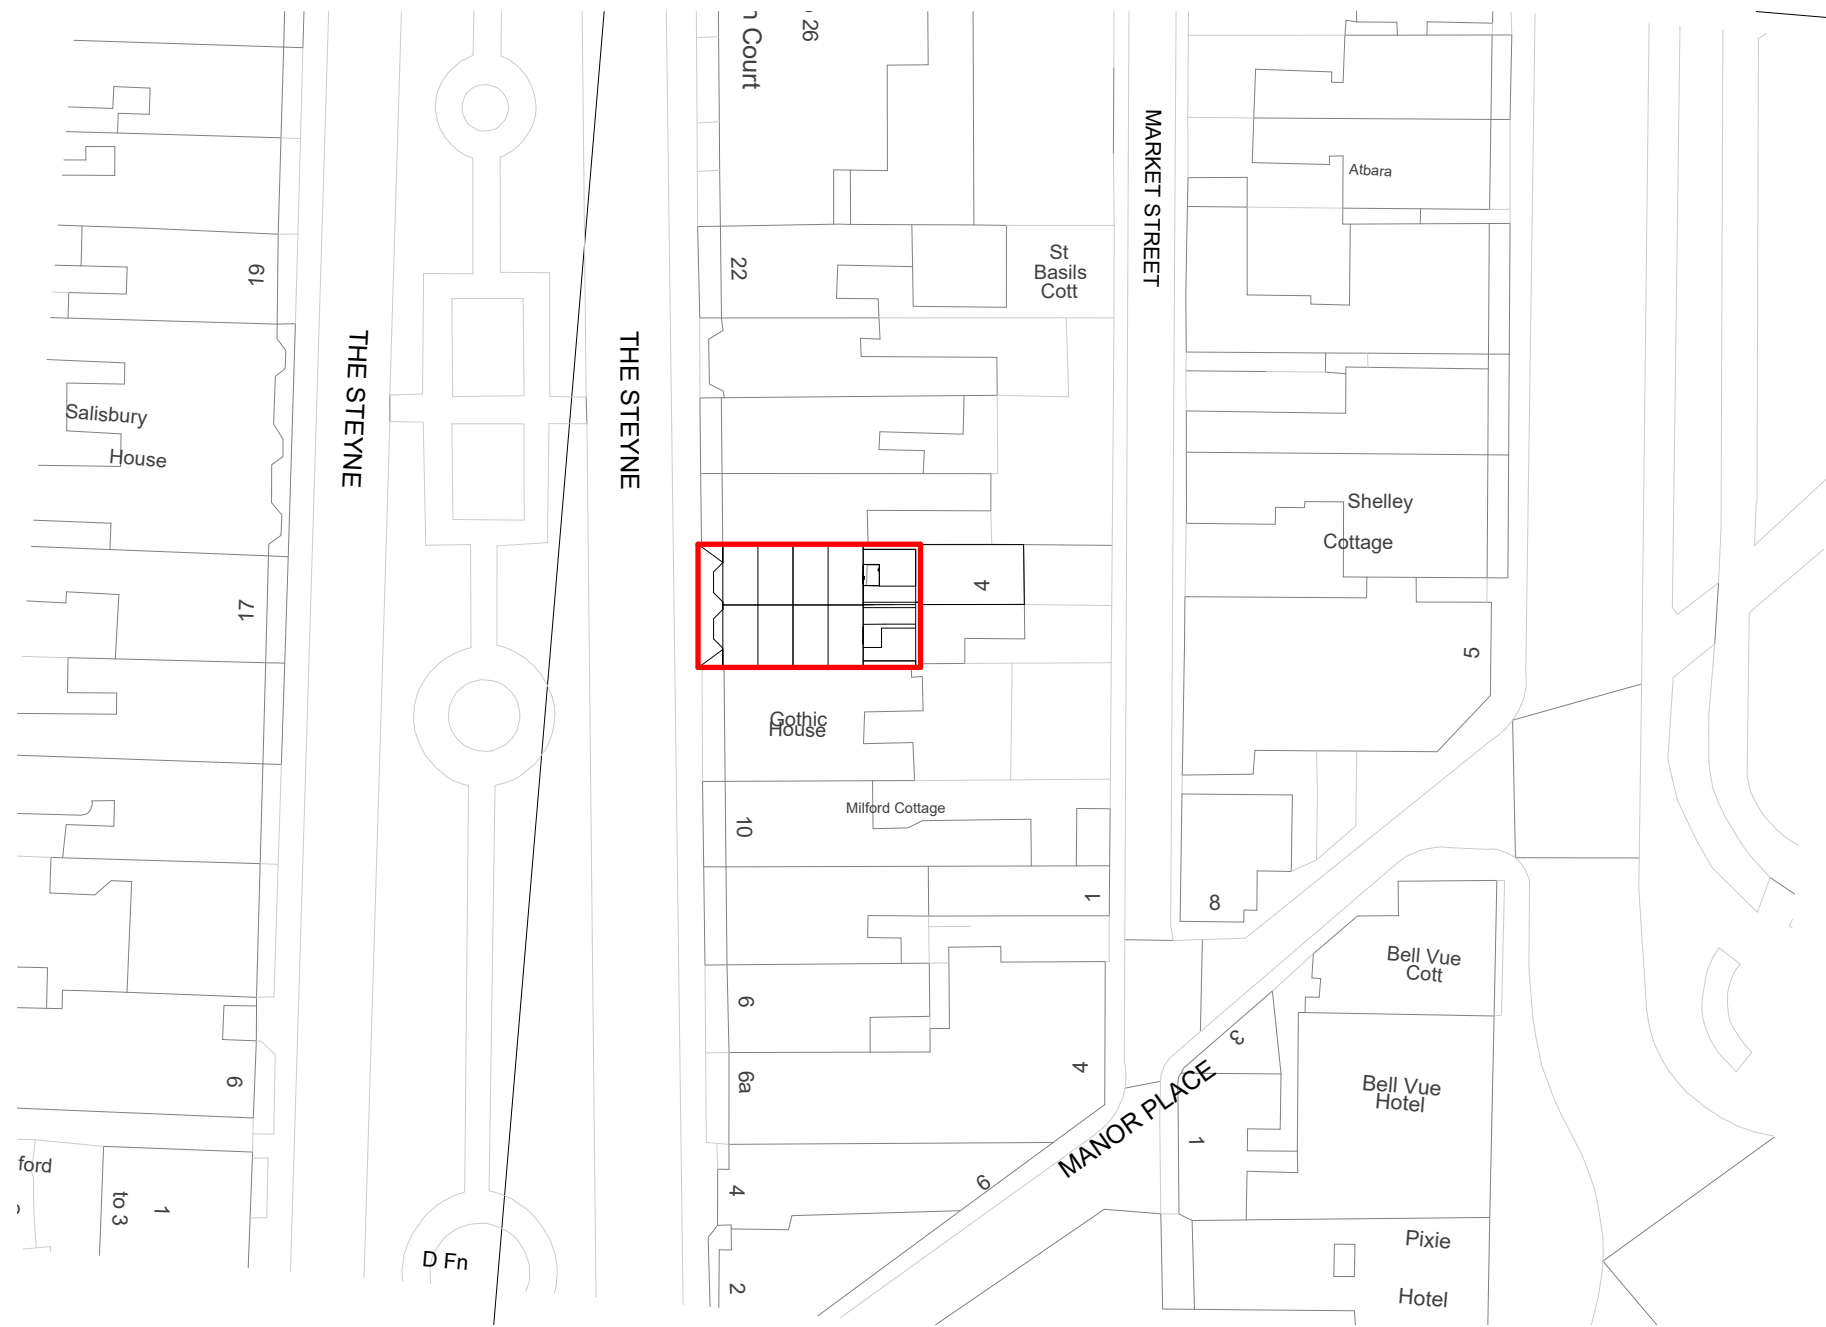


1 Location Plan
1 : 500

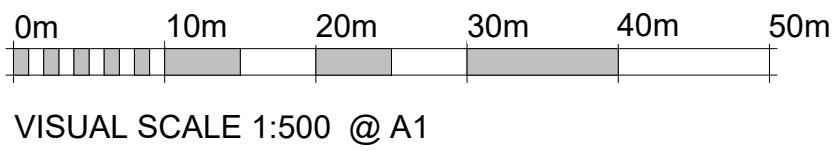

VISUAL SCALE 1:500 @ A1

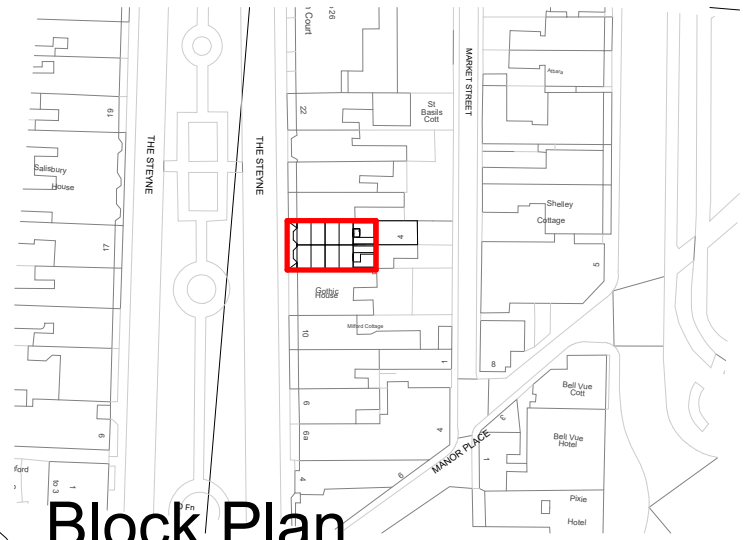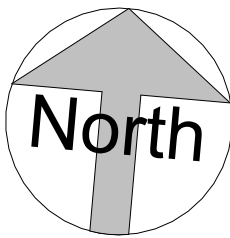

2 Block Plan
1 : 1250

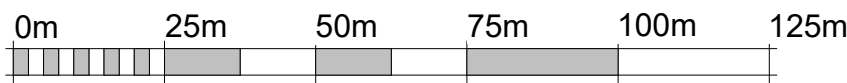


VISUAL SCALE 1:1250 @ A1

A	Removal of Juliet Balcony	EL	30.11.2021
---	---------------------------	----	------------

Revision Number	Revision Description	Issued by	Revision Date
-----------------	----------------------	-----------	---------------

STATUS: Panning Issue

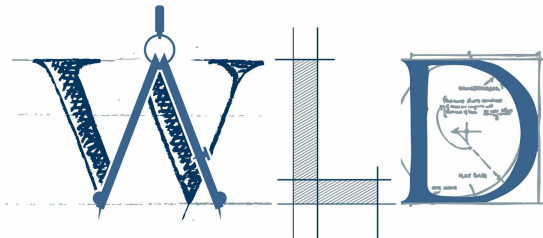

Warwick Lane.
Developments Ltd
T 01903 233332 Ext 131 | DF 01903 206 908 | E acp@wld-group.co.uk
1 The Steyne, Worthing, West Sussex, BN11 3DS

CLIENT: Sarah Stuart Christopher Bemrose
12-14 The Steyne,
Bognor

DRAWING:
Front Facade Alterations

TITLE:
Proposed Location Plan

SCALE AT A1: As indicated	DATE: Issue Date	DRAWN: EL	CHECKED: AP
PROJECT NO: The Styn	DRAWING NO: WLD-010-21-04	REVISION: A	