


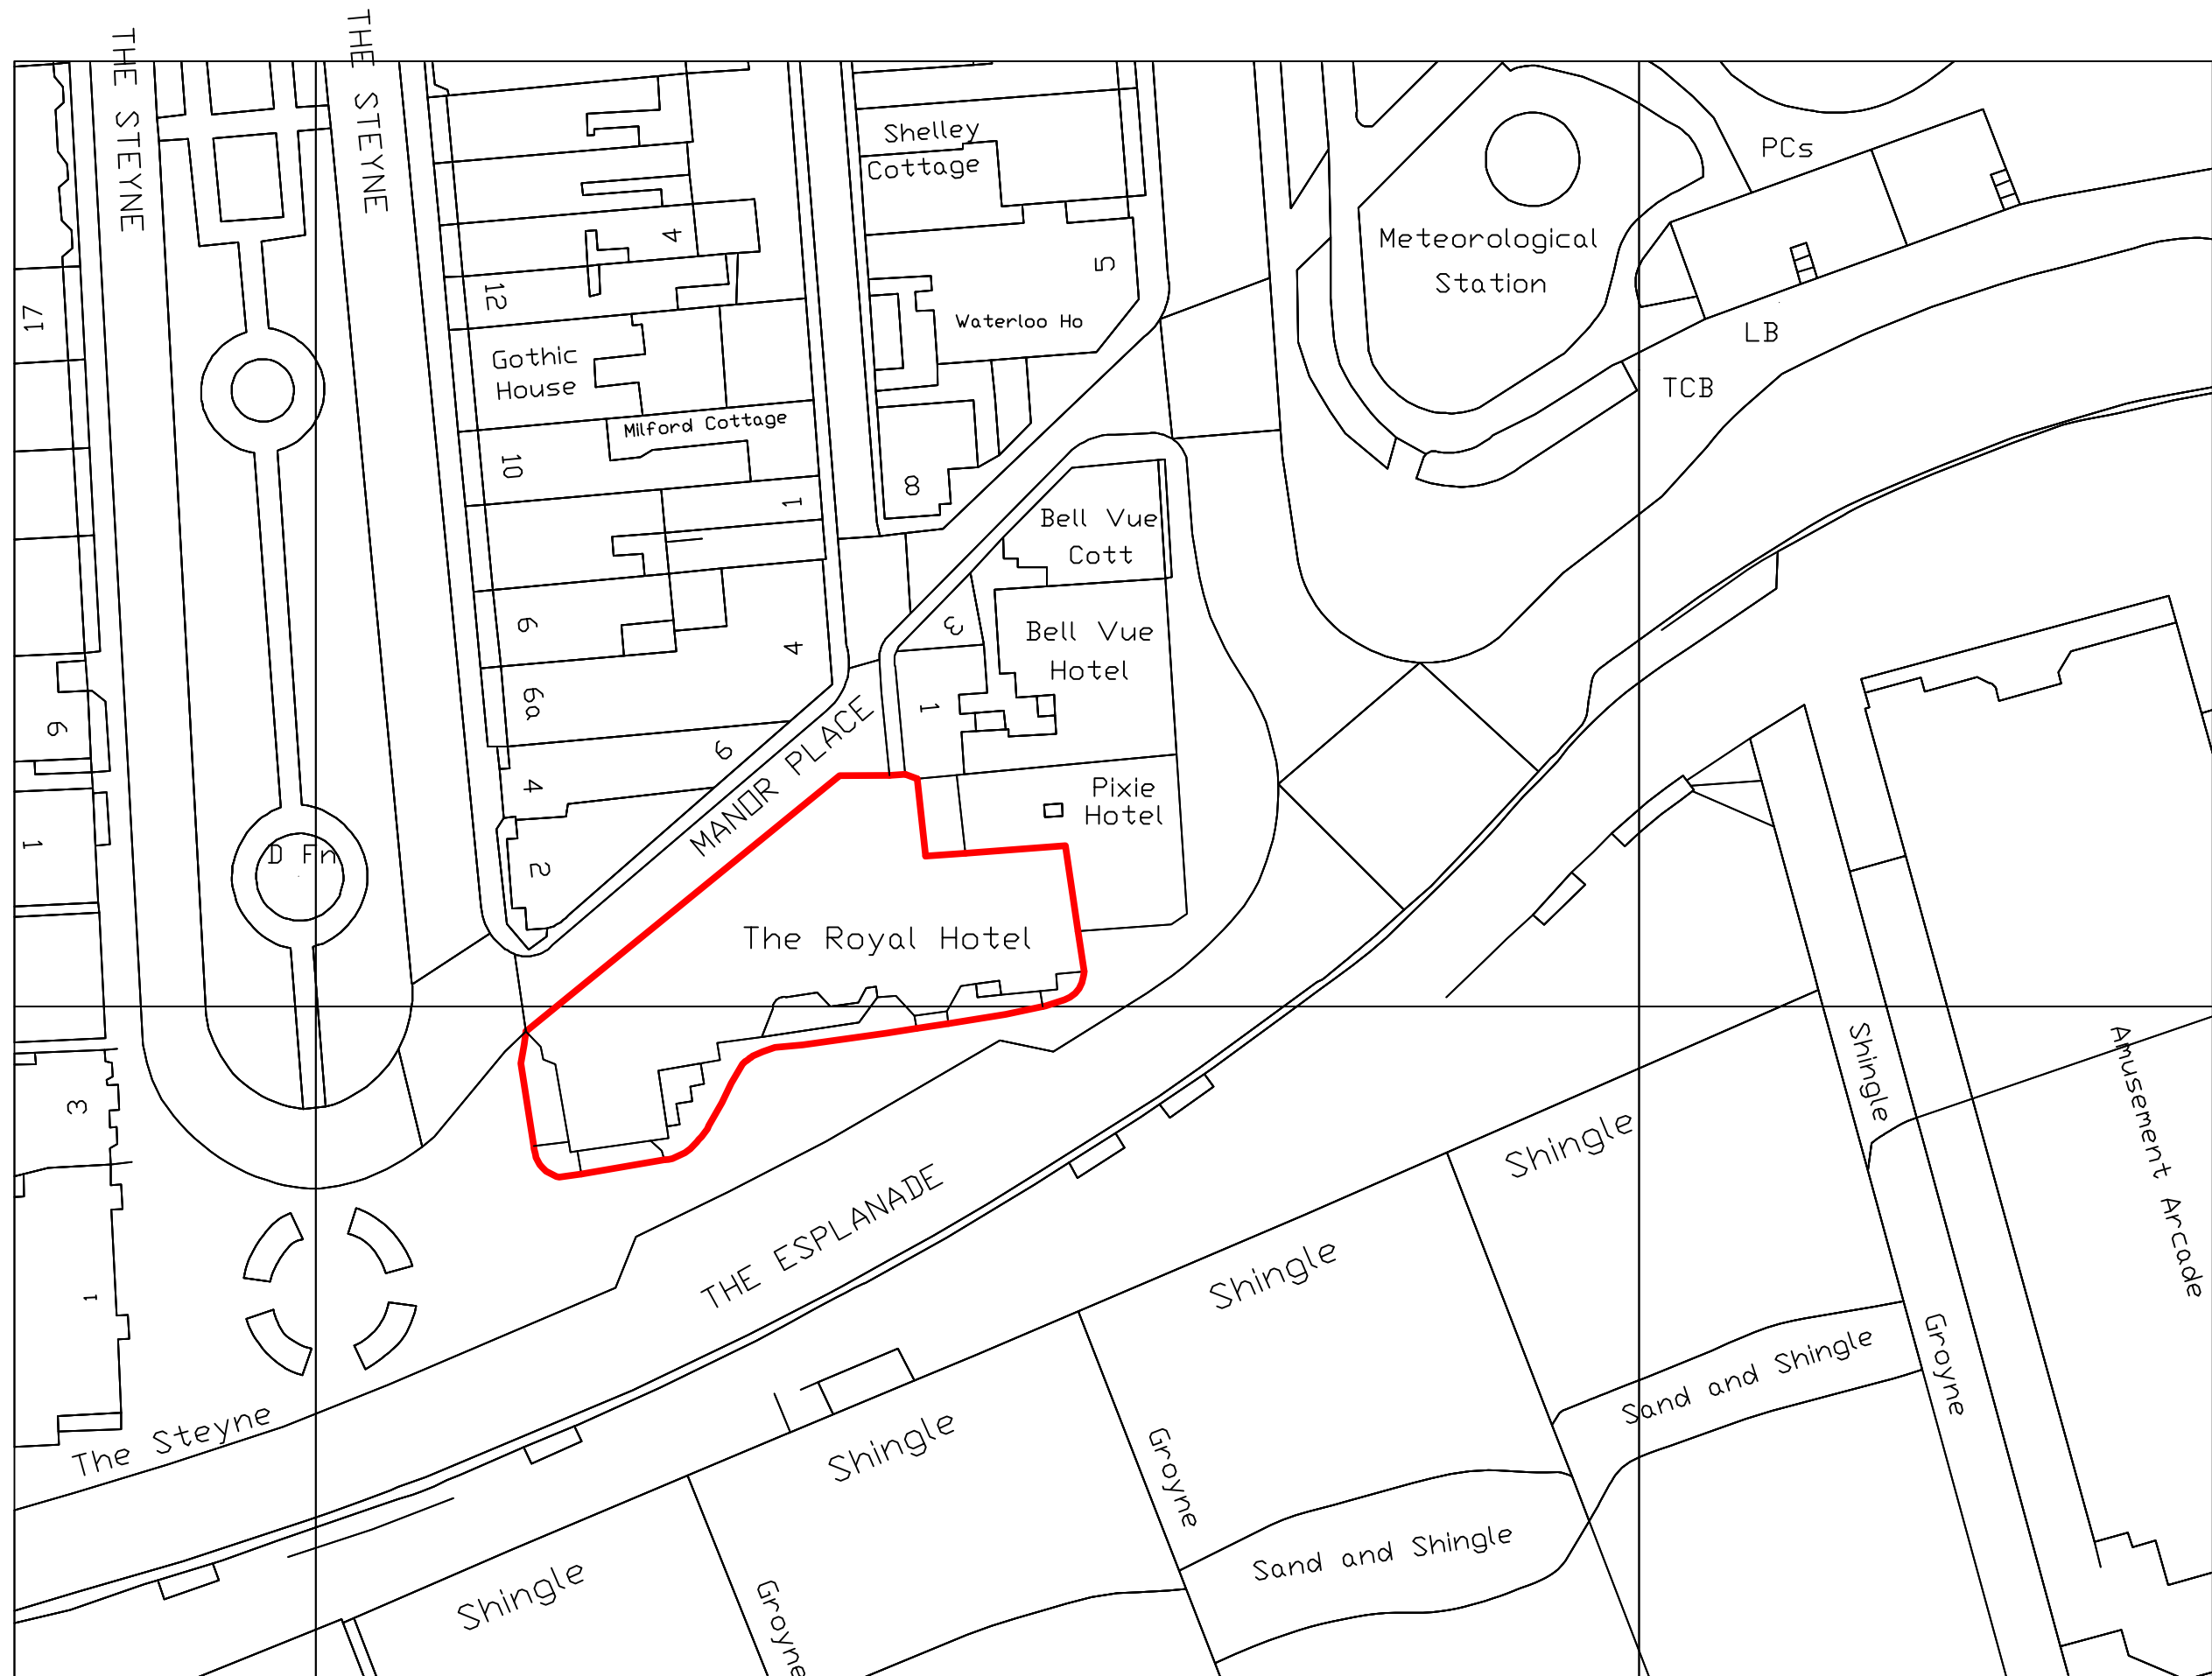

Drawing 2 - Block Plan

Scale 1:500 @ A3