



Revisions:

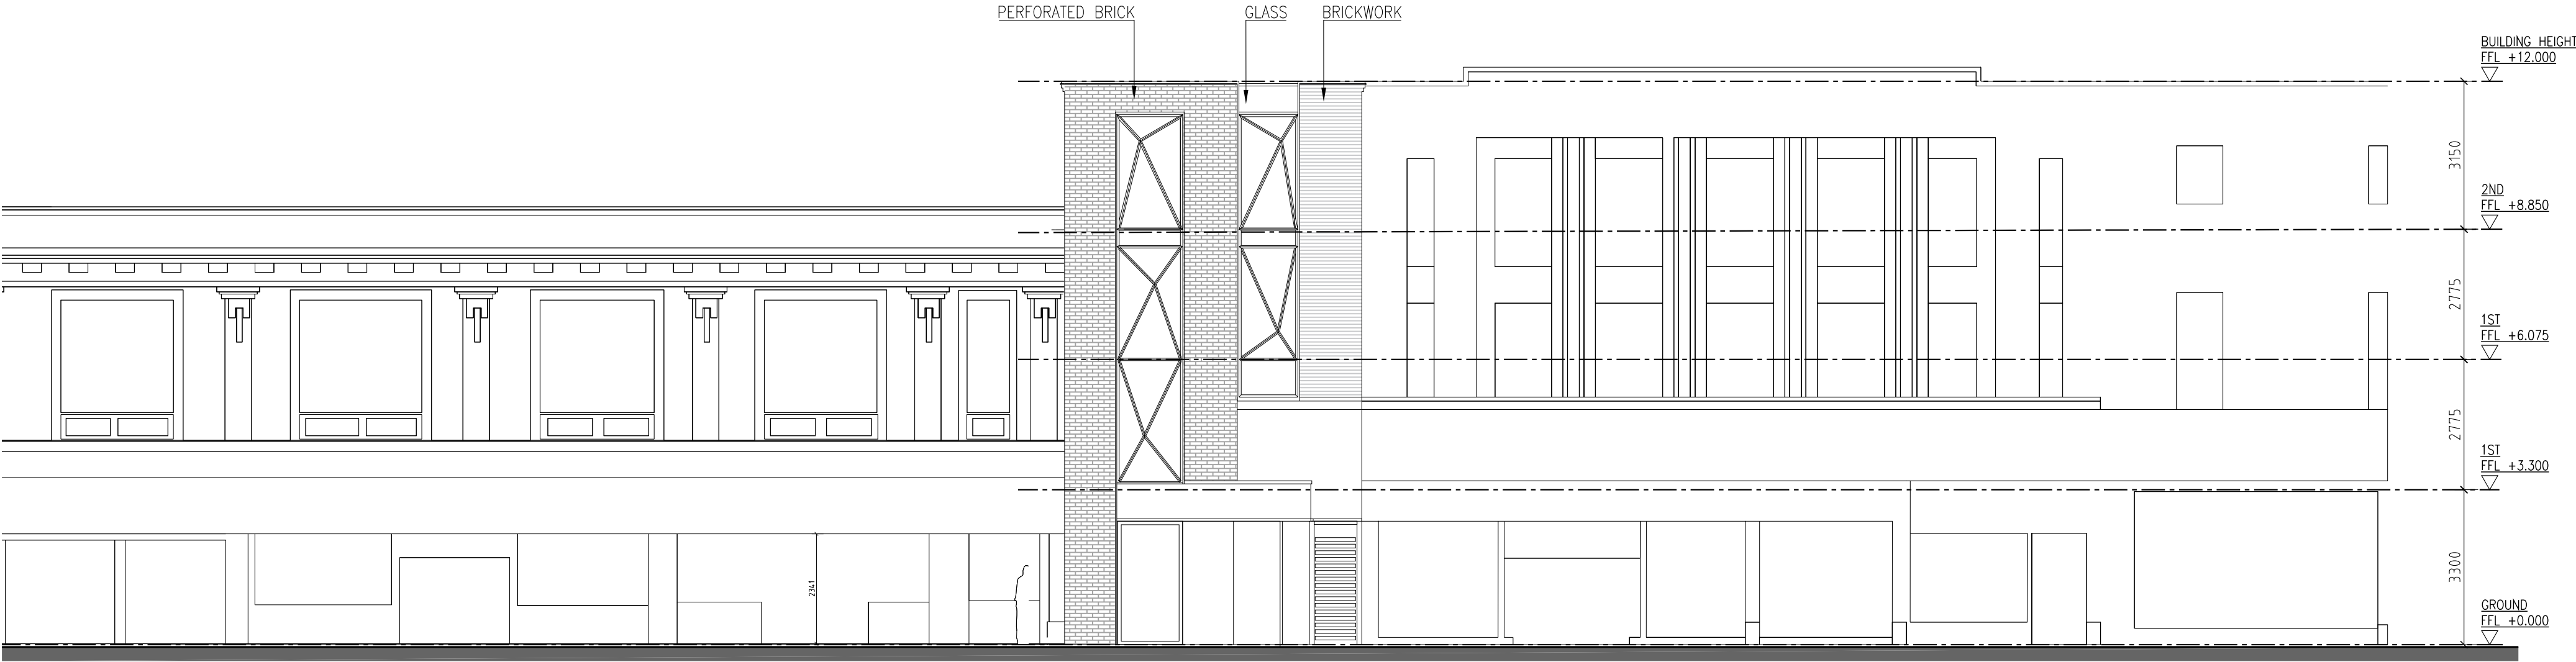


PROPOSED NORTH-EAST FACING ELEVATION

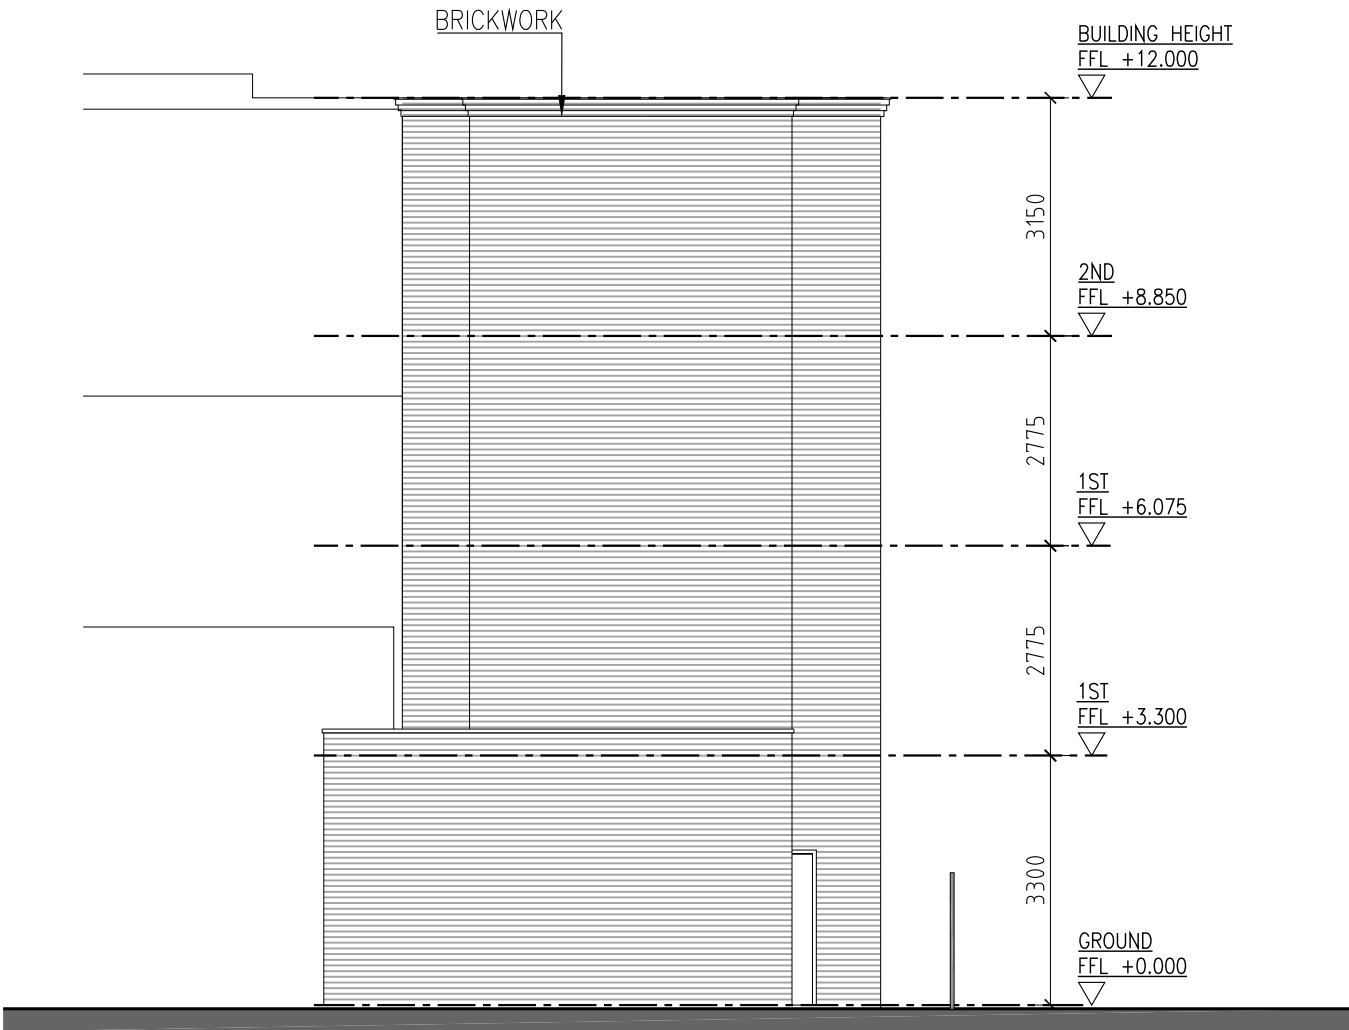


PROPOSED SOUTH-WEST FACING ELEVATION



SECTIONAL ELEVATION LOOKING EAST

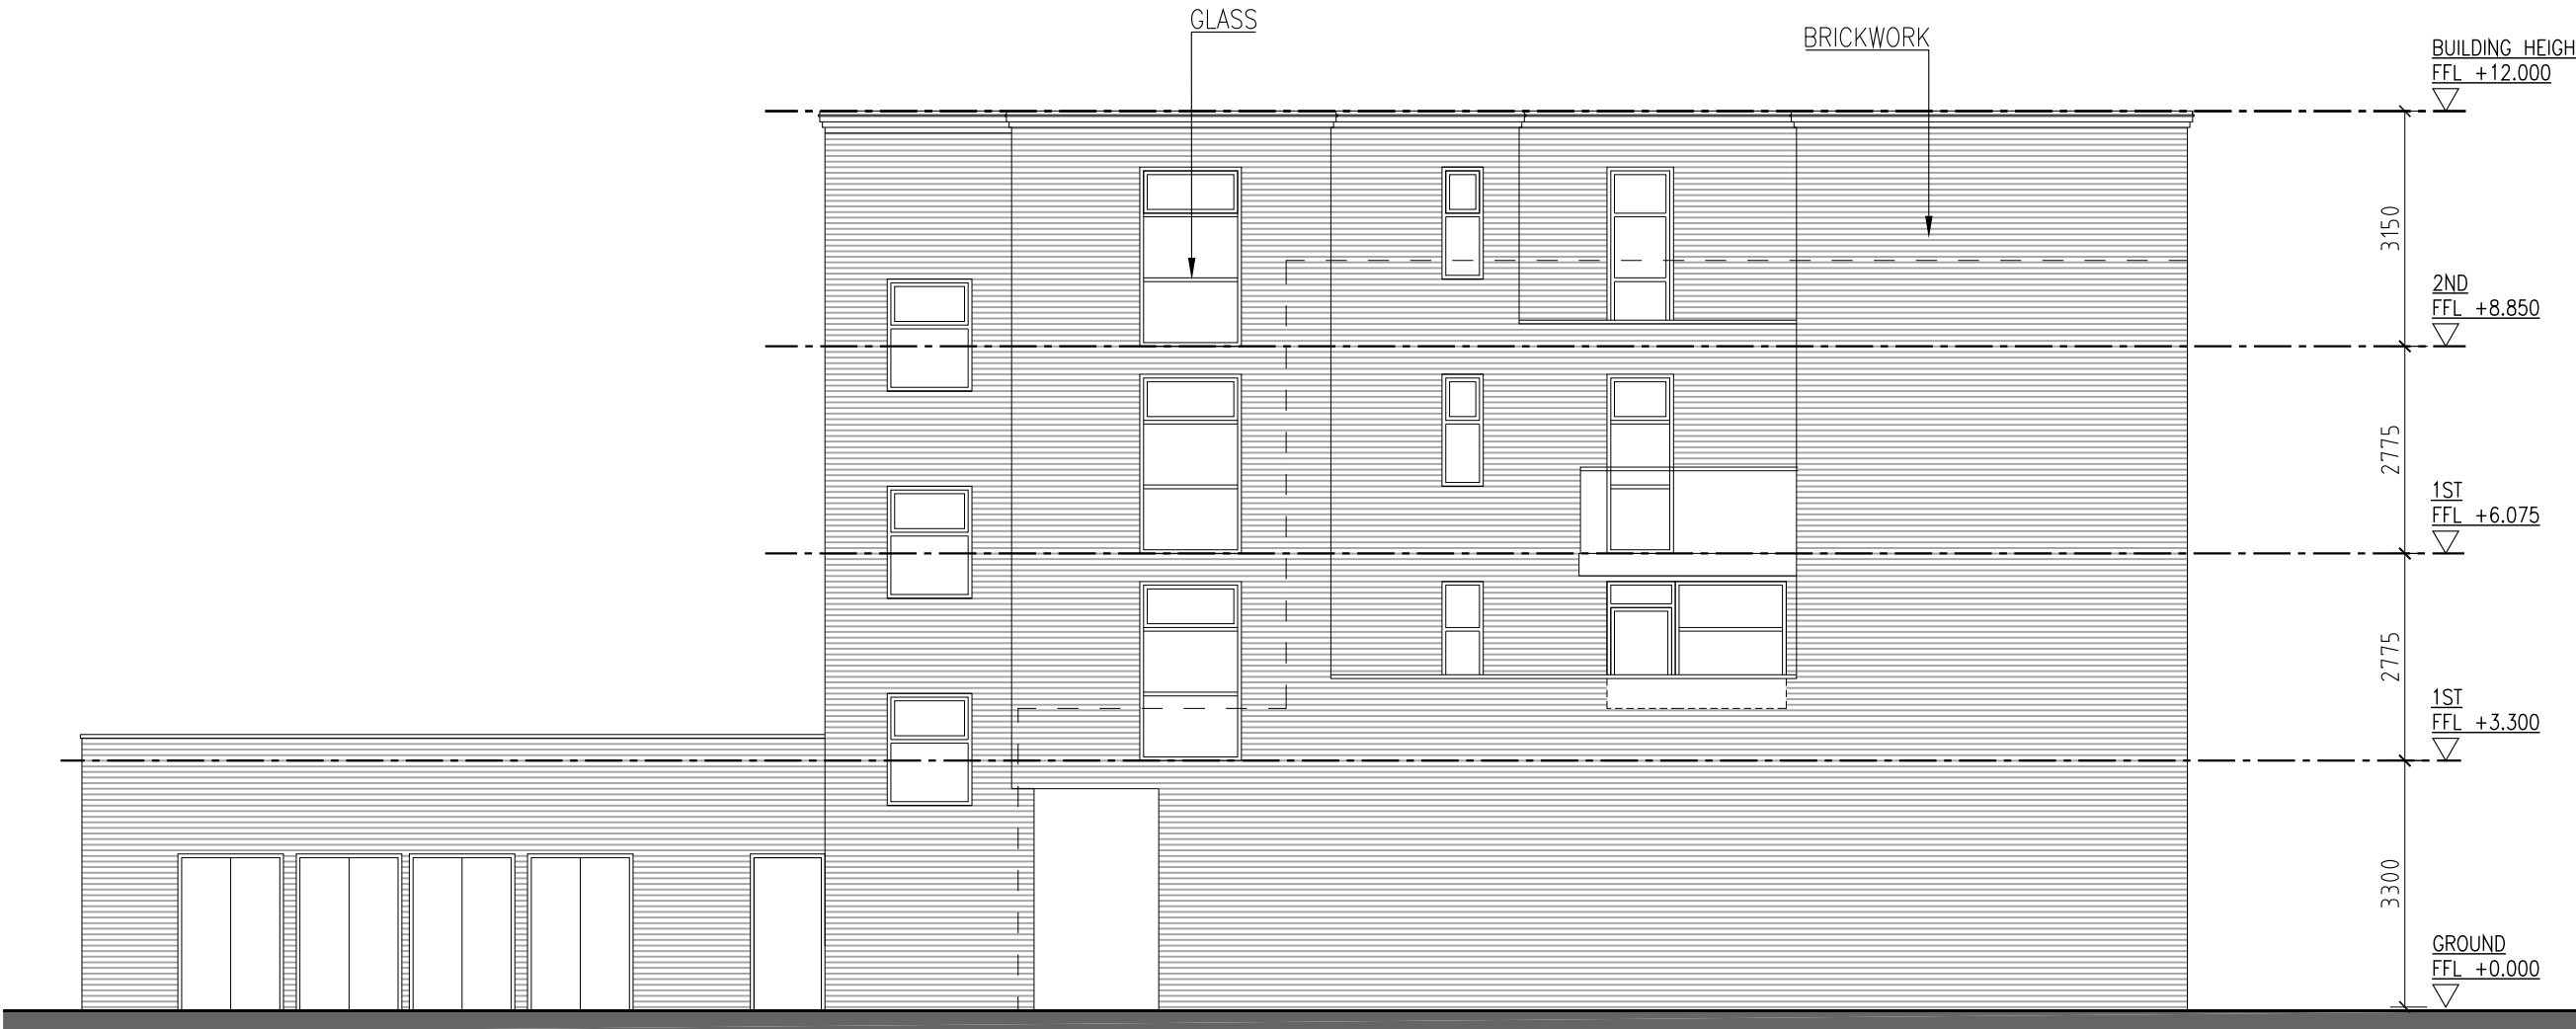

PROPOSED EAST FACING ELEVATION

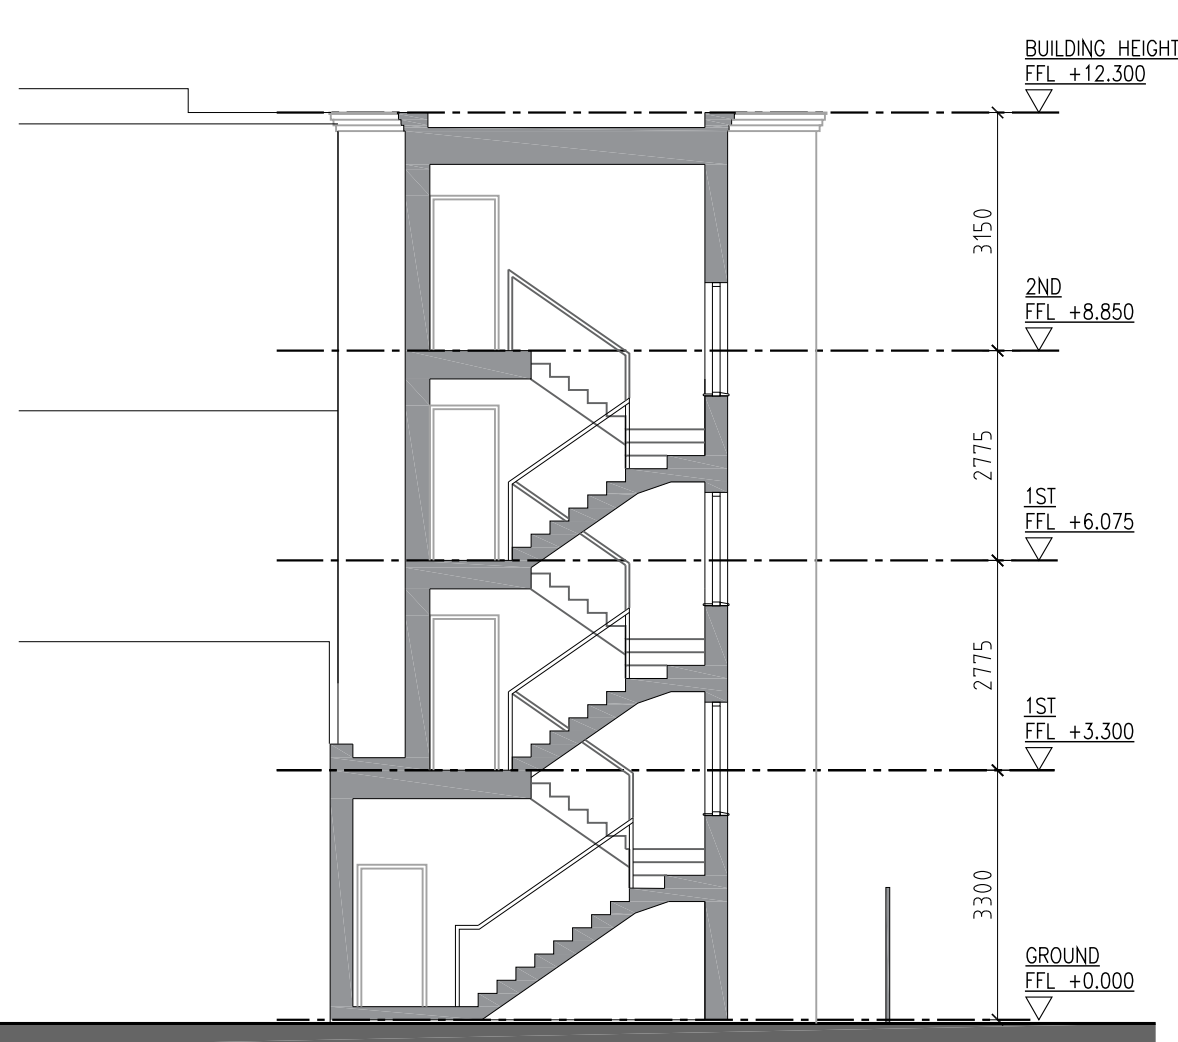

SECTION A-A

jjr designs
Suite 2b
Church House,
94 Felpham Road
Felpham
West Sussex,
PO22 7PG
TEL: 01243 822081

Architectural Services
Planning
Building Regs
On Site Supervision
Landscape Design

e-mail: info@jjrdesigns.com

Client:
KRACKE

Project:
LAND BETWEEN 2b & 4 LONDON ROAD
BOGNOR REGIS, WEST SUSSEX ,PO211QU

Drawing Title:
PROPOSED ELEVATIONS

Issue status:
Outline proposals ☐ Production information ☐ Scheme design ☐
Tender drawing ☐ Detail design ☐ Contract drawing ☐

Scale: 1:100	Drawn: V. Botezat	Checked: R. Stefonski	Approved: 15.05.2020	Date: 15.05.2020
Job No: 1329	Drawing No: 105	Revision:		

