


Revisions:




NORTH FACING 3D VIEW



NORTH AERIAL VIEW

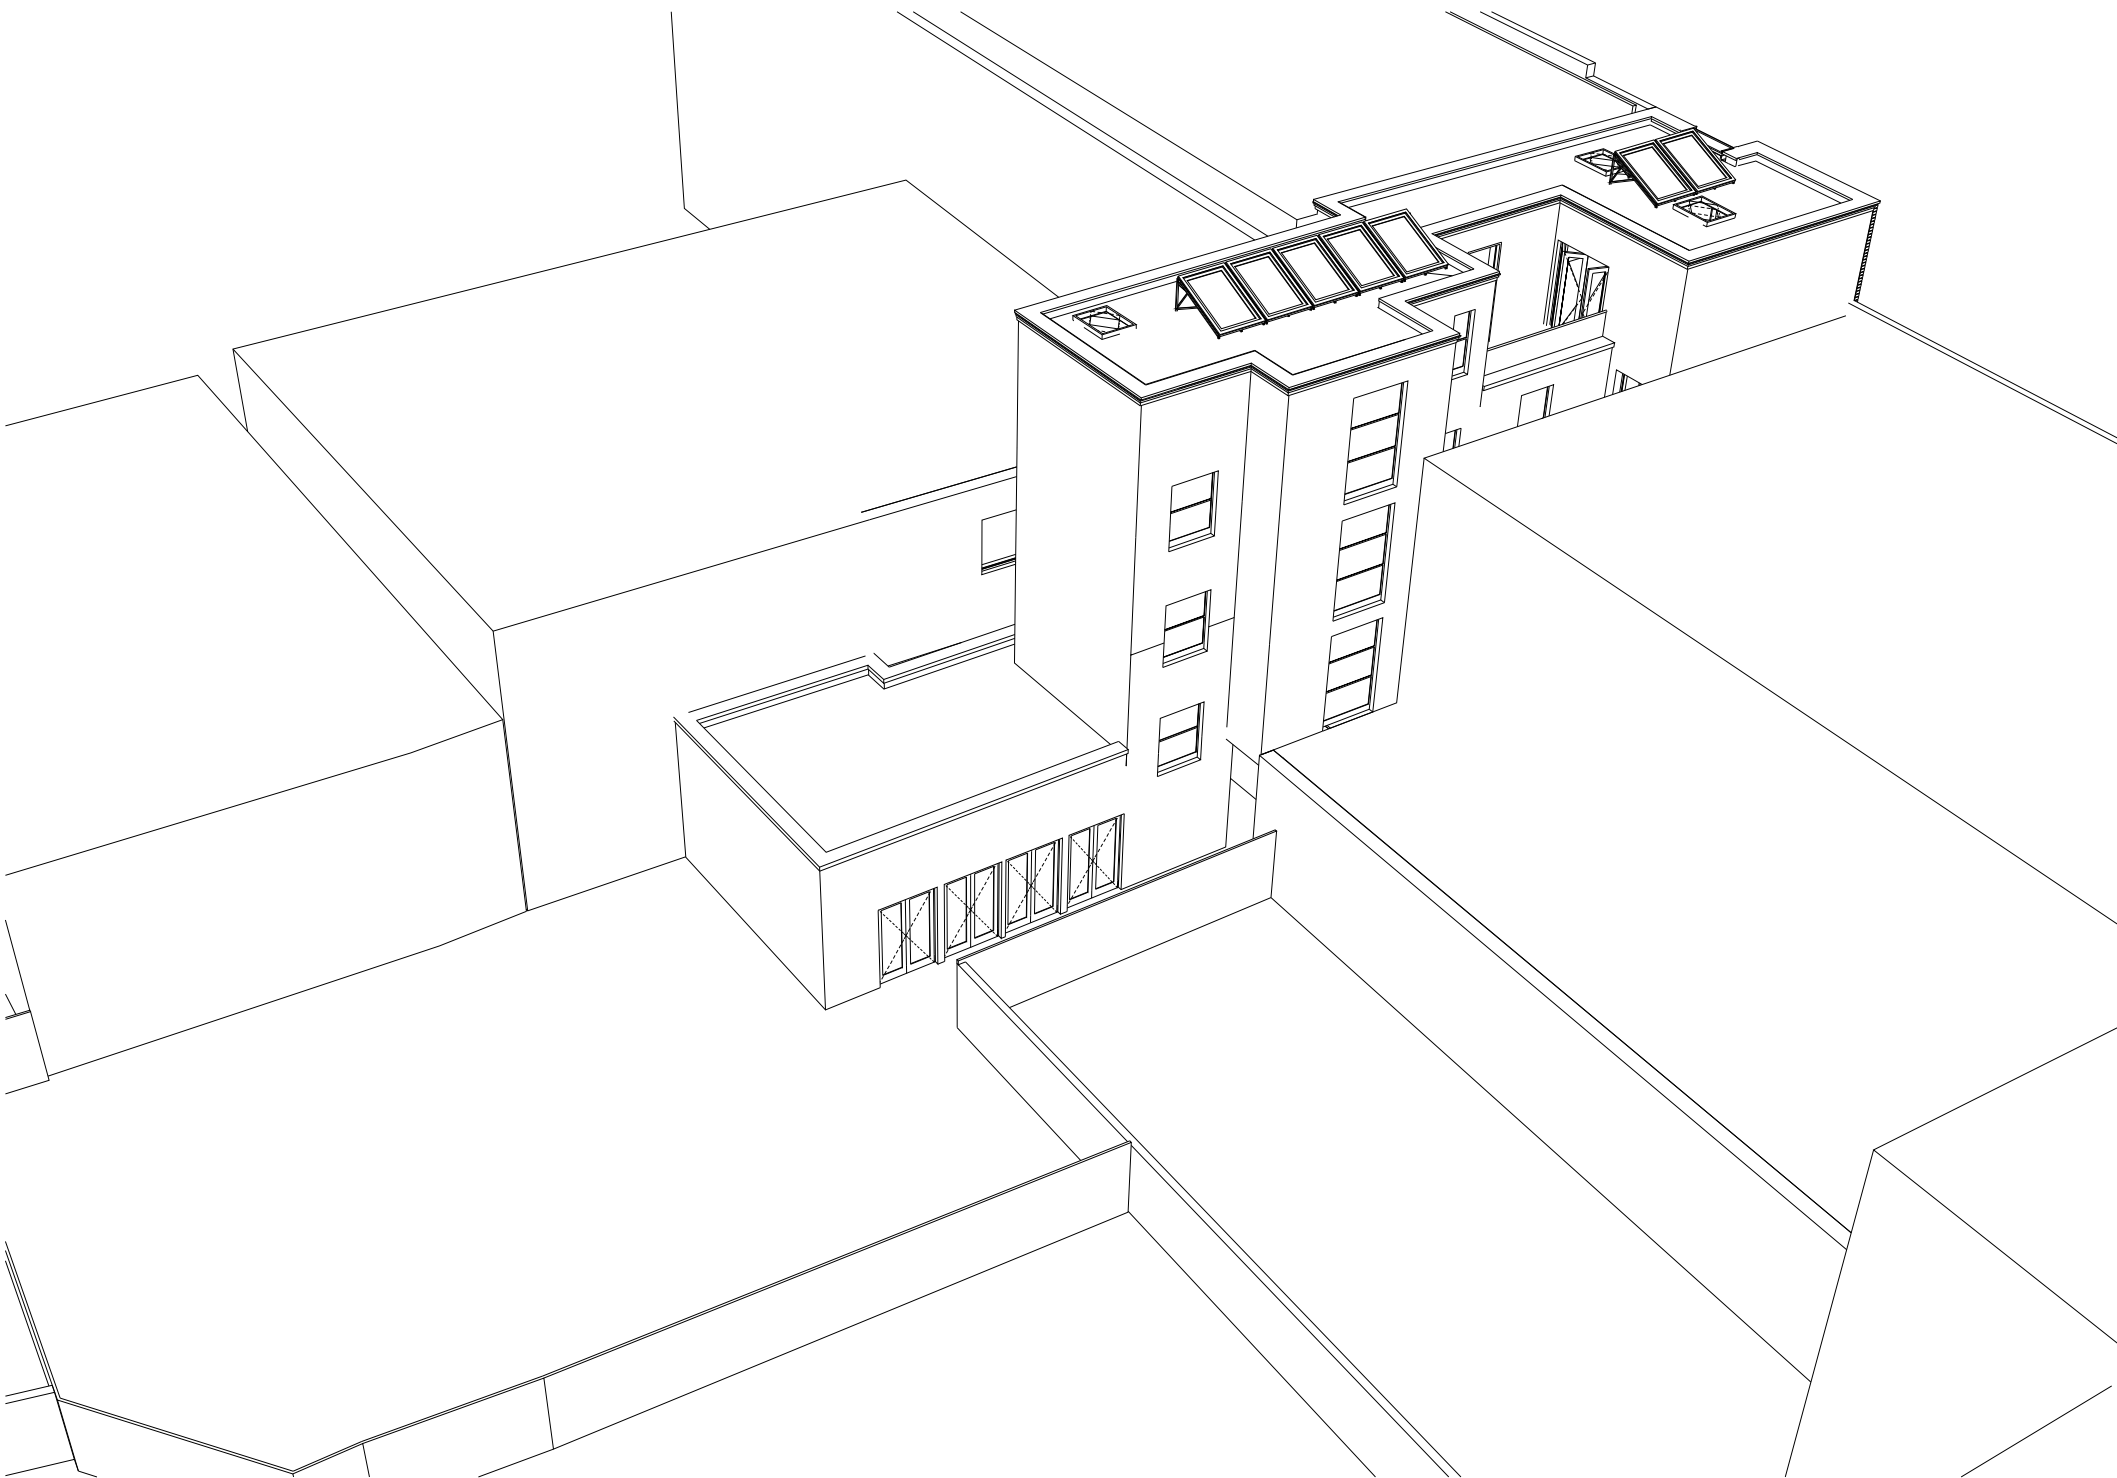

SOUTH AERIAL VIEW

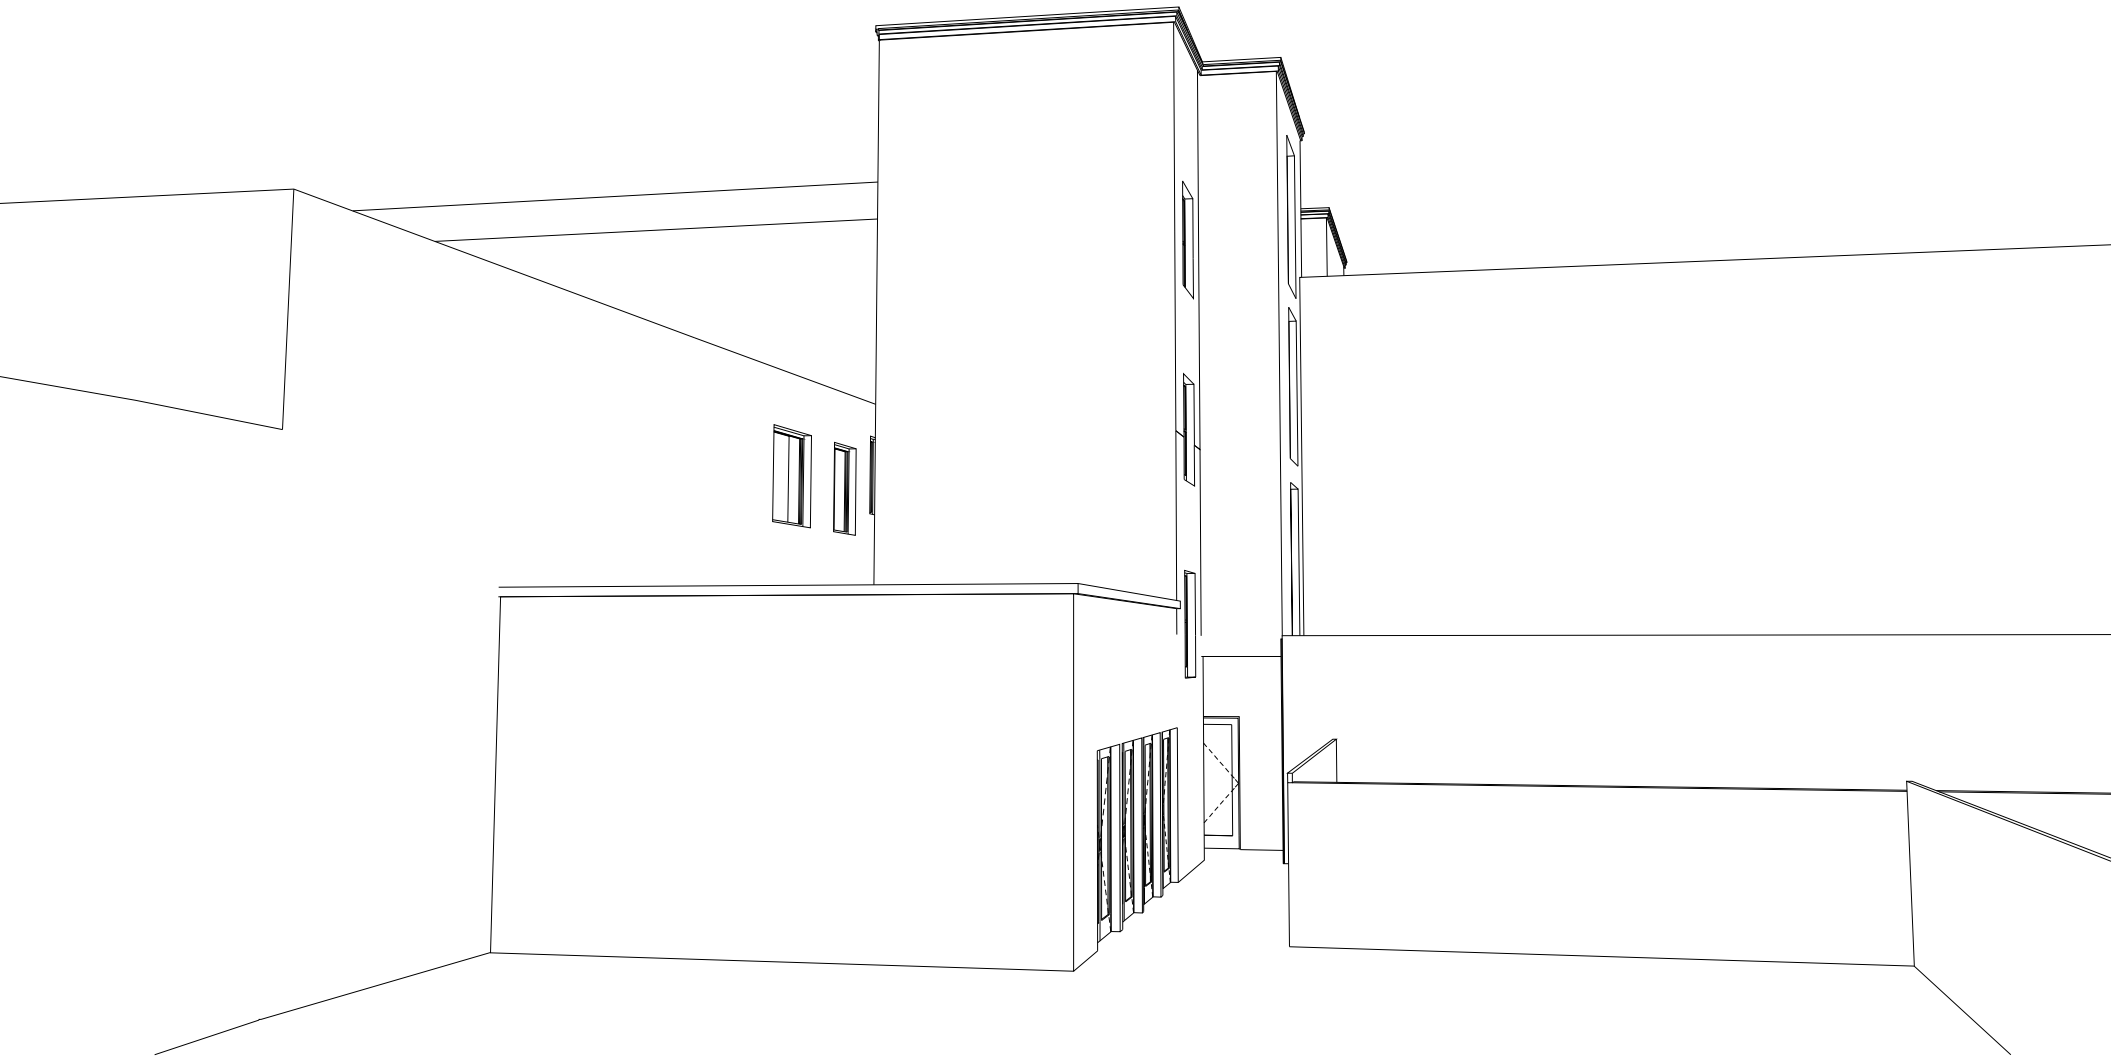

SOUTH FACING 3D VIEW

**jjr designs**  
Suite 2b  
Church House,  
94 Felpham Road  
Felpham  
West Sussex,  
PO22 7PG  
TEL: 01243 822081

**Architectural Services**  
Planning  
Building Regs  
On Site Supervision  
Landscape Design

e-mail: [info@jjrdesigns.com](mailto:info@jjrdesigns.com)

Client:

KRACKE

Project:  
LAND BETWEEN 2b & 4 LONDON ROAD  
BOGNOR REGIS, WEST SUSSEX ,PO211QU

Drawing Title:

3D IMAGES 2

Issue status:  
Outline proposals: ☐ Production information: ☐ Scheme design: ☐  
Tender drawing: ☐ Detail design: ☐ Contract drawing: ☐

|                 |                      |                          |           |                     |
|-----------------|----------------------|--------------------------|-----------|---------------------|
| Scale:<br>1:100 | Drawn:<br>V. Botezot | Checked:<br>R. Stefonski | Approved: | Date:<br>15.05.2020 |
| Job No:<br>1329 | Drawing No:<br>107   | Revision:                |           |                     |

