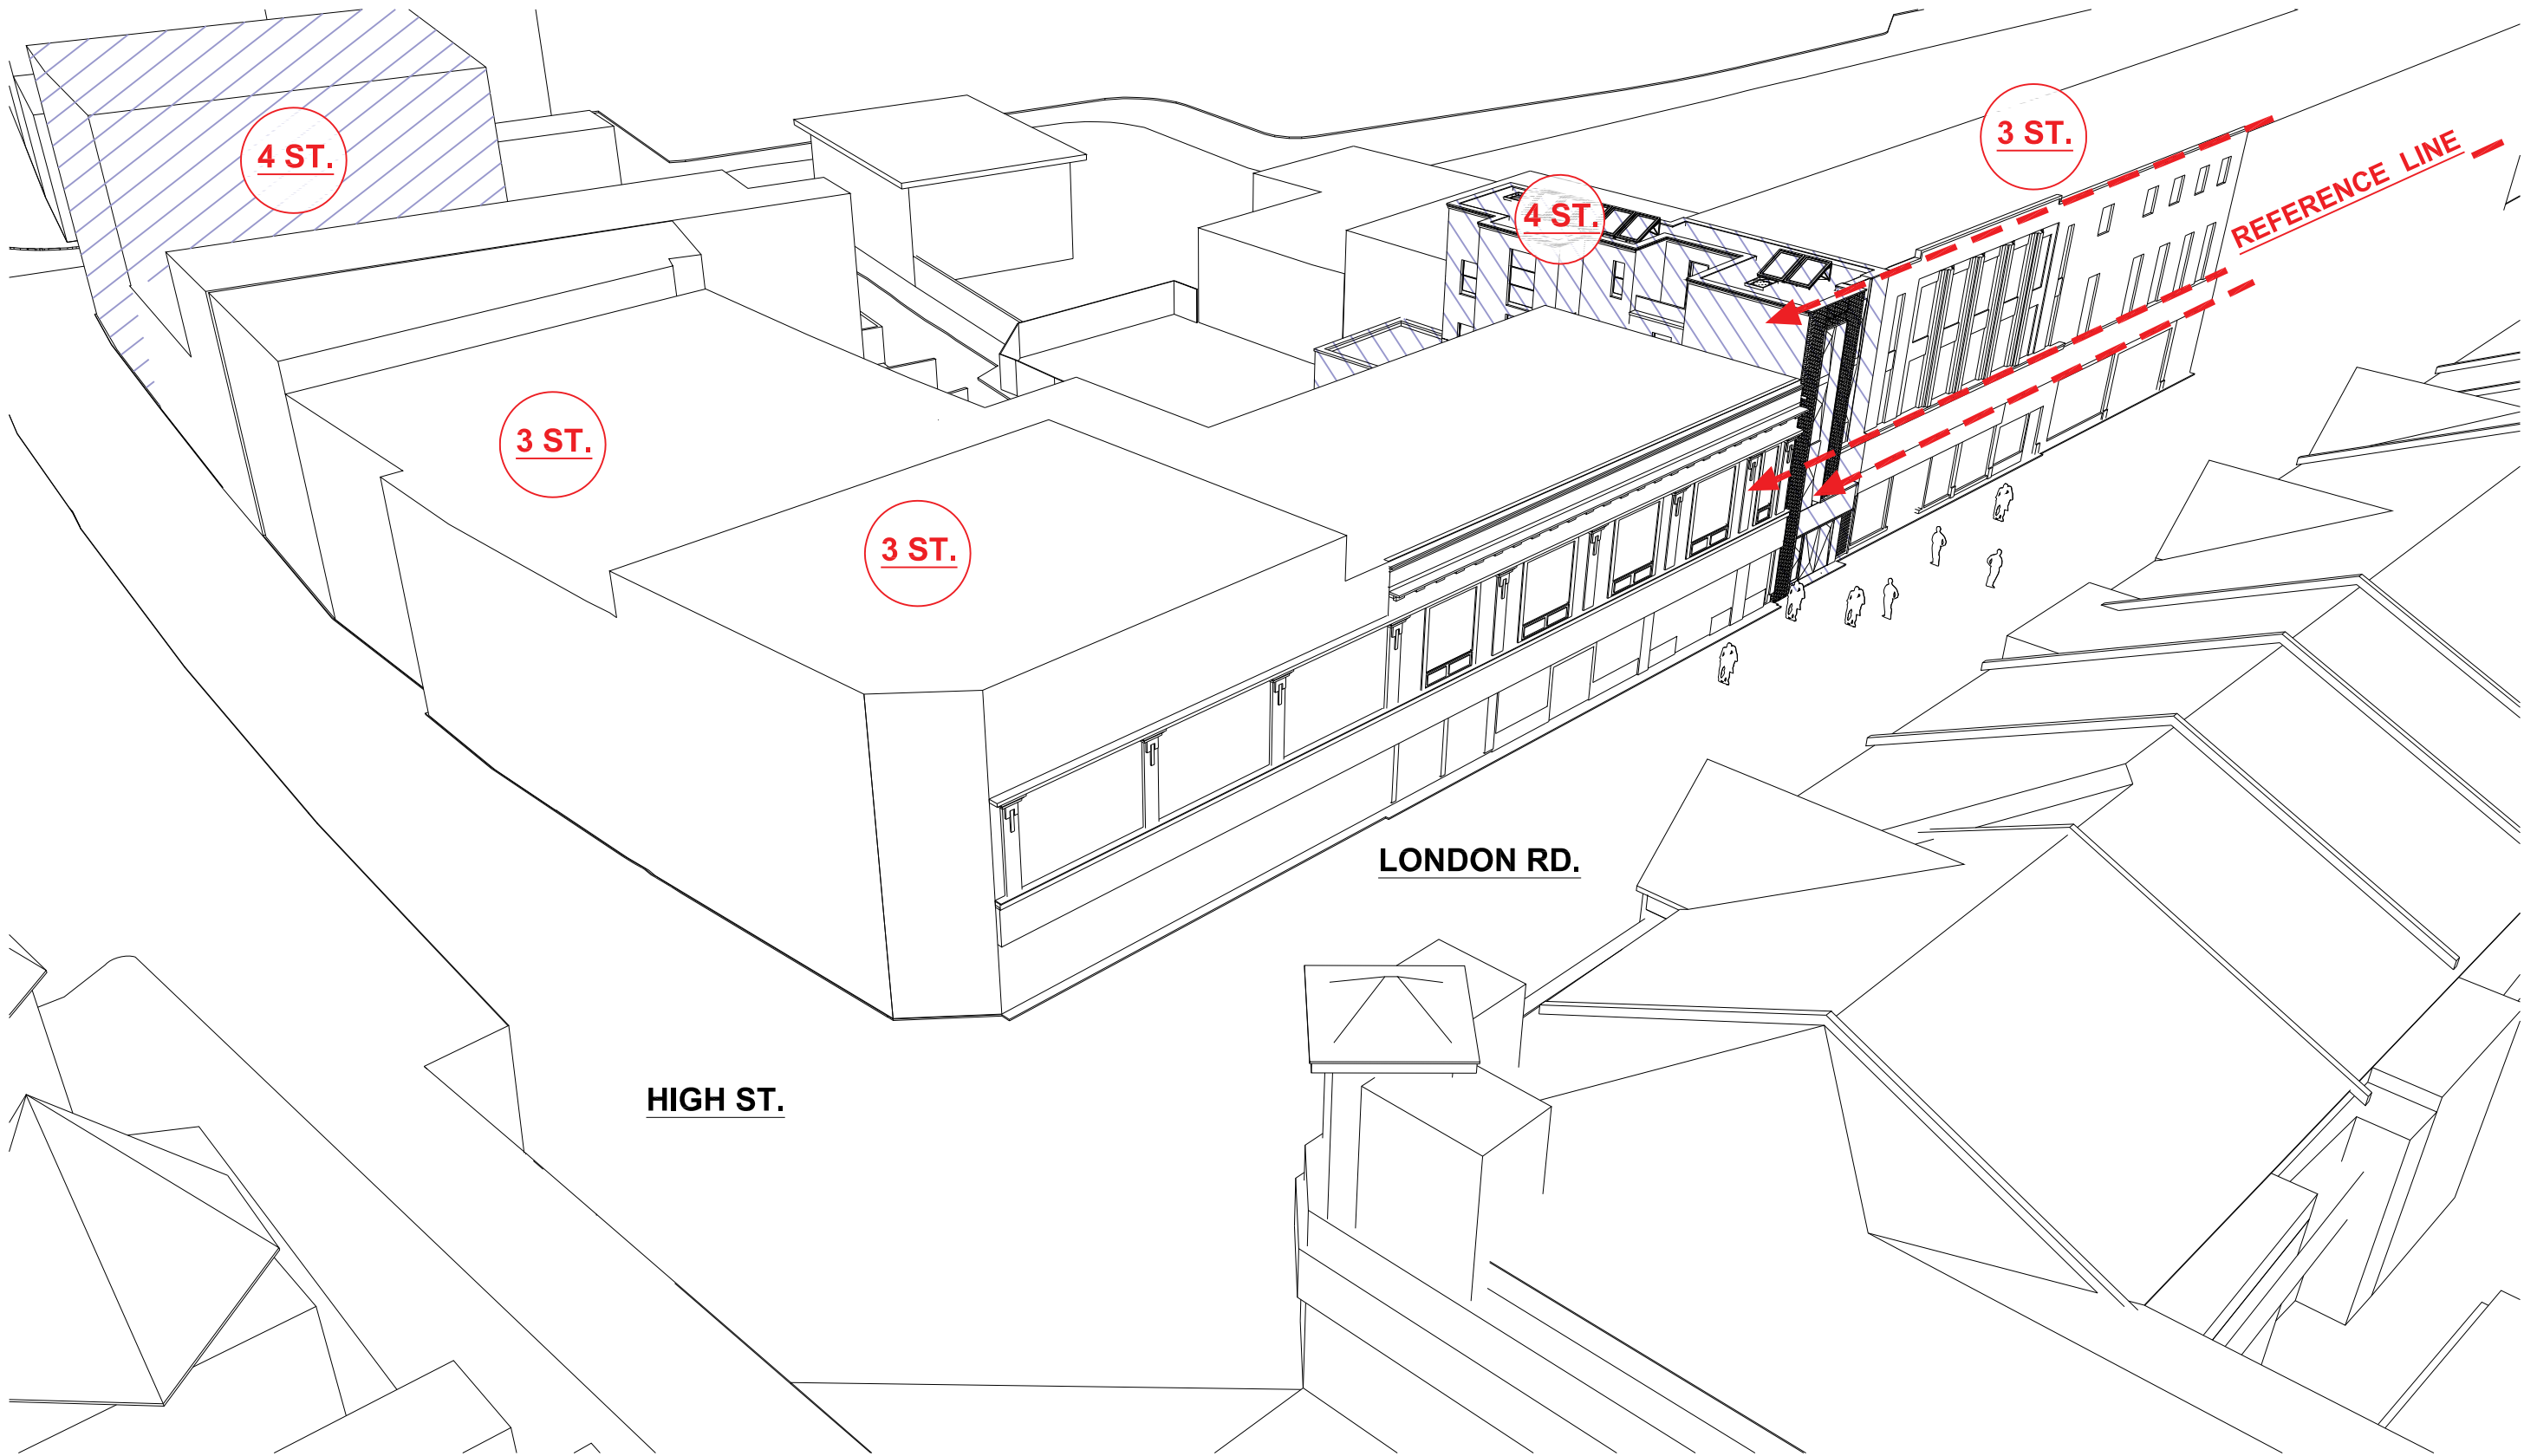
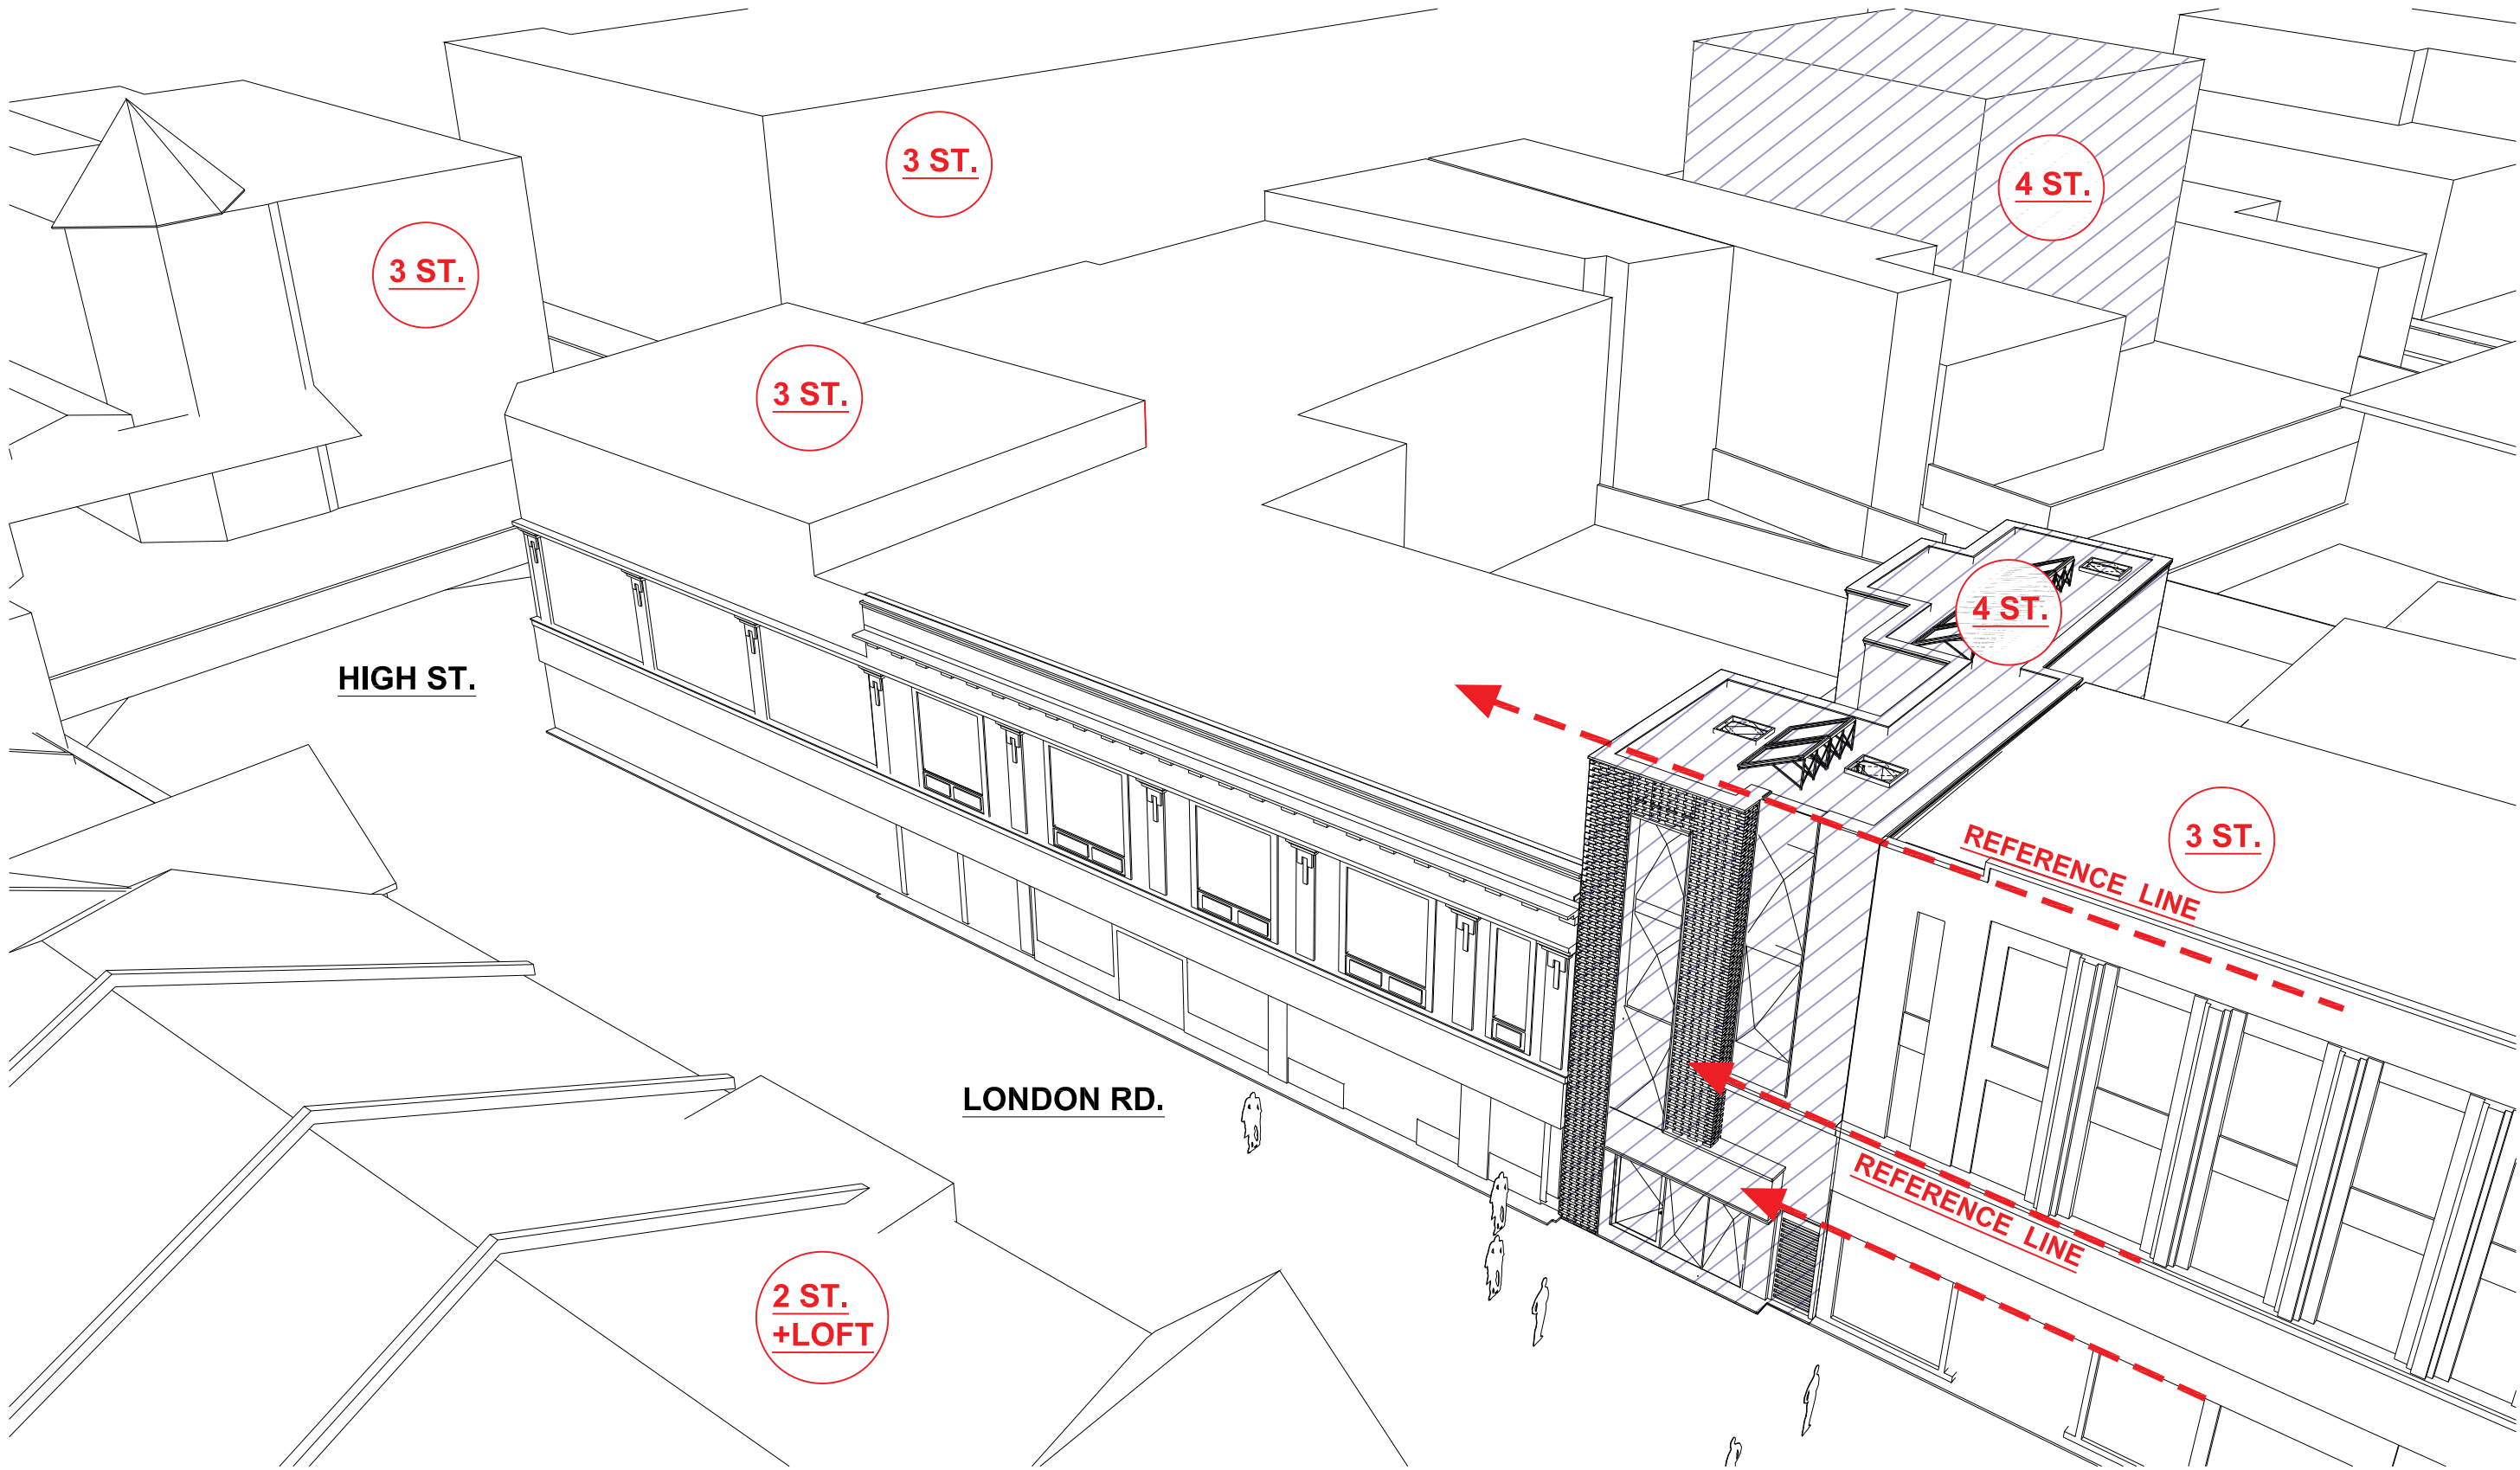


Revisions:

jjr designs
Suite 2b
Church House,
94 Felpham Road
Felpham
West Sussex,
PO22 7PG
TEL: 01243 822081

Architectural Services
Planning
Building Regs
On Site Supervision
Landscape Design

e-mail: info@jjrdesigns.com

Client:

KRACKE

Project:

LAND BETWEEN 2b & 4 LONDON ROAD
BOGNOR REGIS, WEST SUSSEX ,PO211QU

Drawing Title:

SCALE & MASSING

Issue status:
Outline proposals ☐ Production information ☐ Scheme design ☐
Tender drawing ☐ Detail design ☐ Contract drawing ☐

Scale:	Drawn: V. Botezat	Checked: R. Stefonski	Approved:	Date: 15.05.2020
Job No:	1329	Drawing No:	108	Revision: