


LRF DESIGNS Limited


Figured dimensions only are to be used. All dimensions to be checked on site. Differences between drawings and between drawings and specification or lists of quantities to be reported to LRF Designs Ltd. If this drawing is prepared for the application for:

1. Planning permission
2. Building Regulation Permission
on behalf of the applicant named below and for no other purpose.
The copyright of the drawing and designs remains LRF Designs Ltd.
All copies are only for information about the application. They may not be used for any other purpose without the express written permission of LRF Designs Ltd.

Revisions:

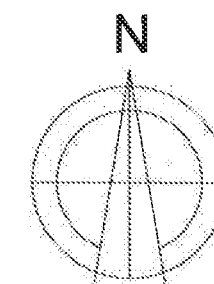

LOCATION PLAN, Sc. 1:1250

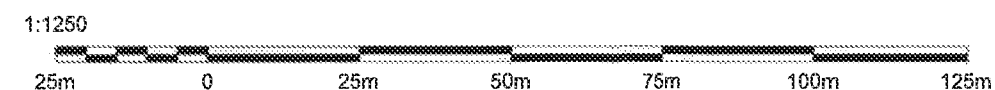

Suite 2b,
Church House,
94 Felpham Road
Felpham
West Sussex,
PO22 7PG
TEL: 01243 822081

Architectural
Services
Planning
Building Regs
On Site Supervision
Landscape Design

e-mail: info@lrfdesigns.com

Client:

KRACKE

Project:

LAND BETWEEN 2b & 4 LONDON ROAD
BOGNOR REGIS, WEST SUSSEX ,PO211QU

Drawing Title:

LOCATION PLAN

Issue status:

Outline proposals ☐ Production information ☐ Scheme design ☐
Tender drawing ☐ Detail design ☐ Contract drawing ☐

Scale: 1: 1250	Drawn: V. Bolezol	Checked: R. Stefonski	Approved:	Date: 15.05.2020
Job No. 1329	Drawing No. 100	Revision:		