


Dimensions to be checked on site before commencing work. Any discrepancies shall be reported to the architect immediately. Do not scale from these drawings except for planning purposes. Use figured dimensions only. Where applicable this drawing is to be read in conjunction with other consultants' drawings. All drawings to be read in conjunction with specification and all other drawings including structural engineer and mechanical and electrical drawings / specification

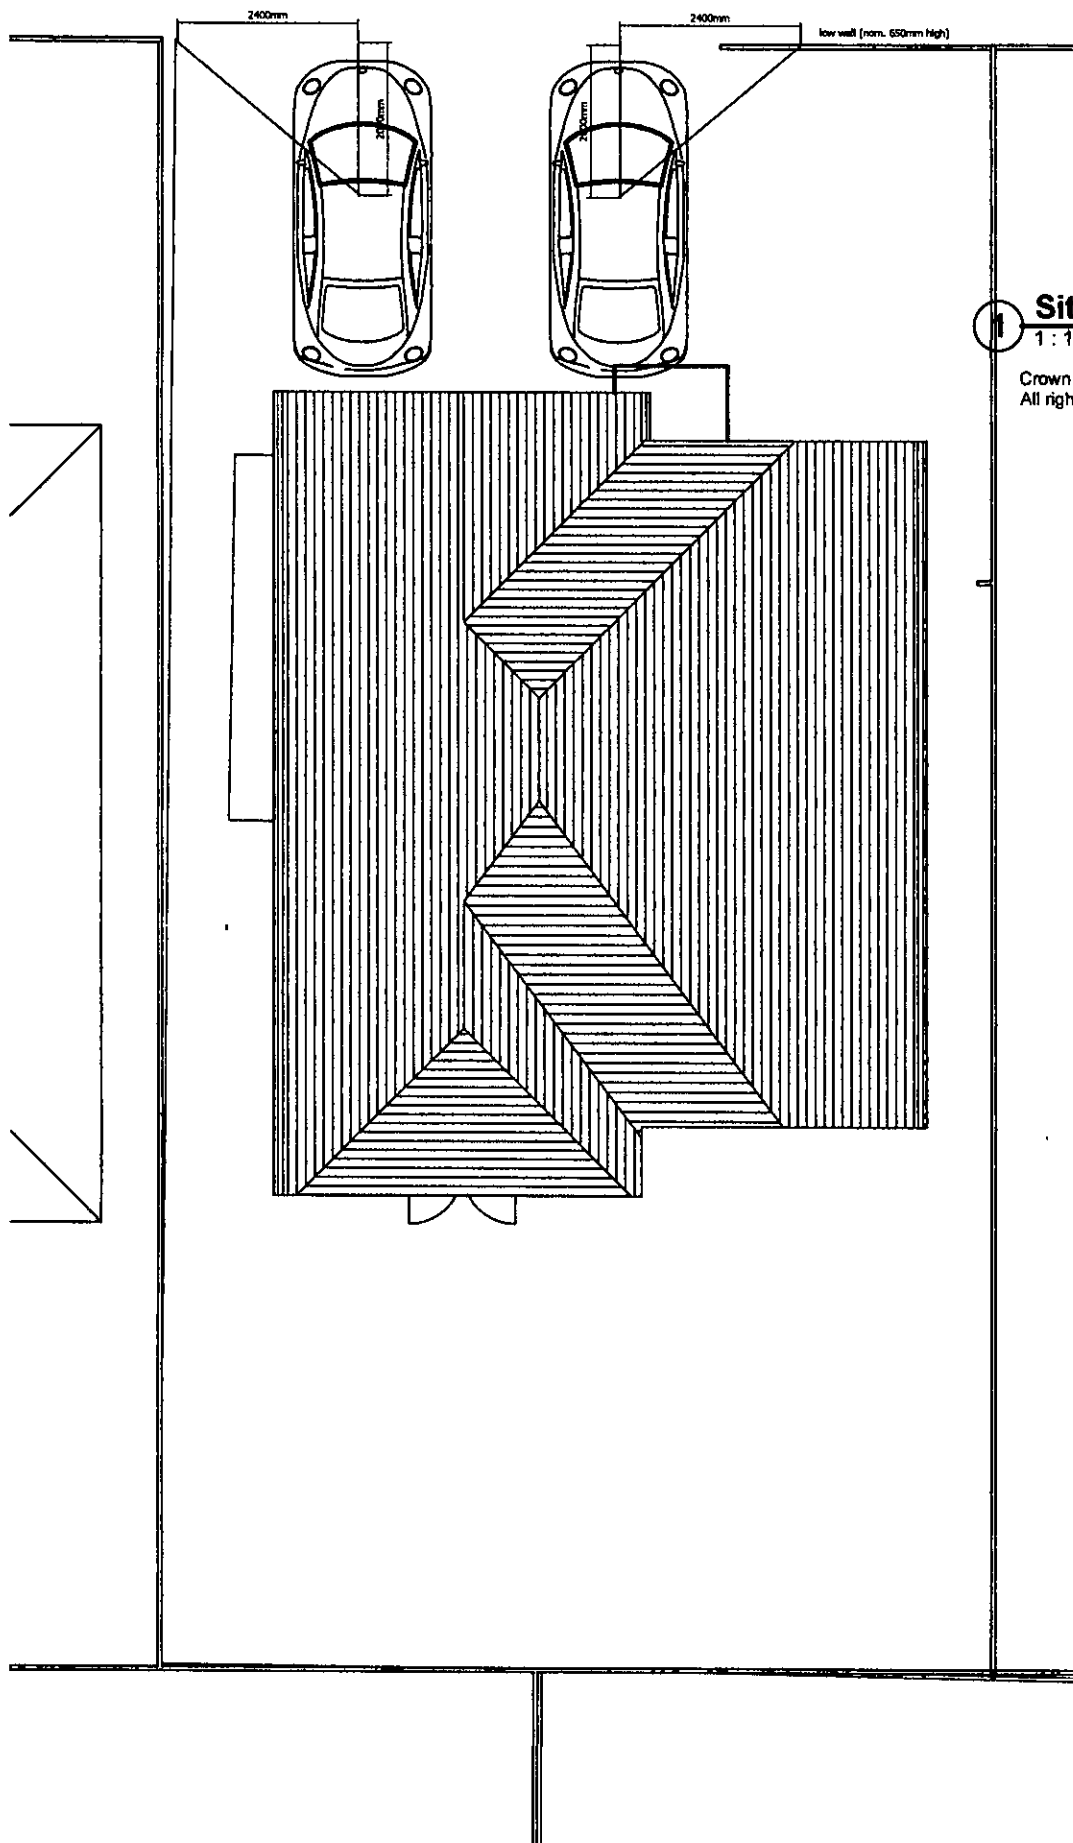

Site Location

1 : 1250

Crown Copyright 2009.
All rights reserved. Licence number 100020449

helyerdesign

sustainability through design

mail@helyerdesign.co.uk

www.helyerdesign.co.uk

1 The Old Flour Mill, Emsworth, PO10 7BT
01243 370 715

Mr Freeman

Nelson Road

Site Information

Project number 09087

Date November 2009

Drawn by MH

Checked by TD

102 - splay

Scale As indicated