



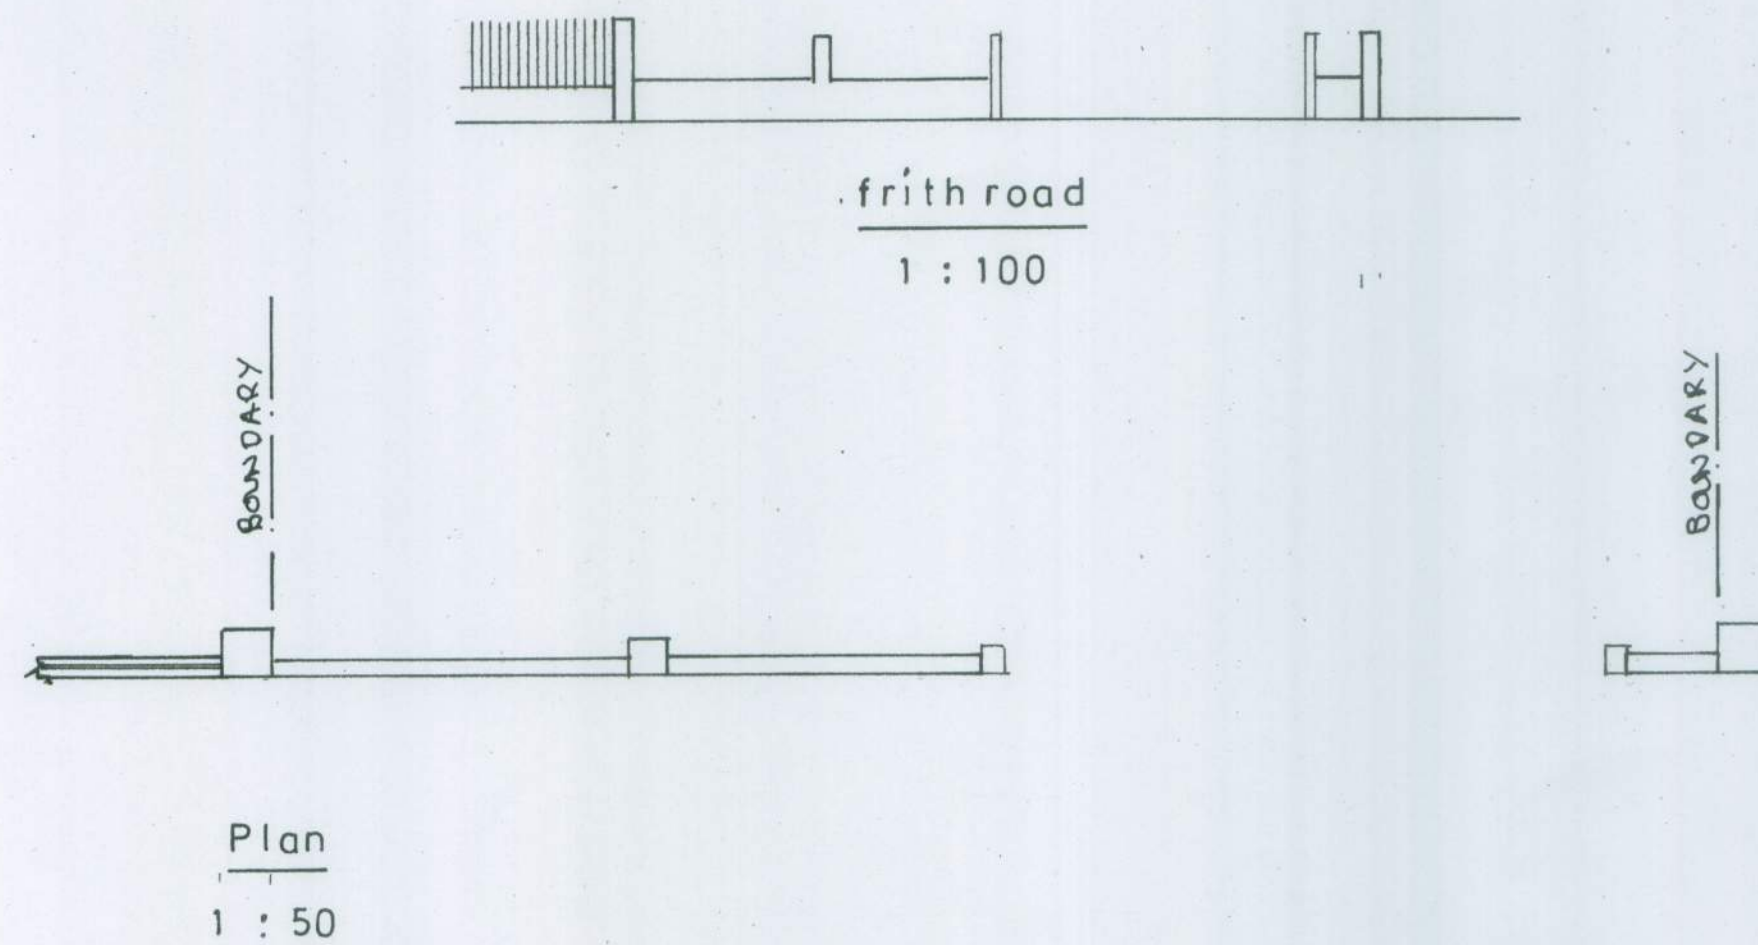

Existing

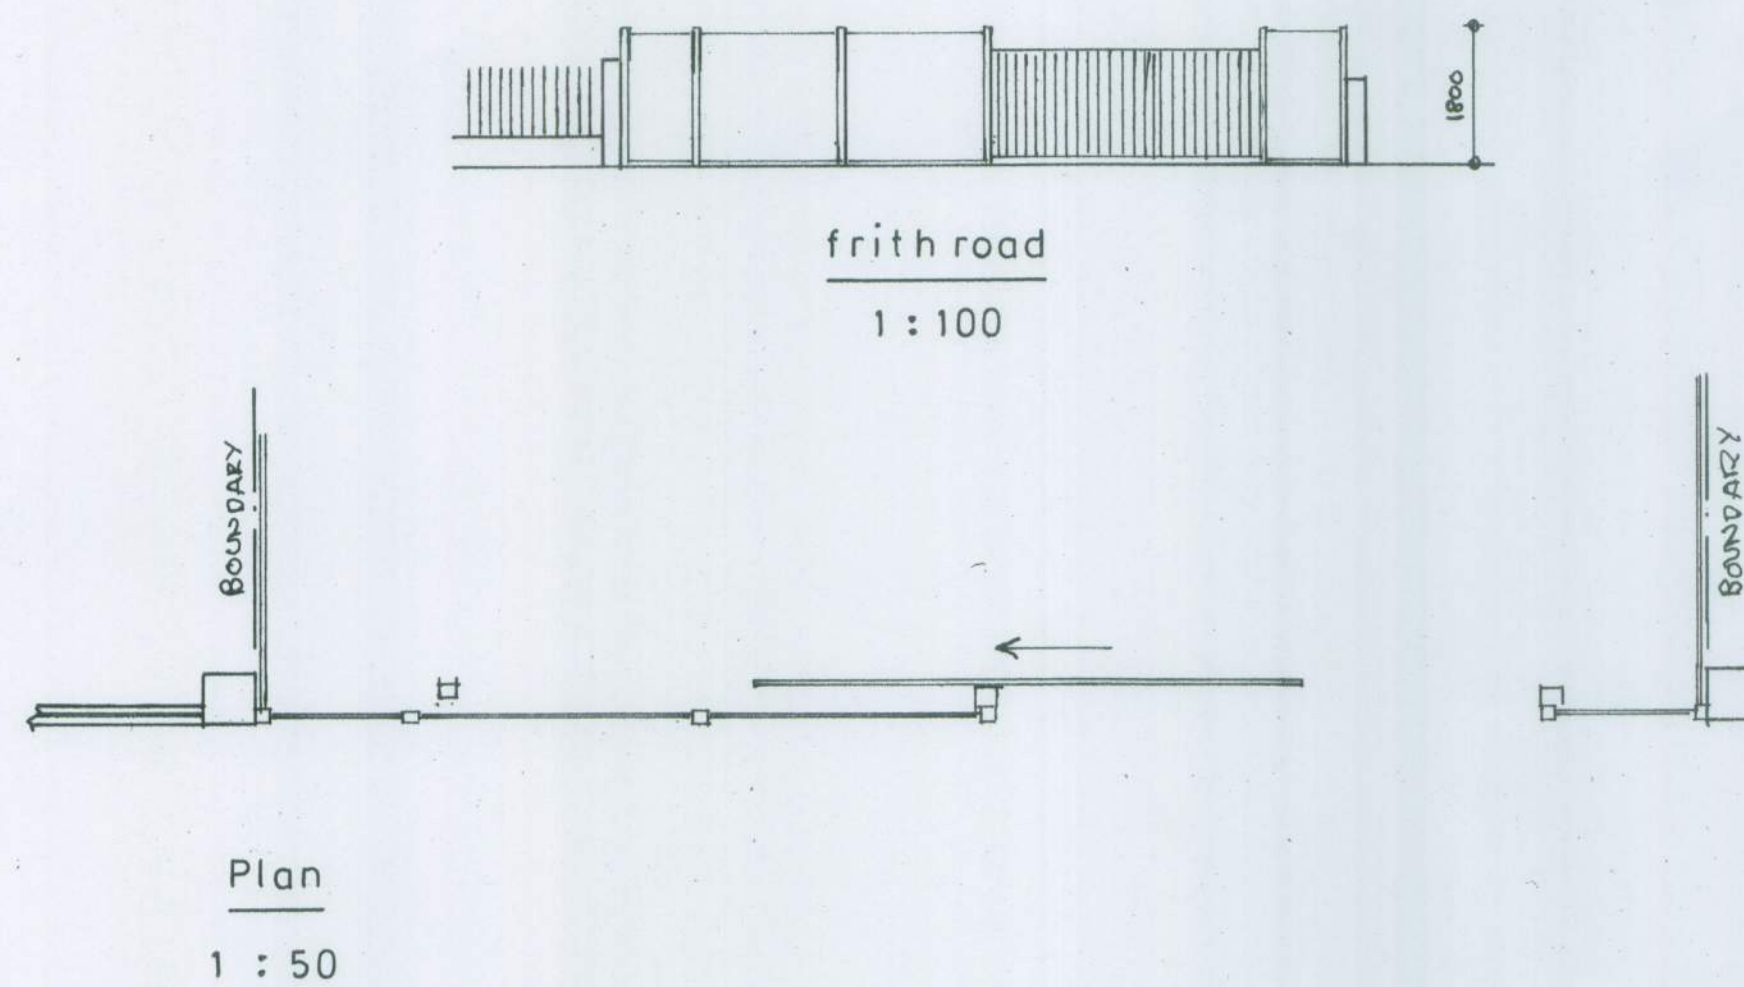


Proposed

PROPOSED BOUNDARY FENCE AT 31 FRITH ROAD, BOGNOR REGIS
FOR MR. & MRS. J. CIOK.



location plan

1 : 1250

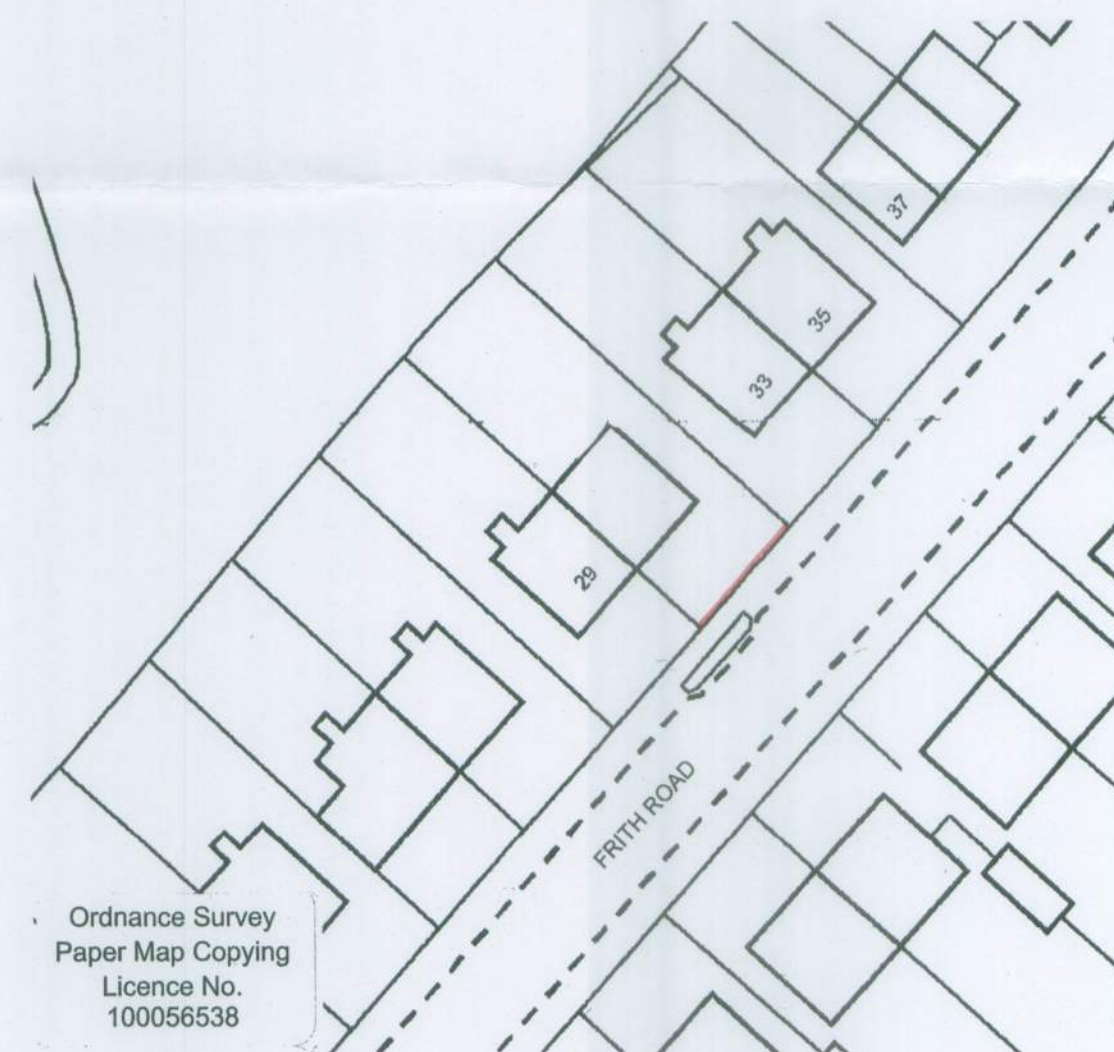

block plan

1 : 500

sheet 1 of 1

Bryan Butcher
 Rainbow Cottage
 Nyetimber Lane
 Bognor Regis PO21 3JX
 01243 266871
 07973 233442
 bryan.butcher@btinternet.com
 www.bryanbutcher.com