
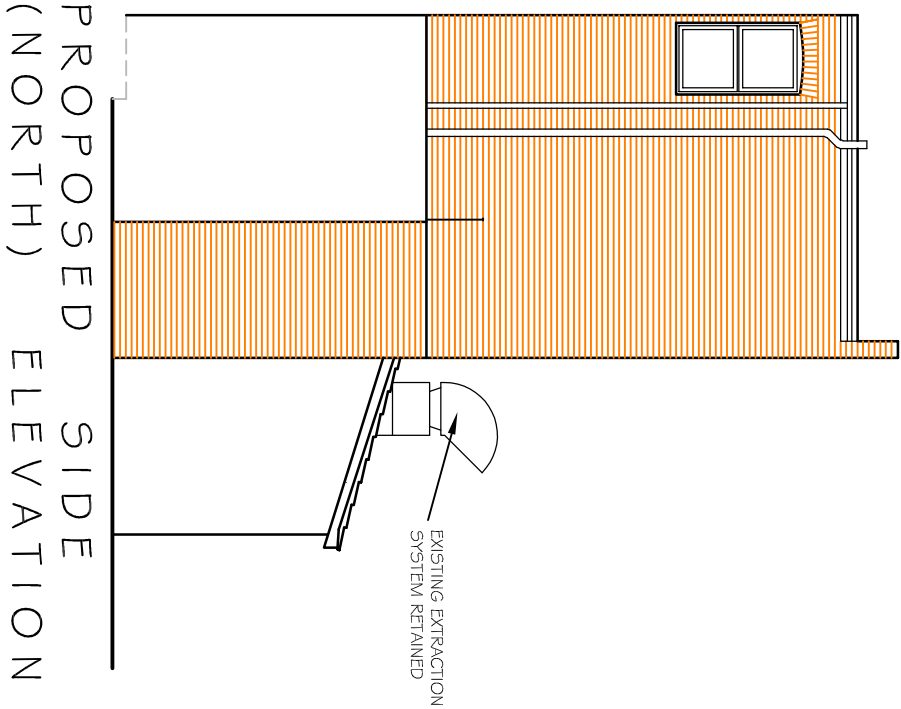


NOTES
WRITTEN DIMENSIONS TO BE TAKEN IN PREFERENCE TO SCALE. AND
ALL DRAWINGS ARE TO BE USED IN CONJUNCTION WITH ALL OTHER
DOCUMENTS RELATING TO THIS PROJECT.
ANY DISCREPANCIES ARE TO BE REFERRED IMMEDIATELY TO THE
PROJECT DESIGNER.
THIS DRAWING IS COPYRIGHT, AND SHOULD NOT BE USED OR
REPRODUCED WITHOUT PERMISSION
IT IS THE CONTRACTOR'S RESPONSIBILITY TO ENSURE COMPLIANCE
WITH THE BUILDING REGULATIONS.

Scale bar (m)

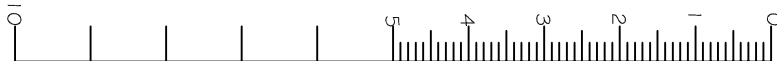

REV DESCRIPTION DATE

PROJECT
THE GALLEON
8-10 YORK ROAD
BOGNOR REGIS
WEST SUSSEX
DRAWING TITLE
PROPOSED ELEVATIONS

CLIENT
MR C MUSTARD

SCALE 1:100 @A3 **DRAWN BY** PLB **DATE** MAY 18

DWG NO 767/04 **REV.** -

Unit 3b Woodhorn Business Centre
Woodhorn Lane
Oving Chichester
West Sussex PO20 2BX
Tel 01243 774764
www.sloaneandbrown.co.uk

