
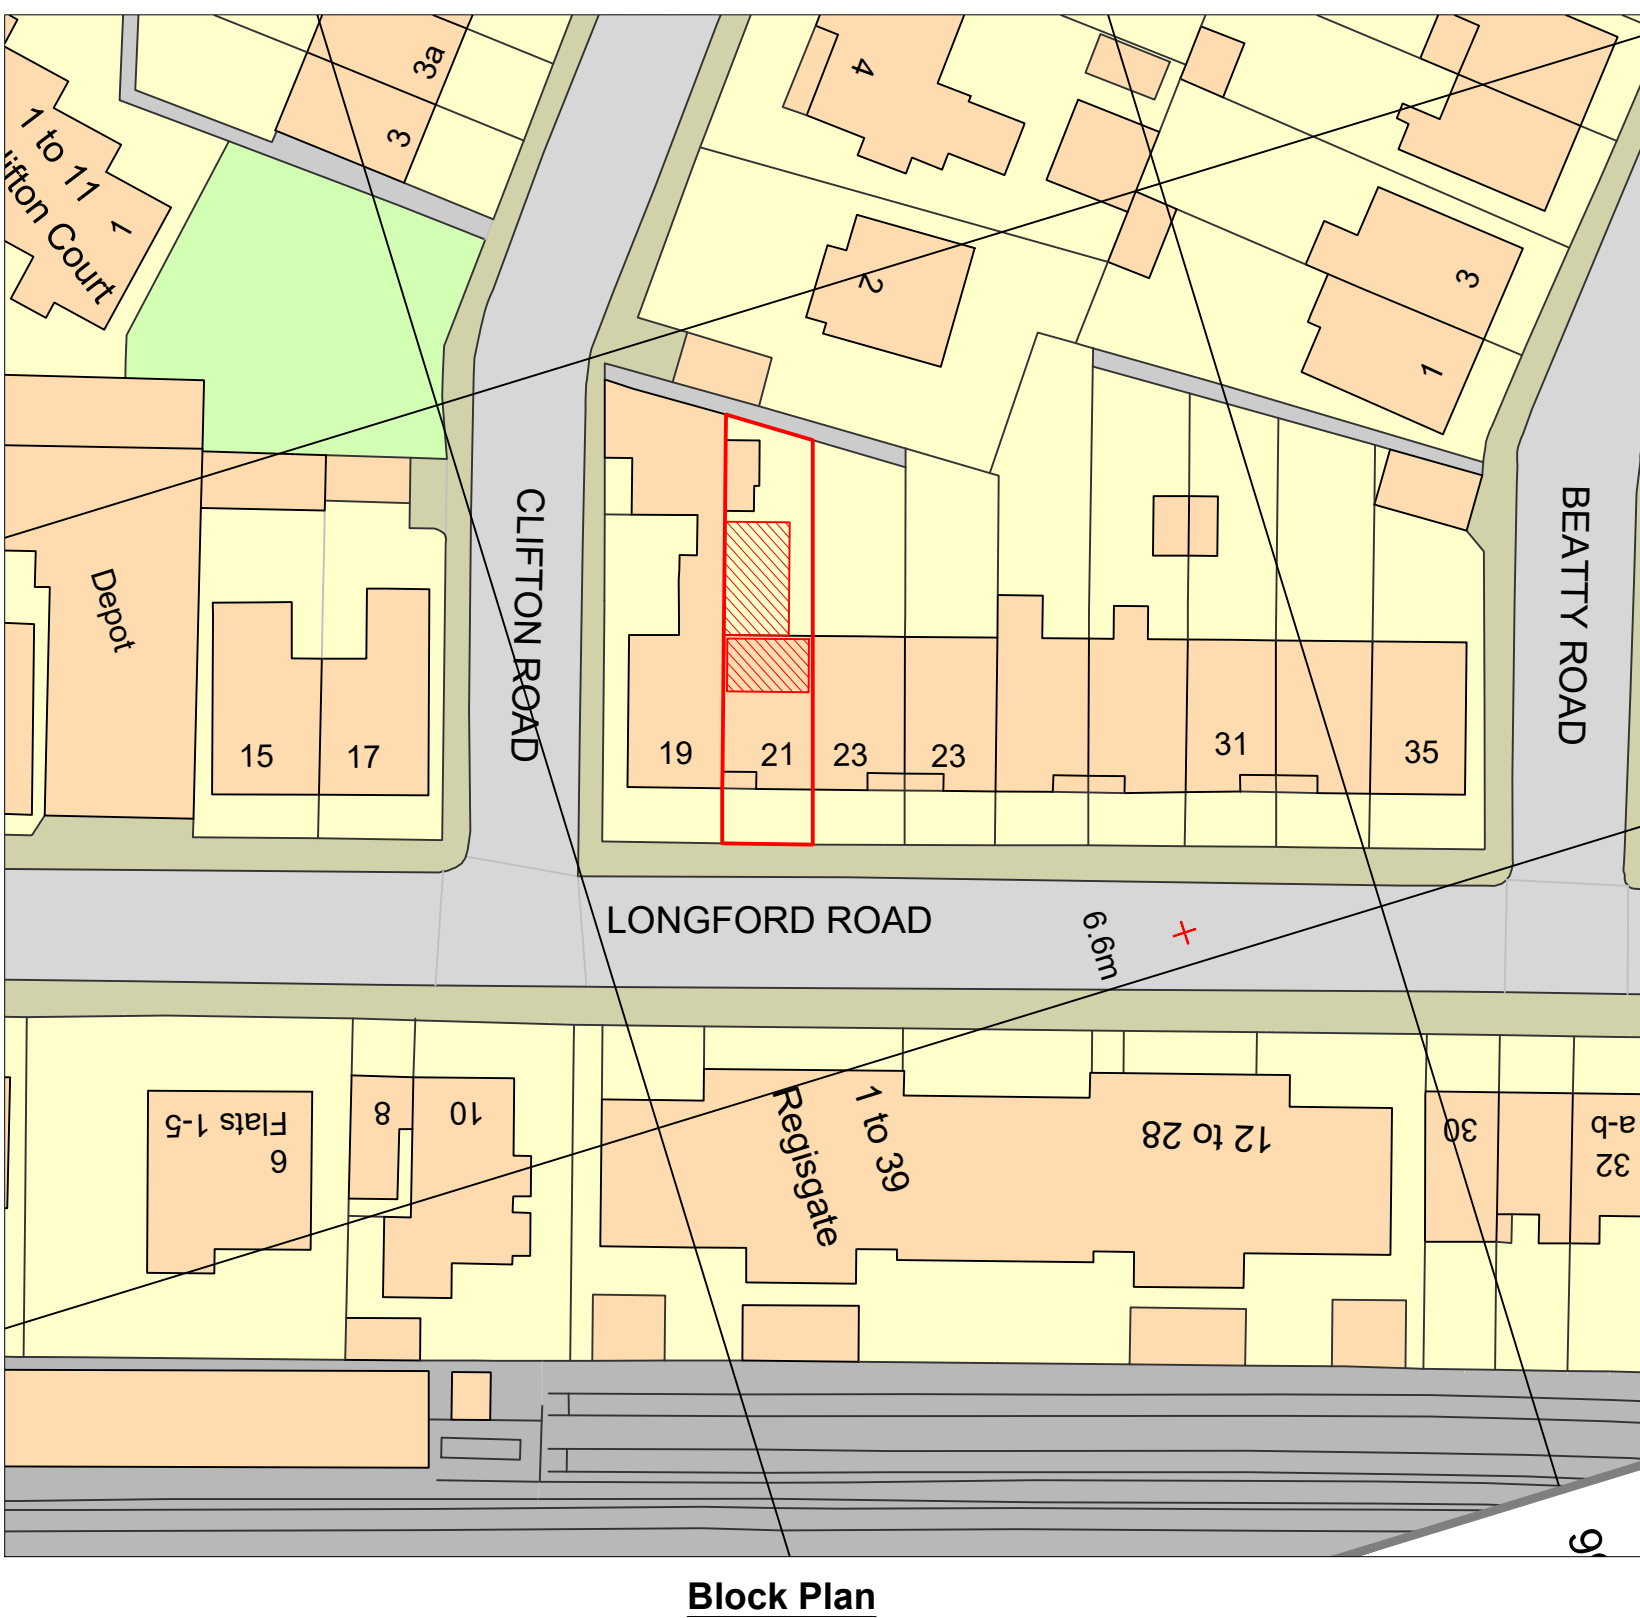
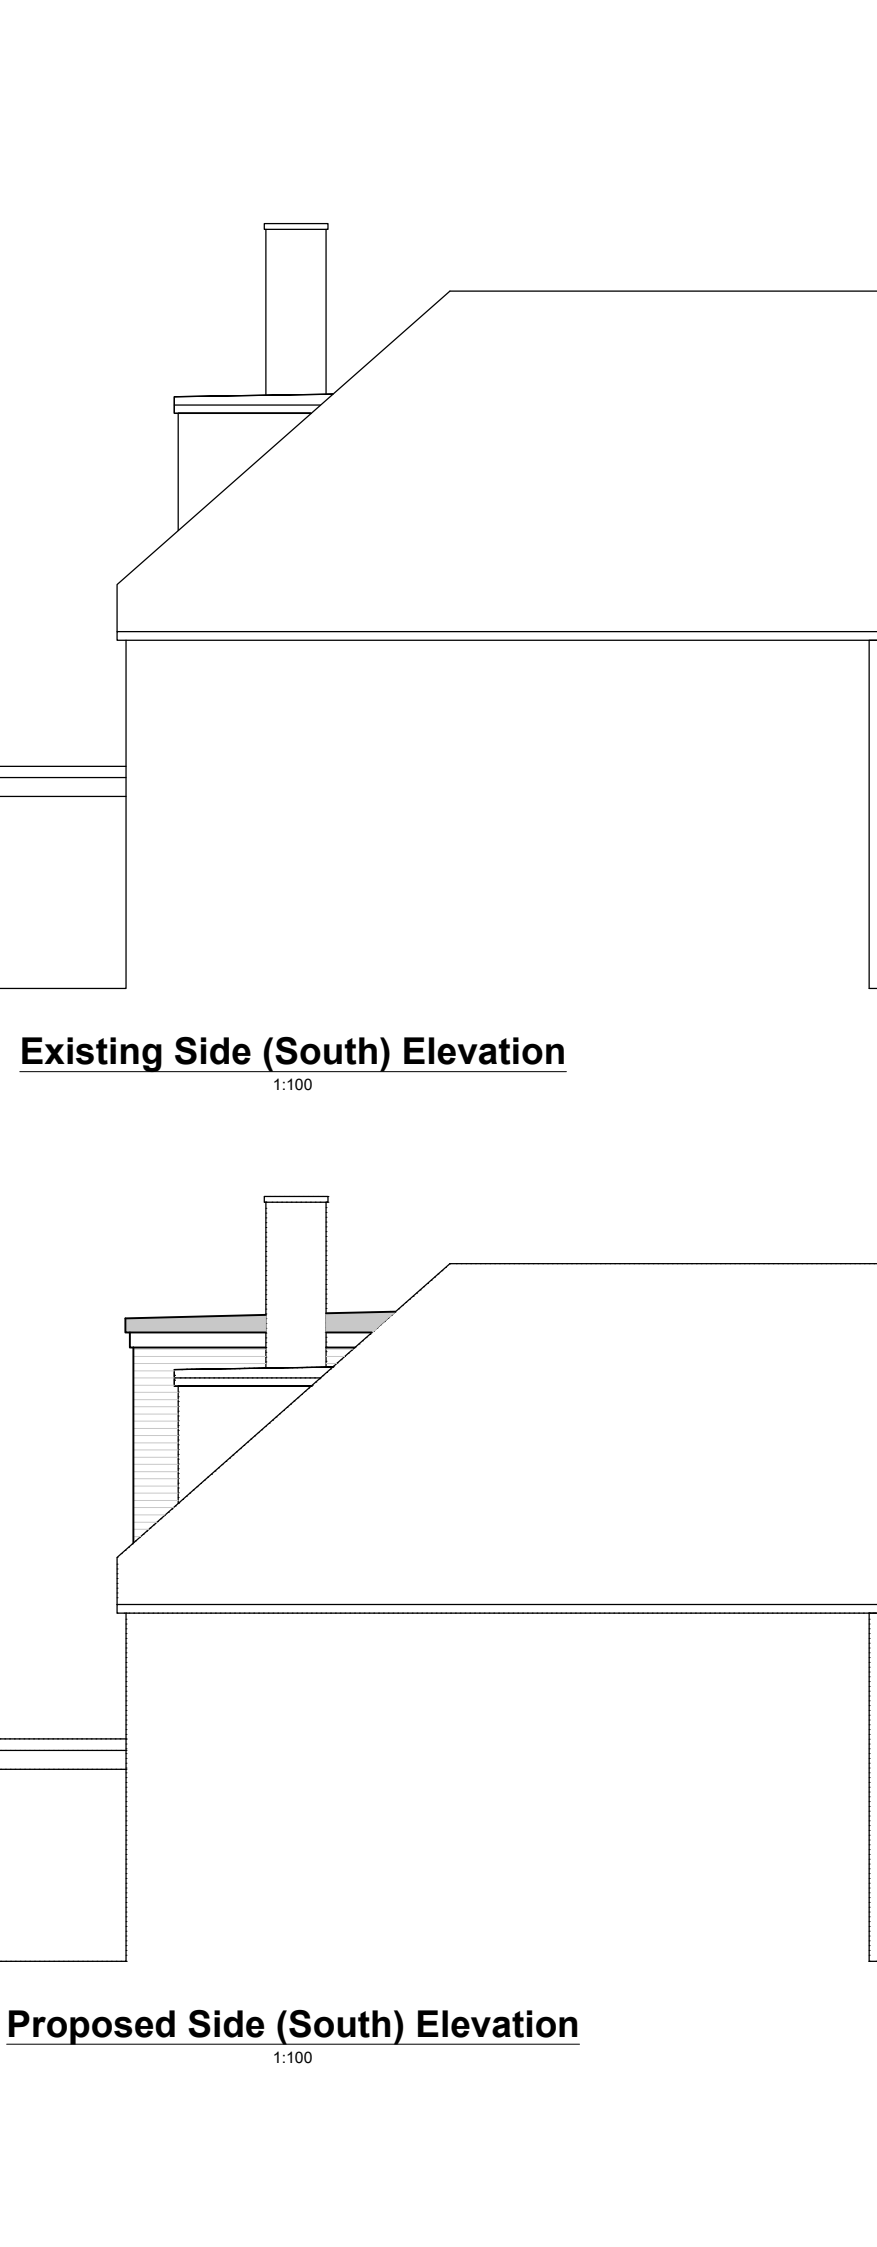
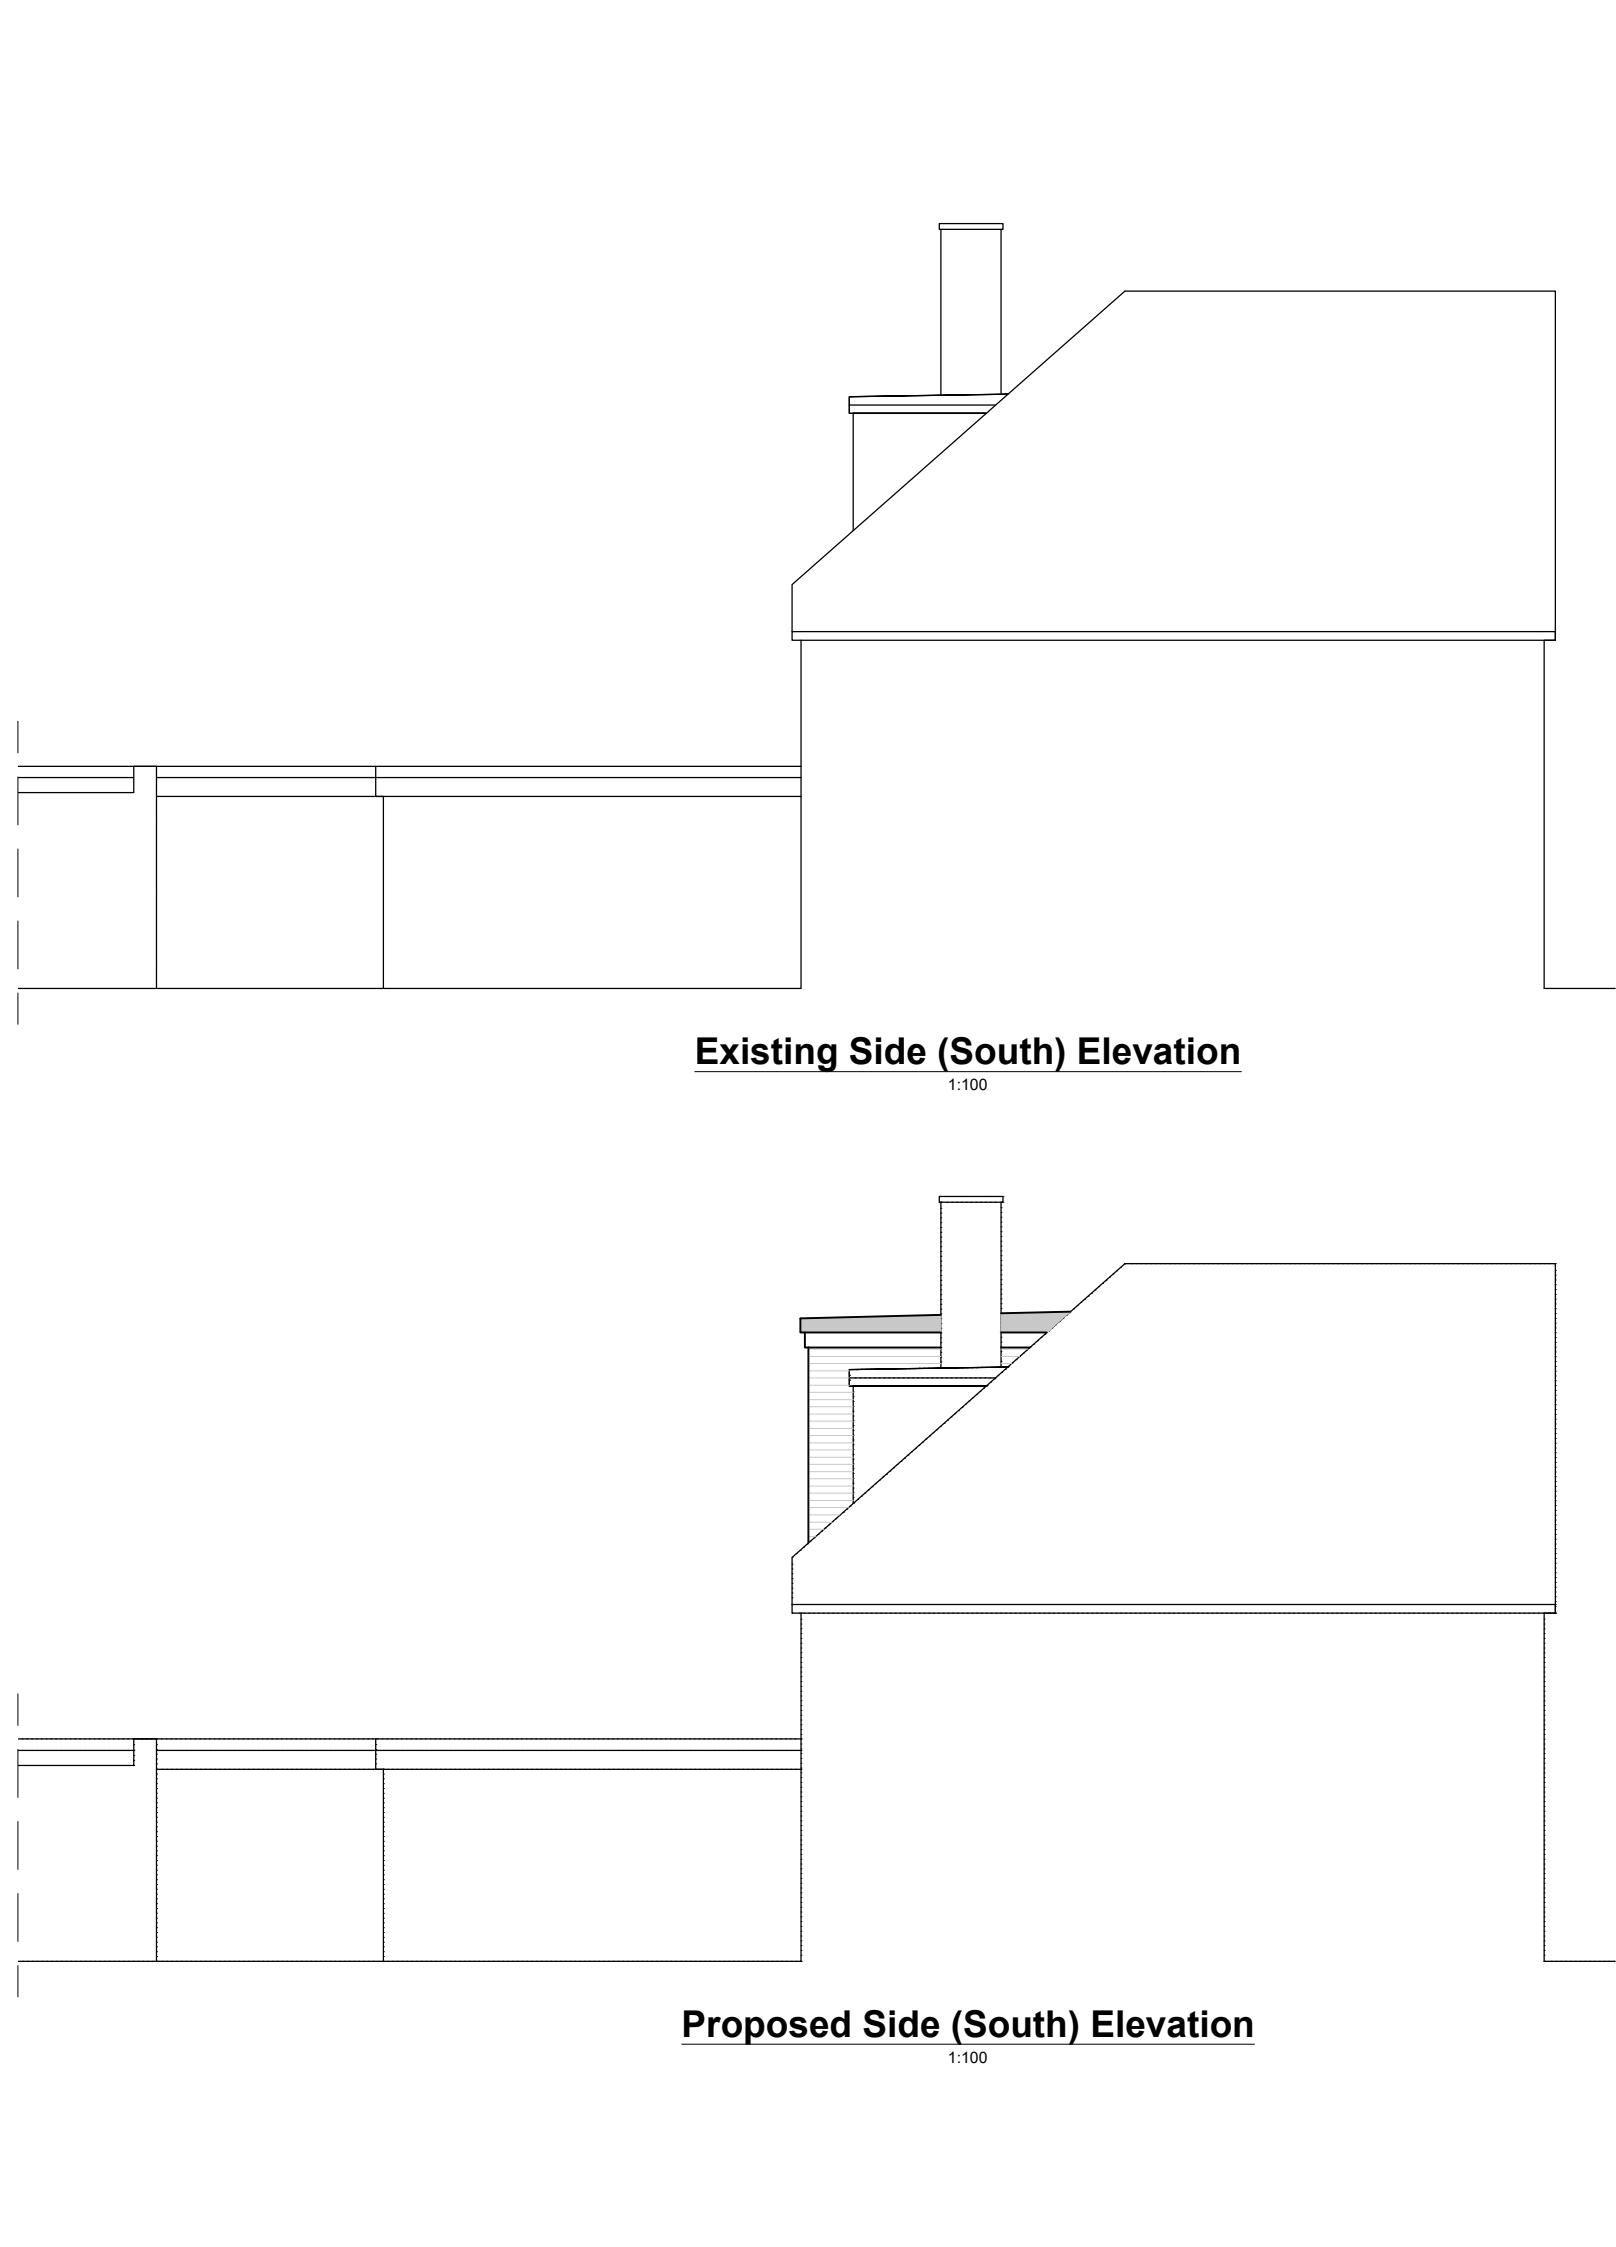
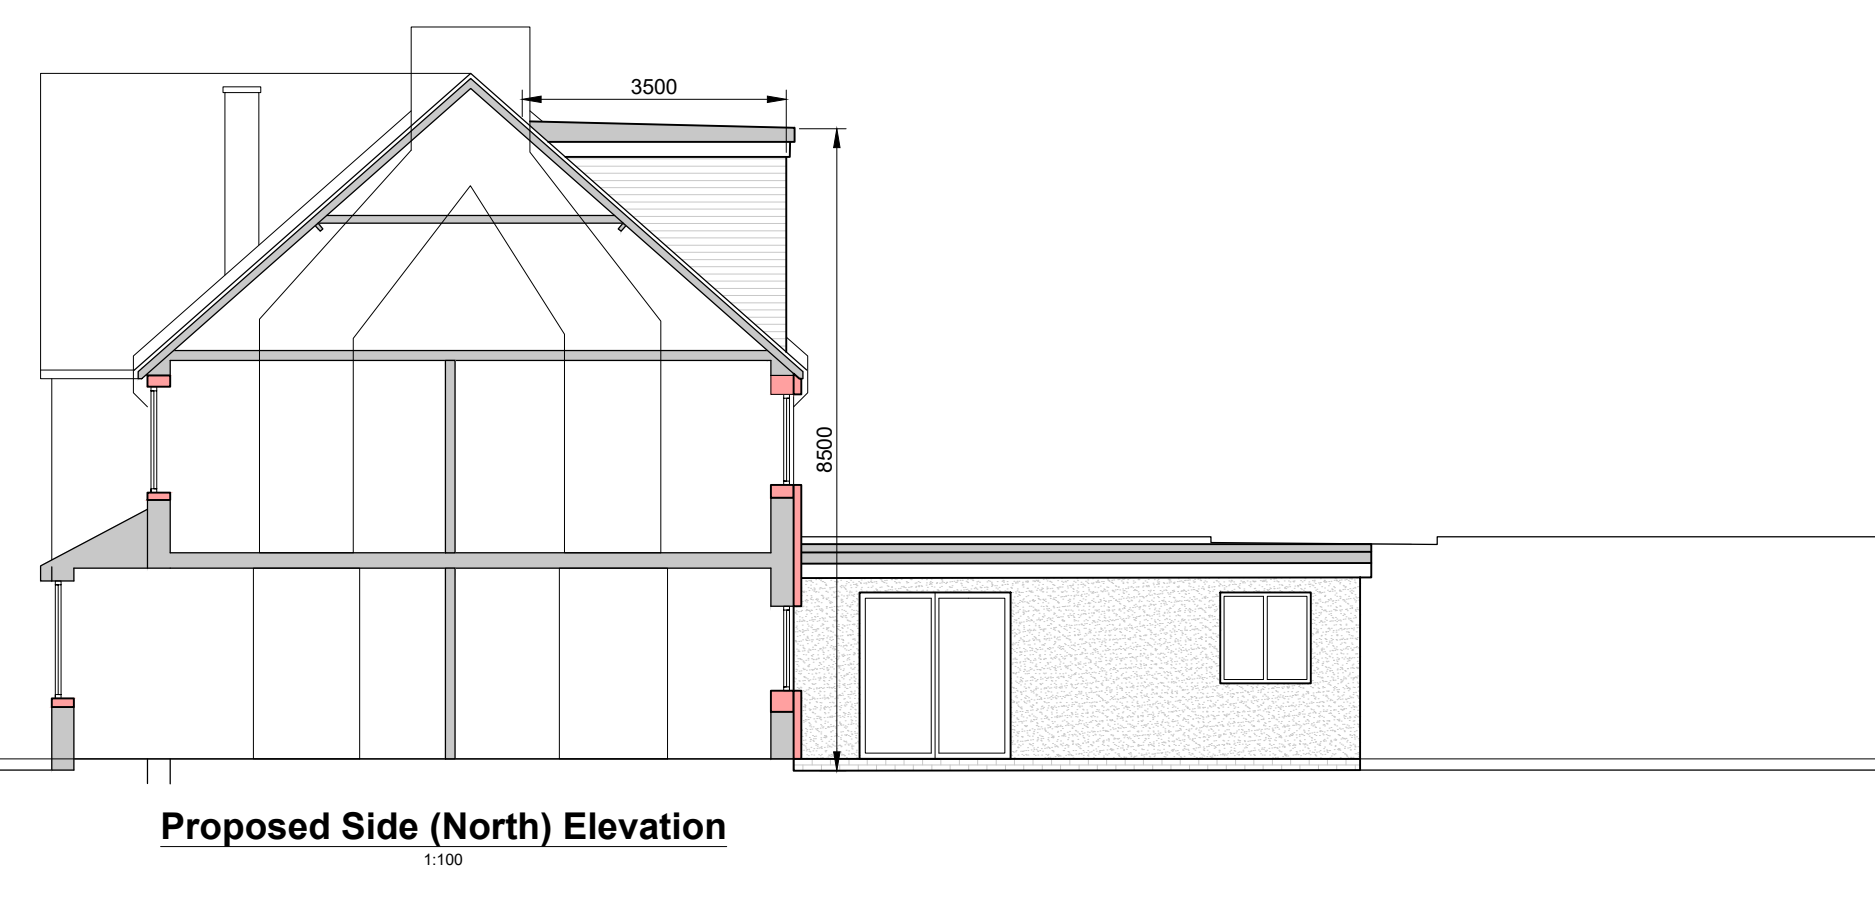
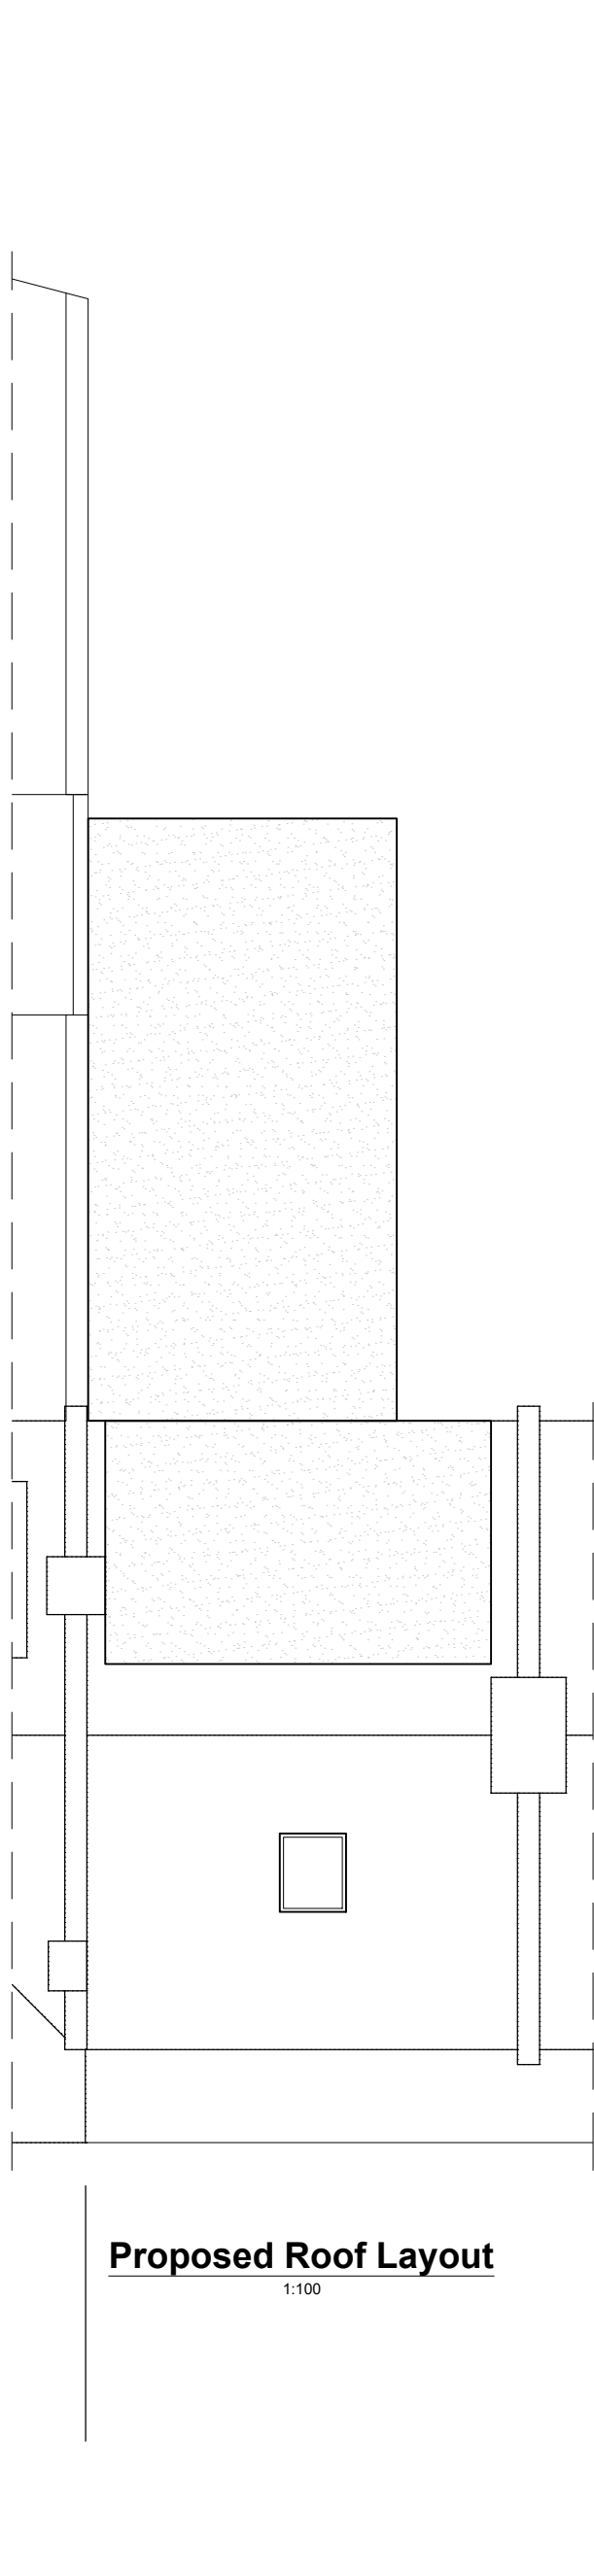
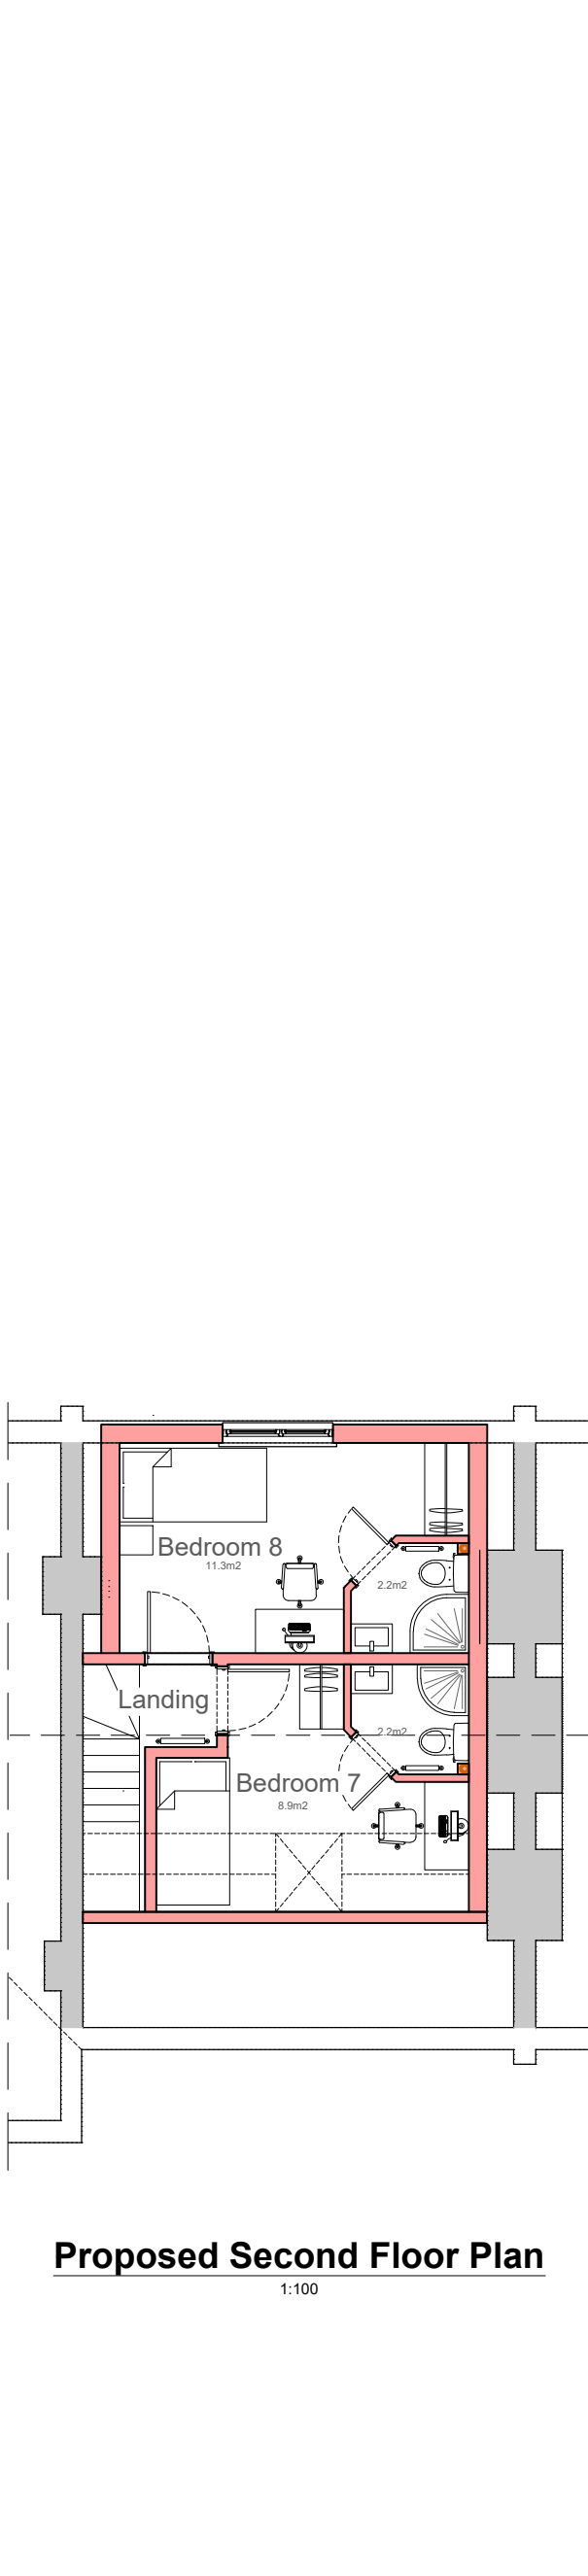
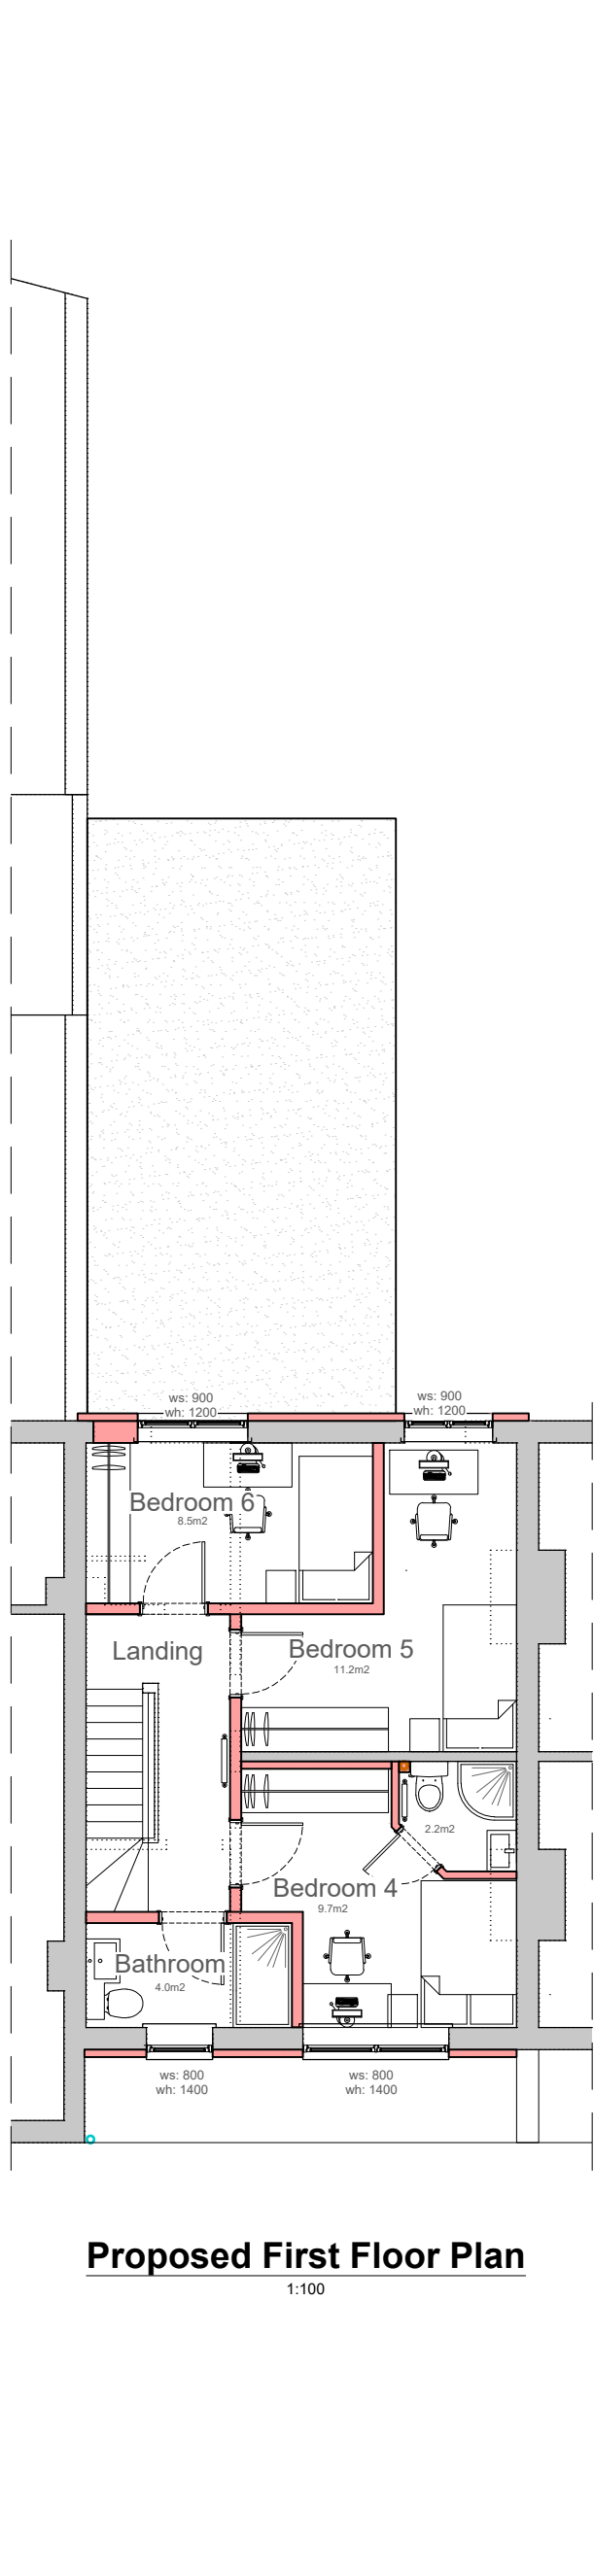
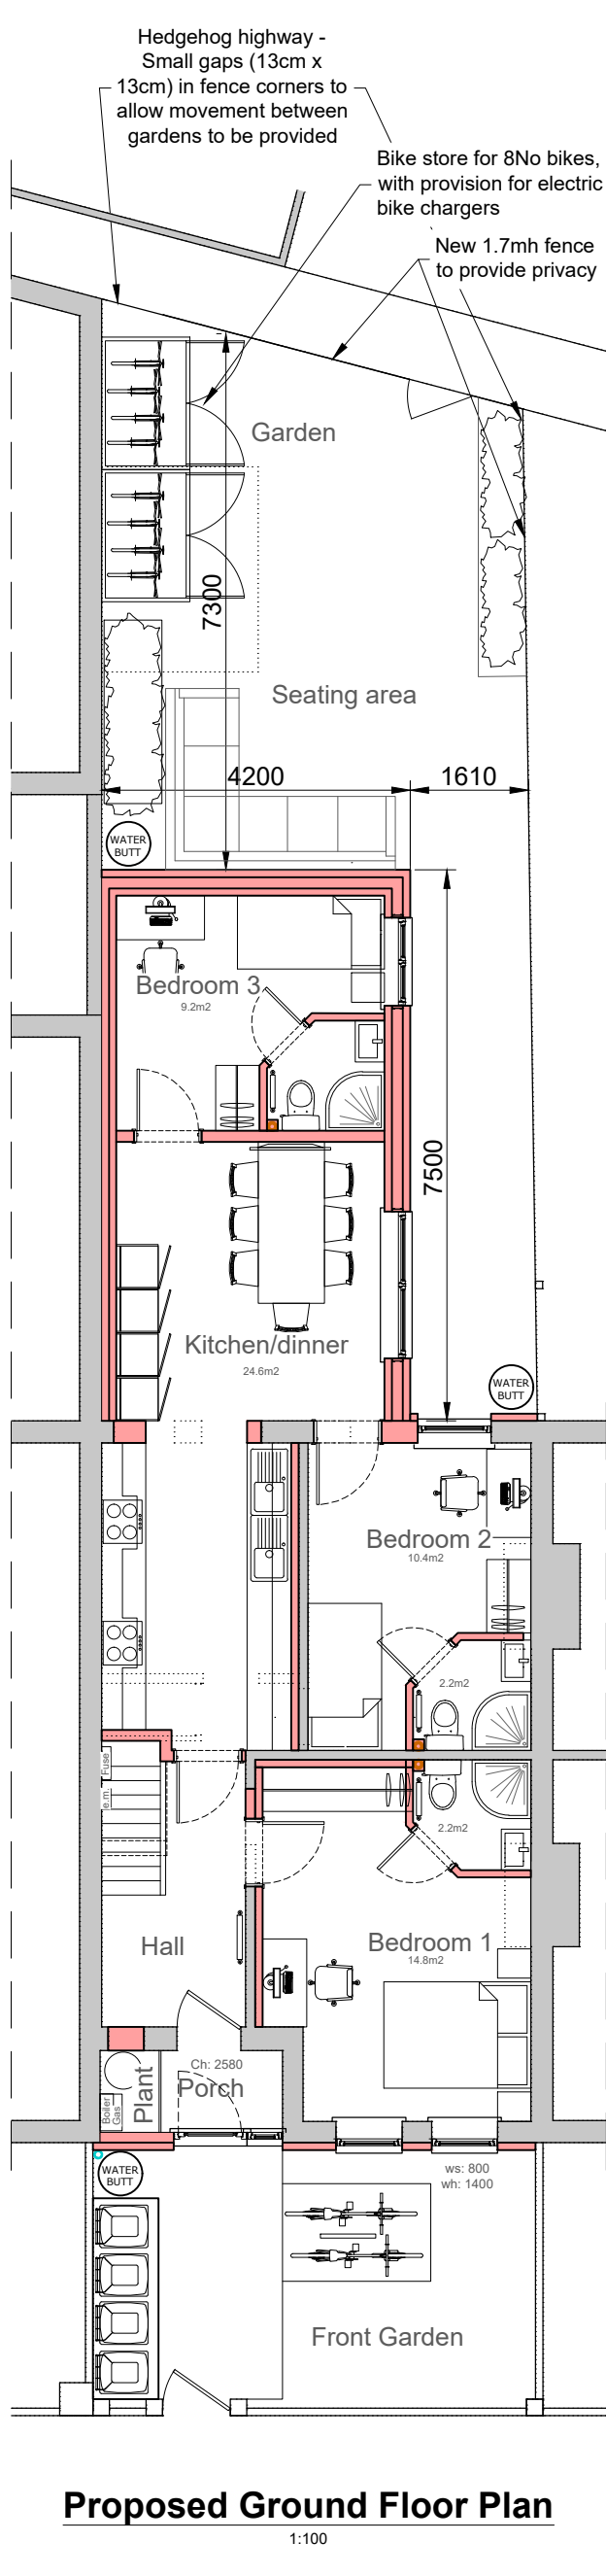
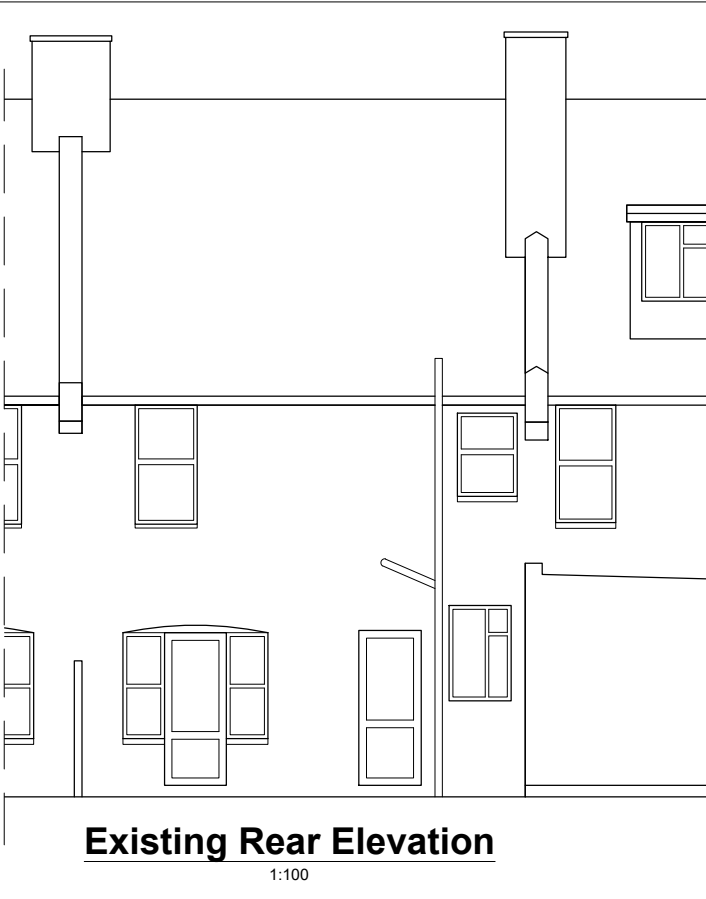
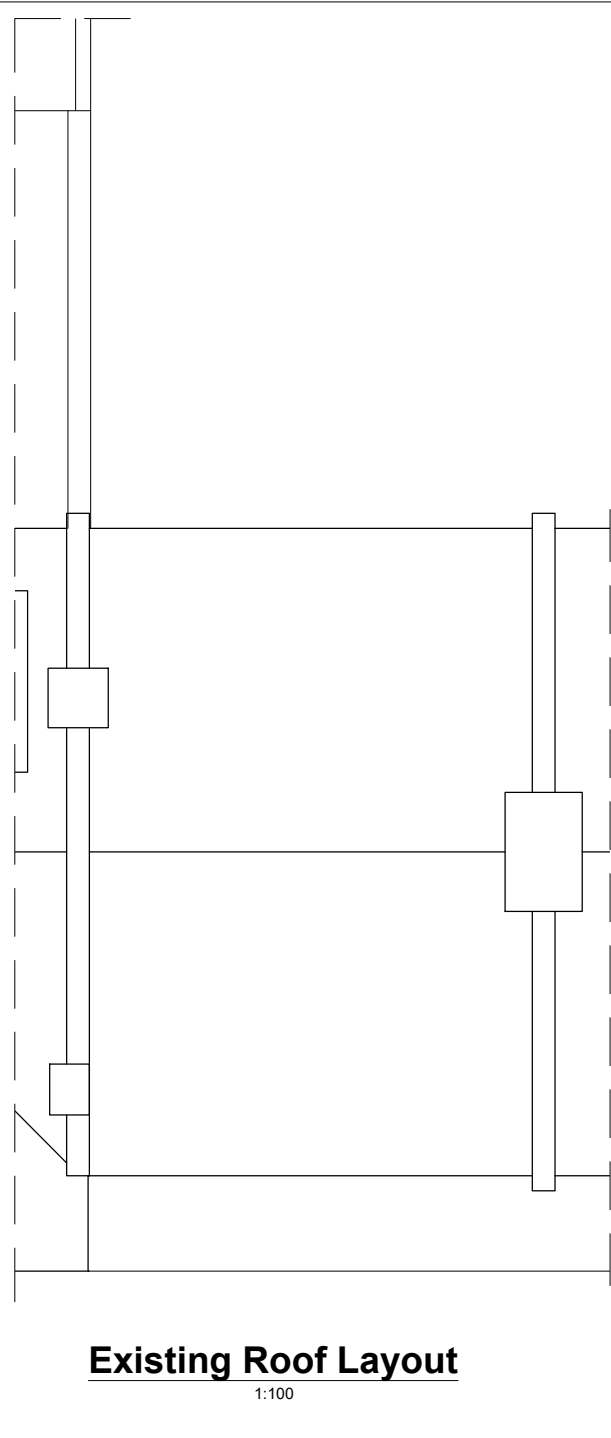
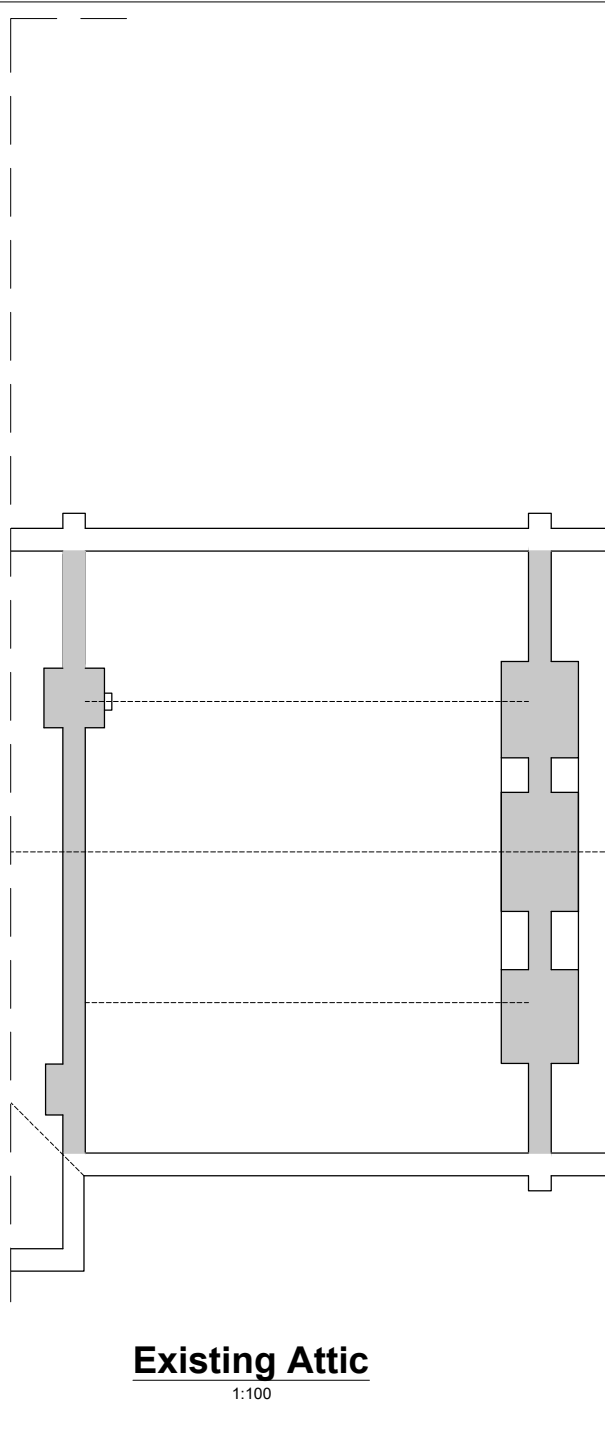
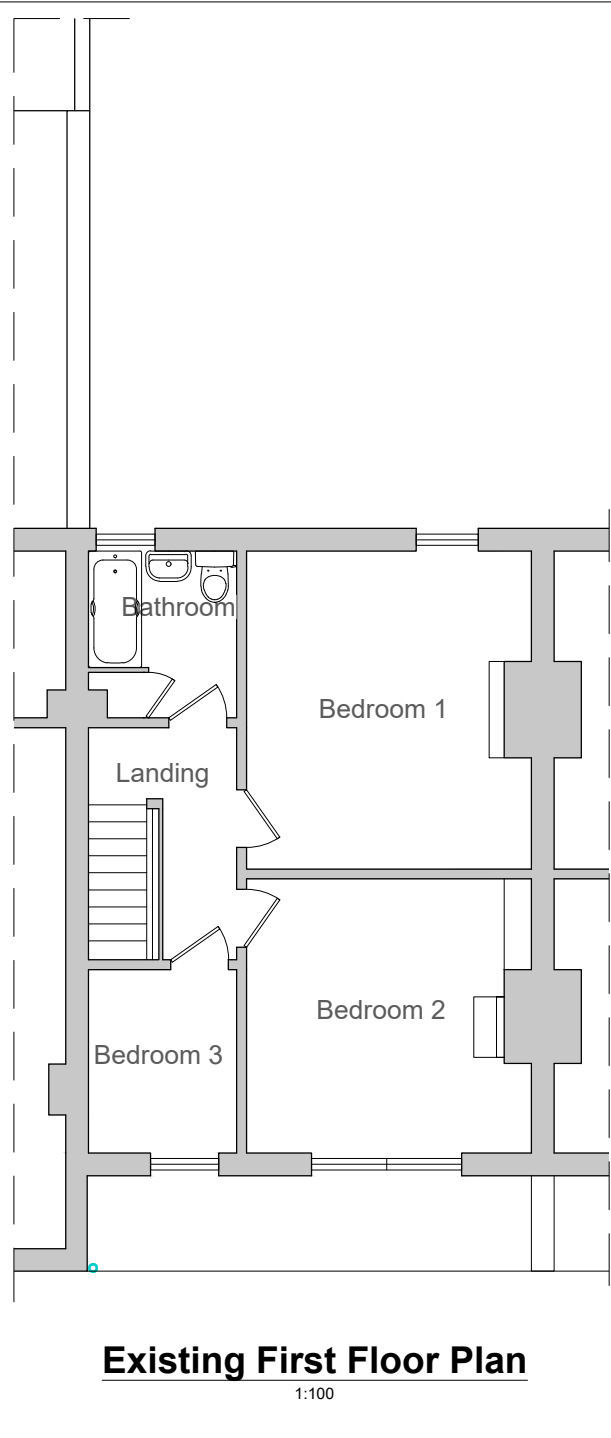


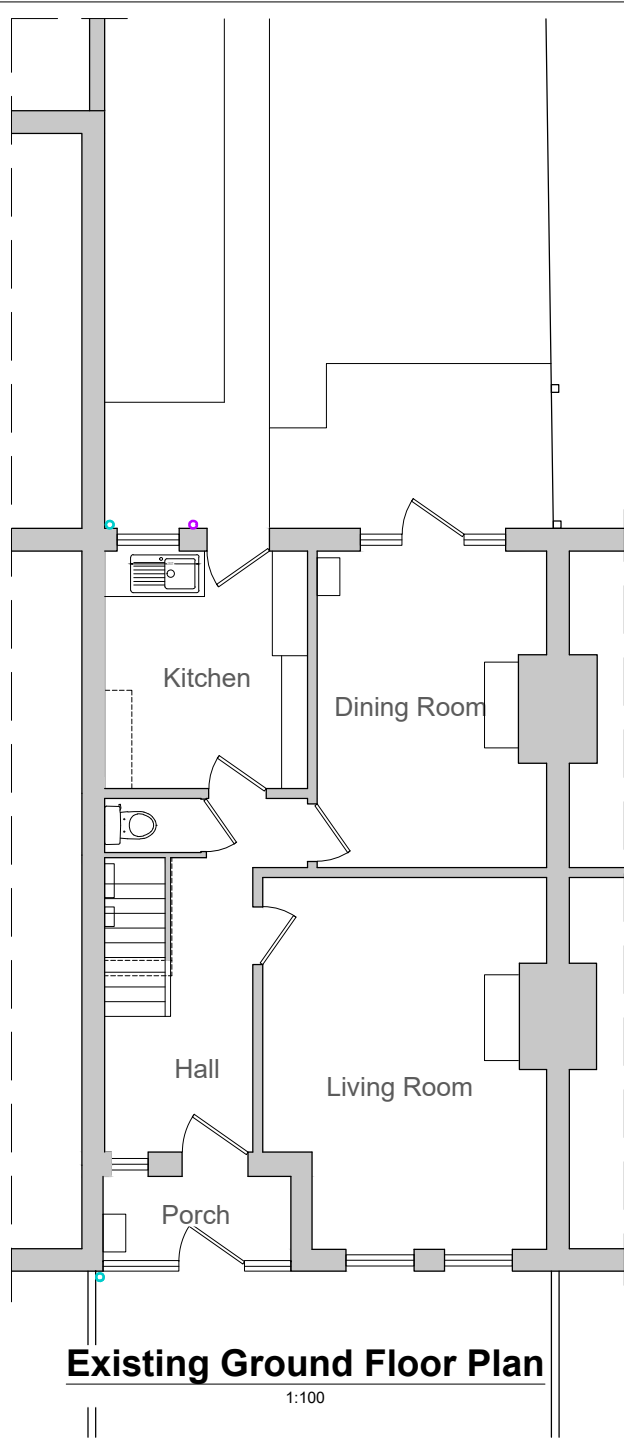

NOTES:

- This drawing is for planning purpose only and not for construction.
- Unless evident during the survey the existing drawing assume the building lines are perpendicular to each other and not diagonal
- Drawings can be scaled where dimensions are not provided for Planning purpose only.
- All internal finishes and fittings to be used is the responsibility of the client. Any layouts on these drawings are for indicative purposes only.

LEGEND:

- Existing wall
- New wall
- To be demolished
- Walls / structure above

1:100 2m 4m

1:500 10m 20m

SCALE 1:100 (1:500) @ A1,
REDUCED TO 1:200 (1:1000) @ A3

Client: Artur Kupis

Project: 21 Longford Road
Bognor Regis
PO21 1AB

Title: Rear Extension, Loft Conversion
with Dormer & HMO conversion
Plans and Elevations

Status: **PLANNING**

Designed by: GJ Date: Feb 2026

Scales @ A1: 1:100 1:500

Drawing No: 260107 - 3.01 Rev: A