


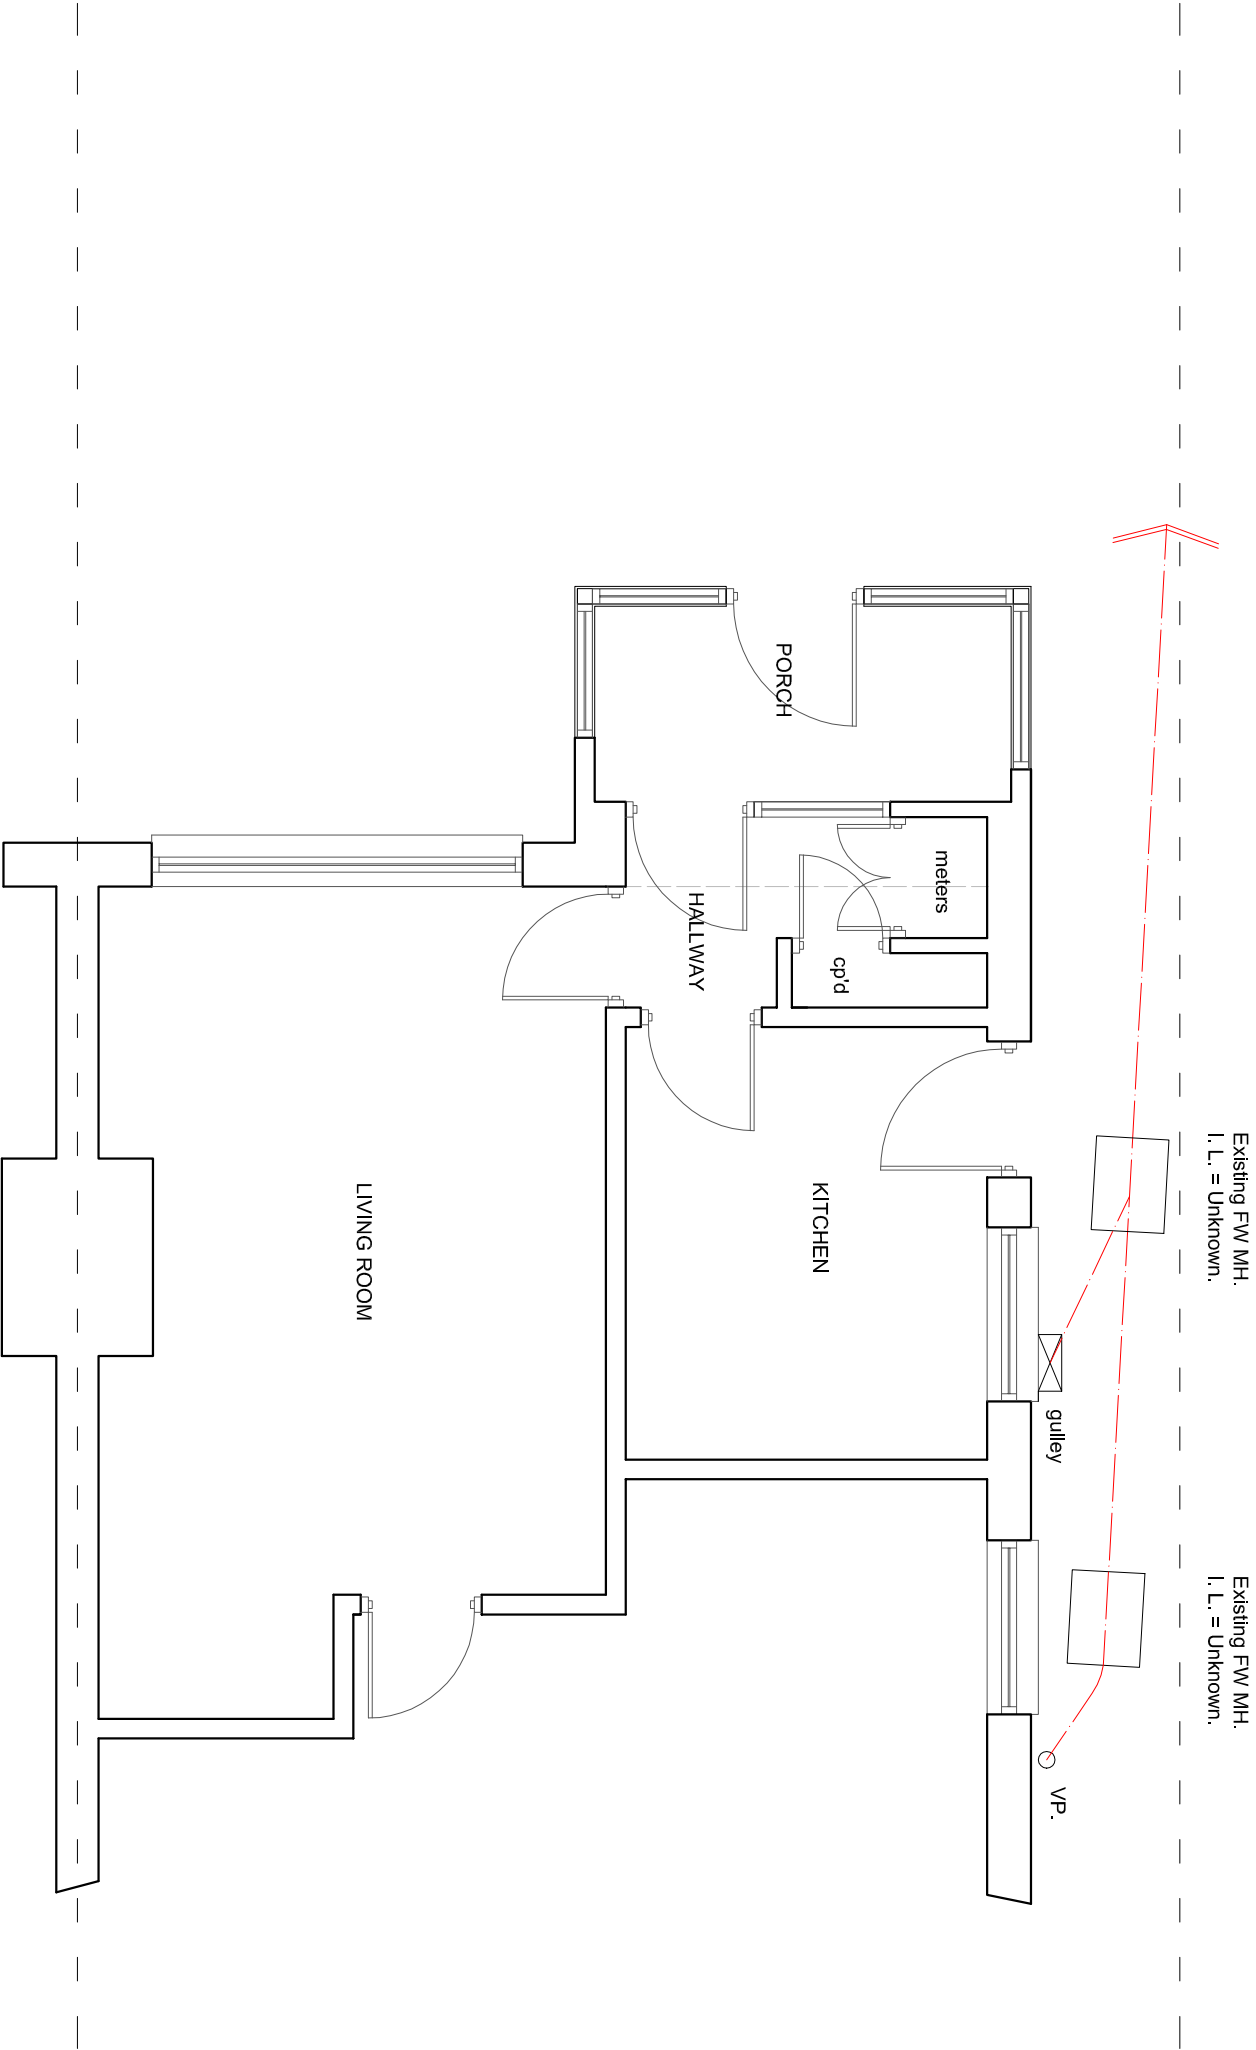

EXISTING GROUND FLOOR PLAN

SUSSEX BUILDING CONSULTANCY LIMITED

19 IVY CRESCENT, BOGNOR REGIS,
WEST SUSSEX.

SCALE - 1/50 REV - DATE - 17/06/2020



LABC
partner

3 NORTHCOTE ROAD
BOGNOR REGIS
PO21 5LZ
TEL/FAX - (01243) 861379