



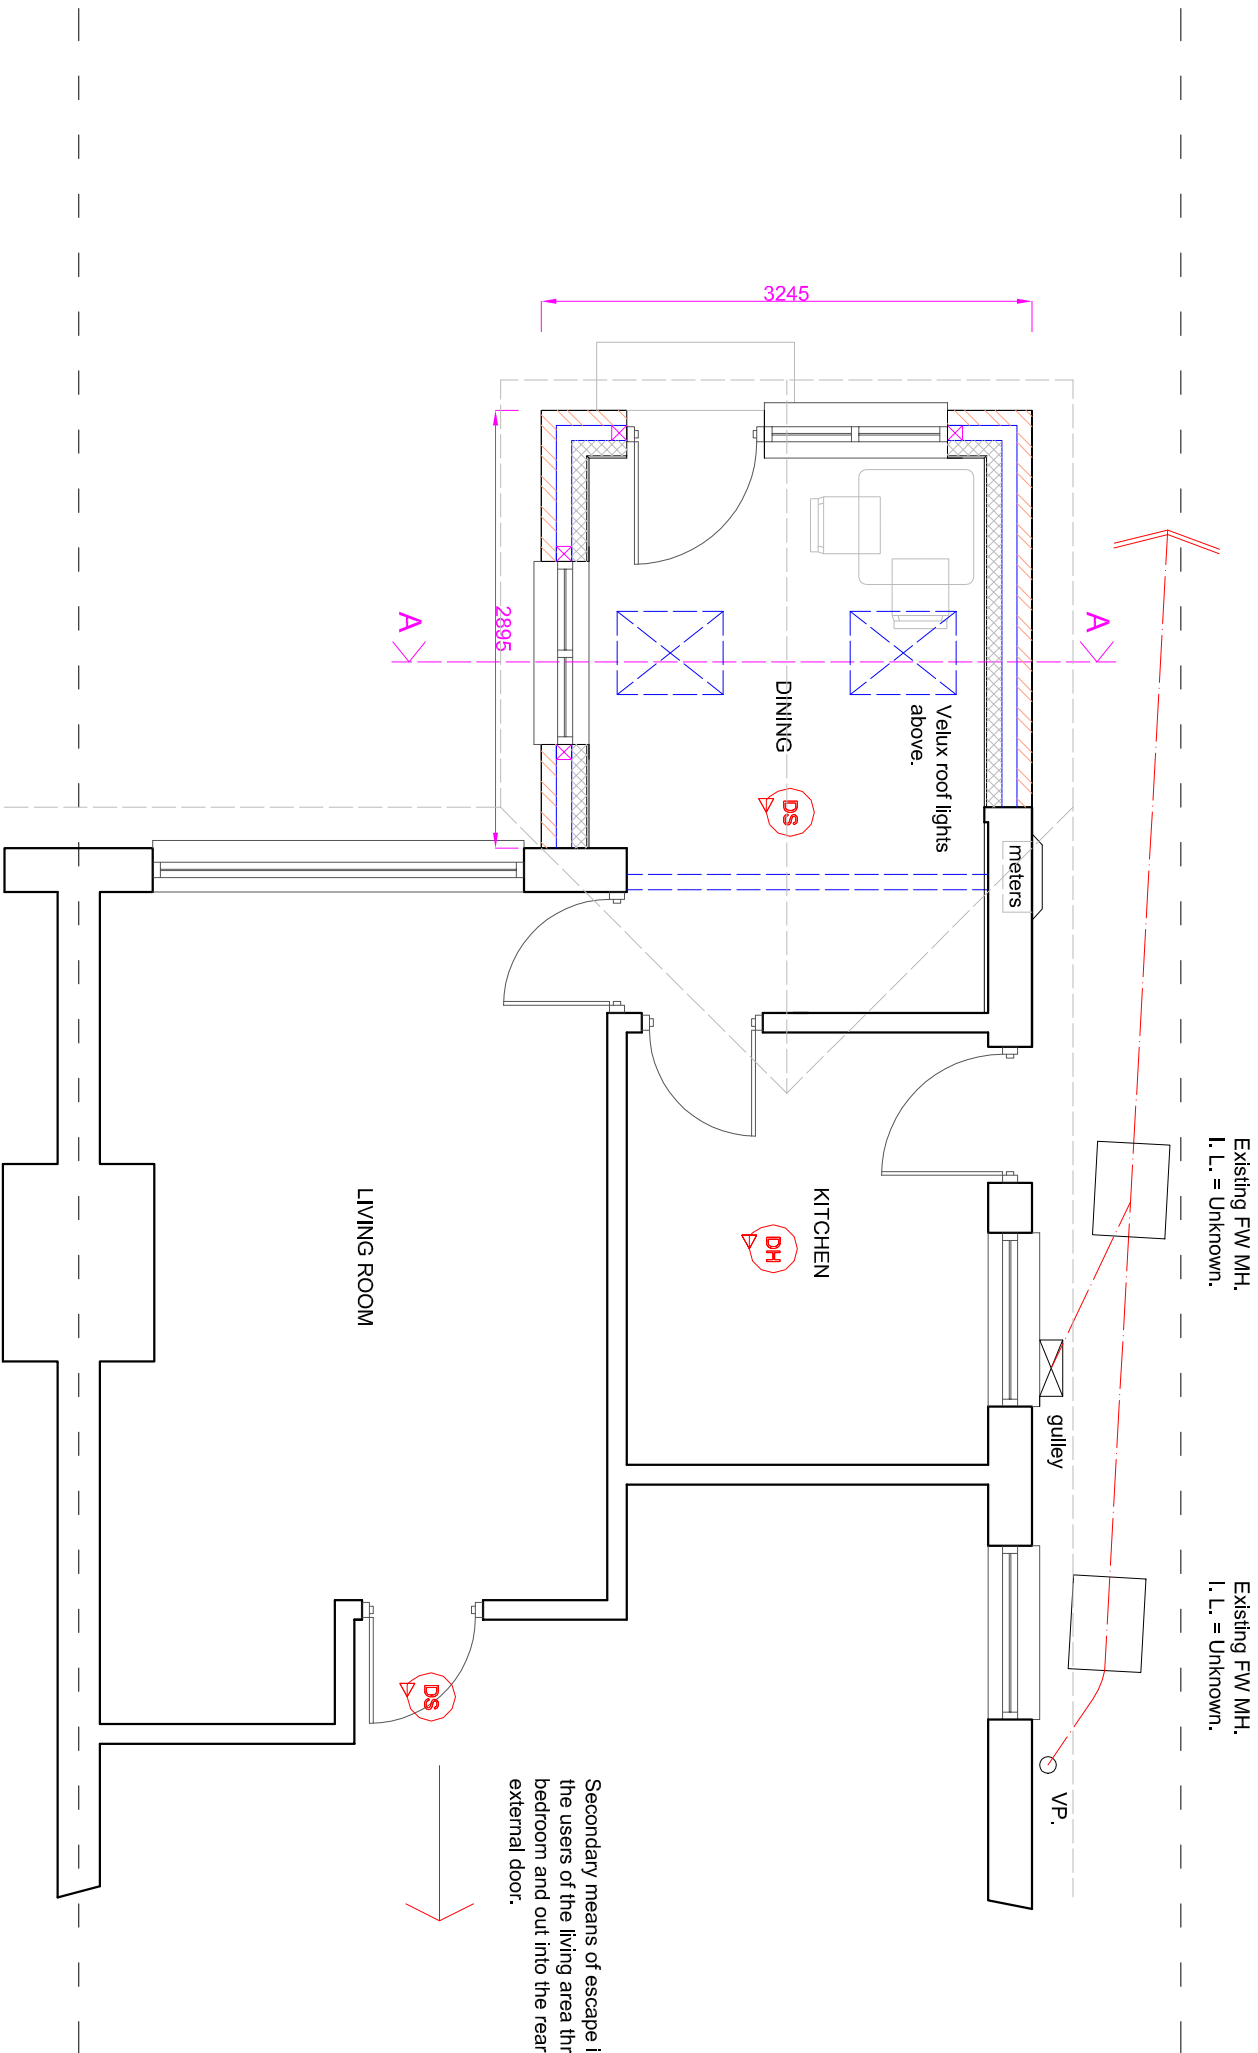

PROPOSED GROUND FLOOR PLAN

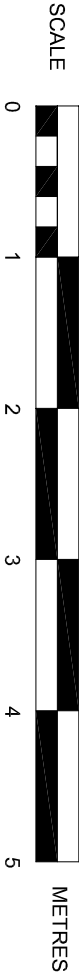

**SUSSEX BUILDING CONSULTANCY LIMITED**

19 IVY CRESCENT, BOGNOR REGIS,  
WEST SUSSEX.

SCALE - 1/50 REV - A DATE - 25/06/2020

partner  
**LABC**

3 NORTHCOTE ROAD  
BOGNOR REGIS  
PO21 3LZ  
TEL/FAX - (01243) 861379