






Ordnance Survey (c) Crown Copyright 2020. All rights reserved. Licence number 100022432

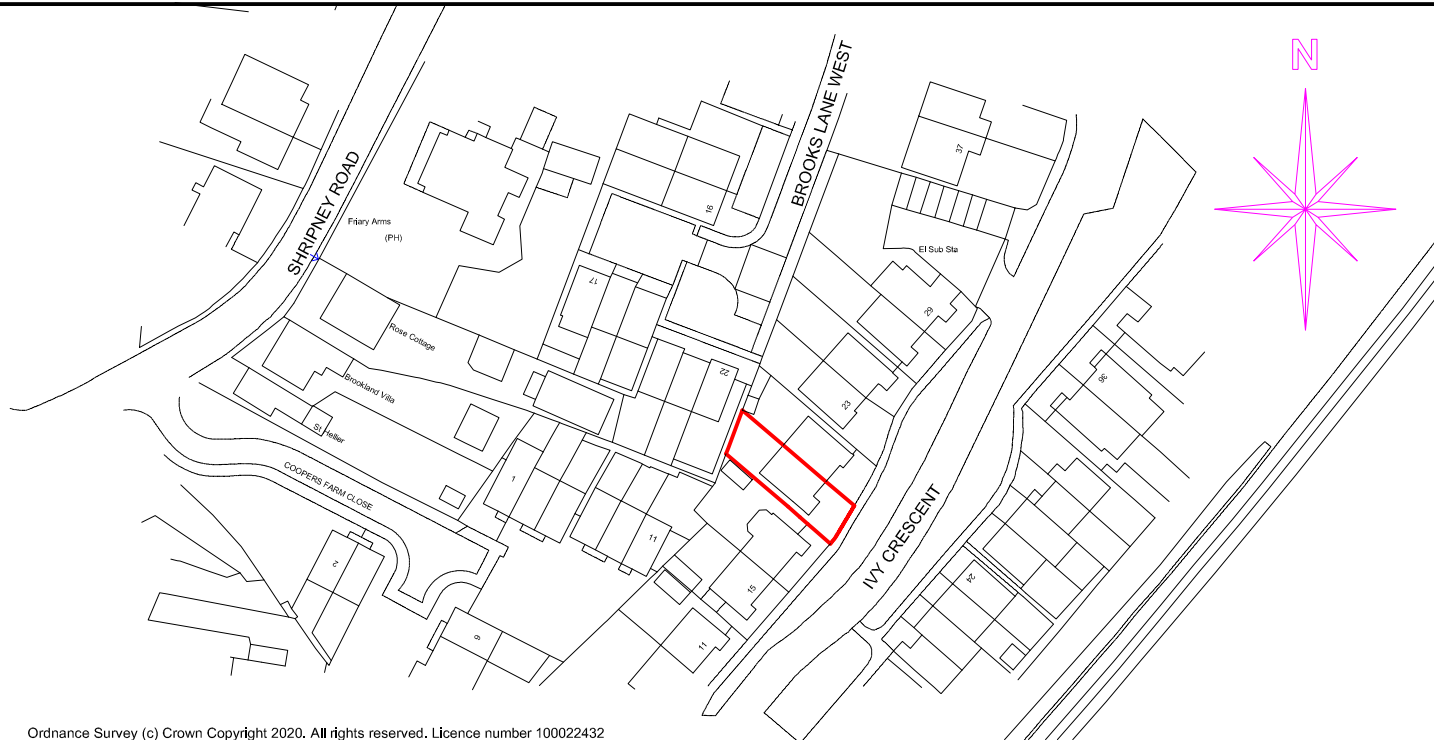

LOCATION PLAN - 1/1250

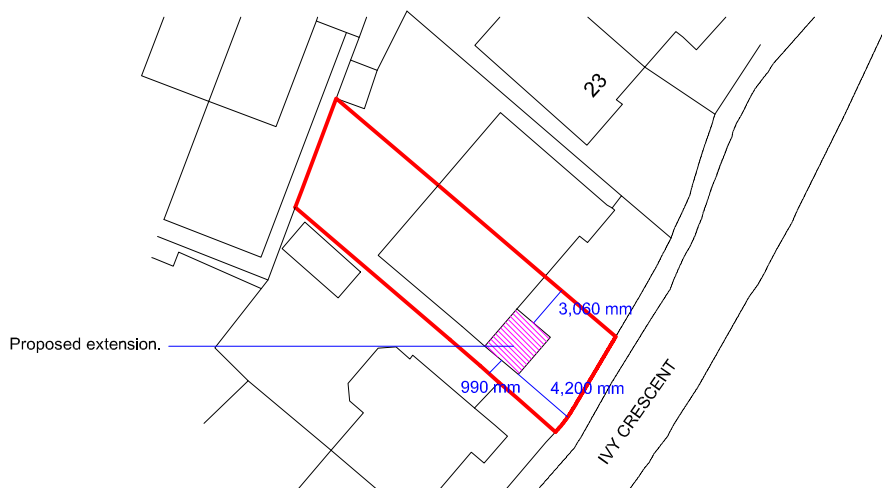

SITE PLAN - 1/500

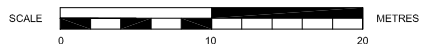

SUSSEX BUILDING CONSULTANCY LIMITED

19 IVY CRESCENT,
BOGNOR REGIS, WEST SUSSEX.

SCALE - 1/1250 REV - DATE - 18/06/2020



3 NORTHCOTE ROAD
BOGNOR REGIS
PO21 5LZ

TEL/FAX - (01243) 861379