
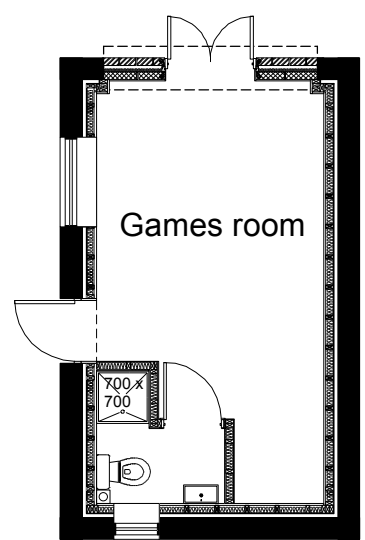
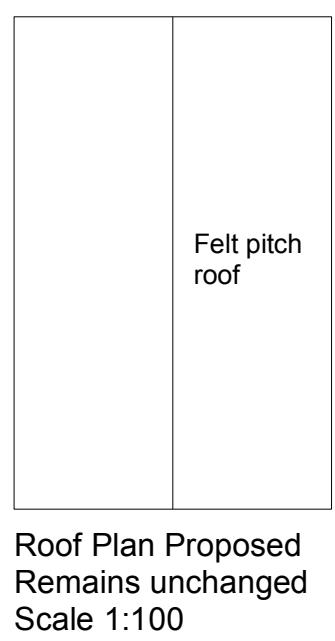
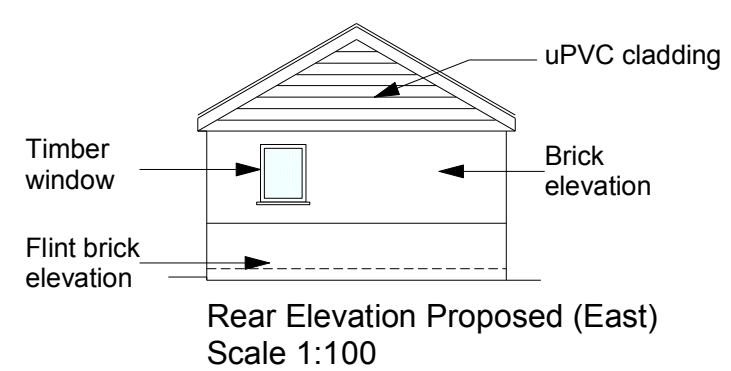
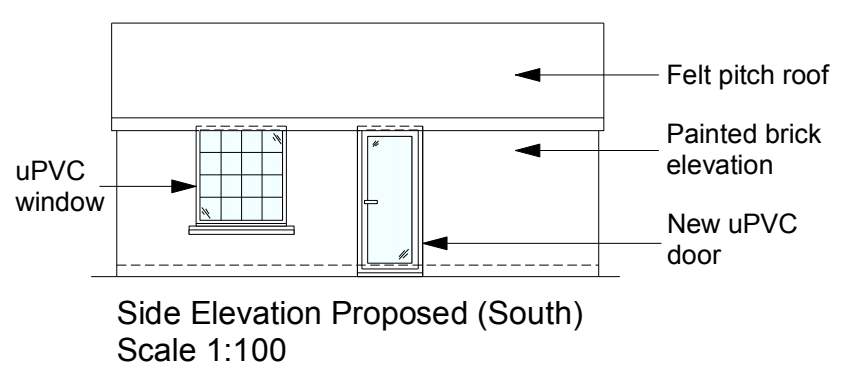
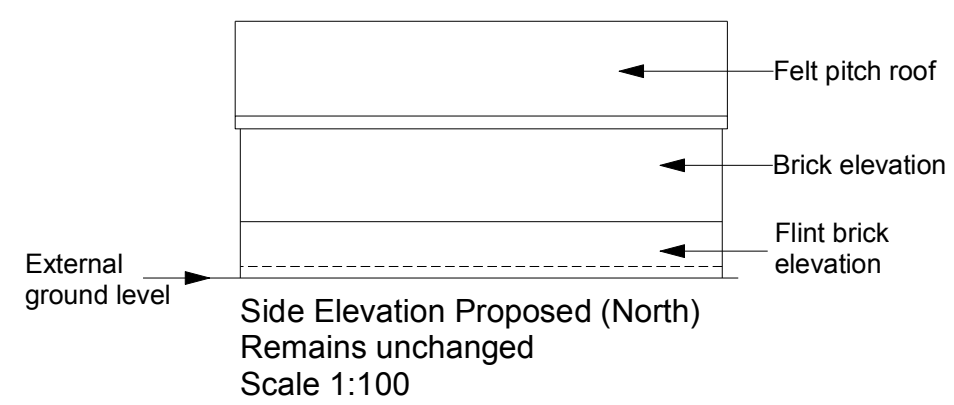


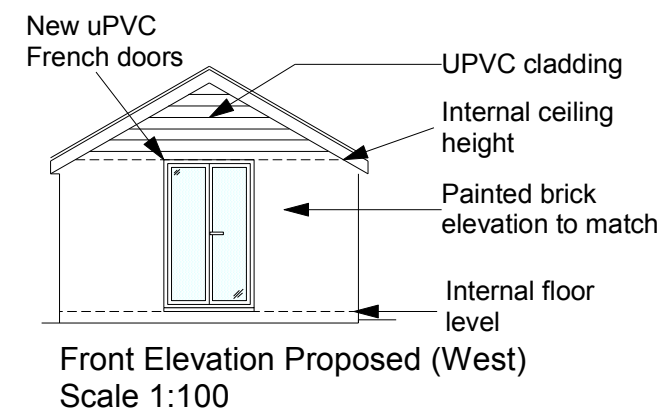

Application for a Lawful Development Certificate for a Proposed use or development

All dims and details to be checked on site prior to any commencement of work. This plan is not a full specification or schedule of work and has been produced solely for the purpose of obtaining the necessary local authority consents/approvals For Party Wall etc. Act 1996 see Government booklet or website.	Status:		Client: Mr D Wells 234 Hawthorn Road Bognor Regis West Sussex PO21 2UP	Revision: A	Project: Garage Conversion
	Preliminary ☐ Tender ☐			Scale: 1:100@A3	Content: Proposed elevations, roof and floor layout plans
	Planning ☒ Construction ☐			Date: May 19	
	Building Regulations ☐ As Built ☐			Dwg No: DW003	