
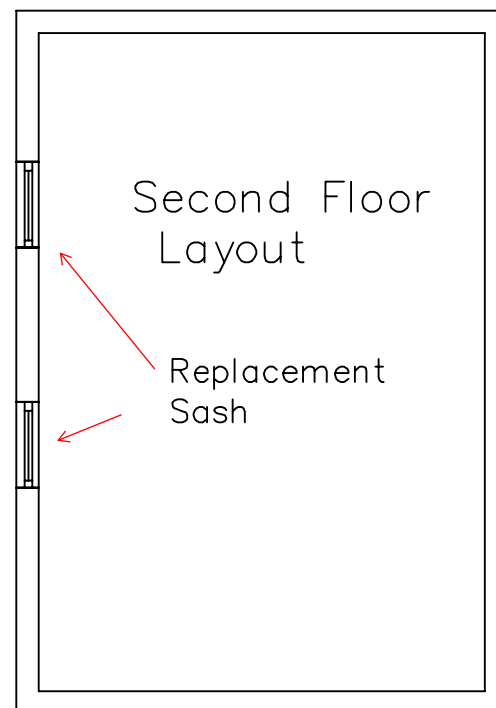
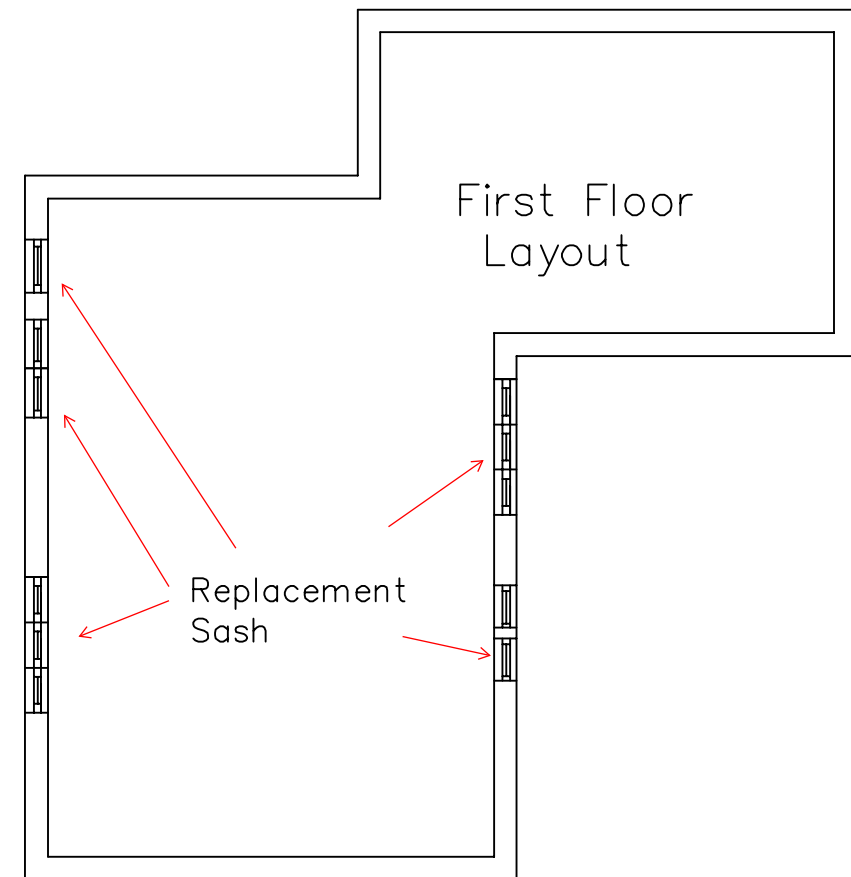


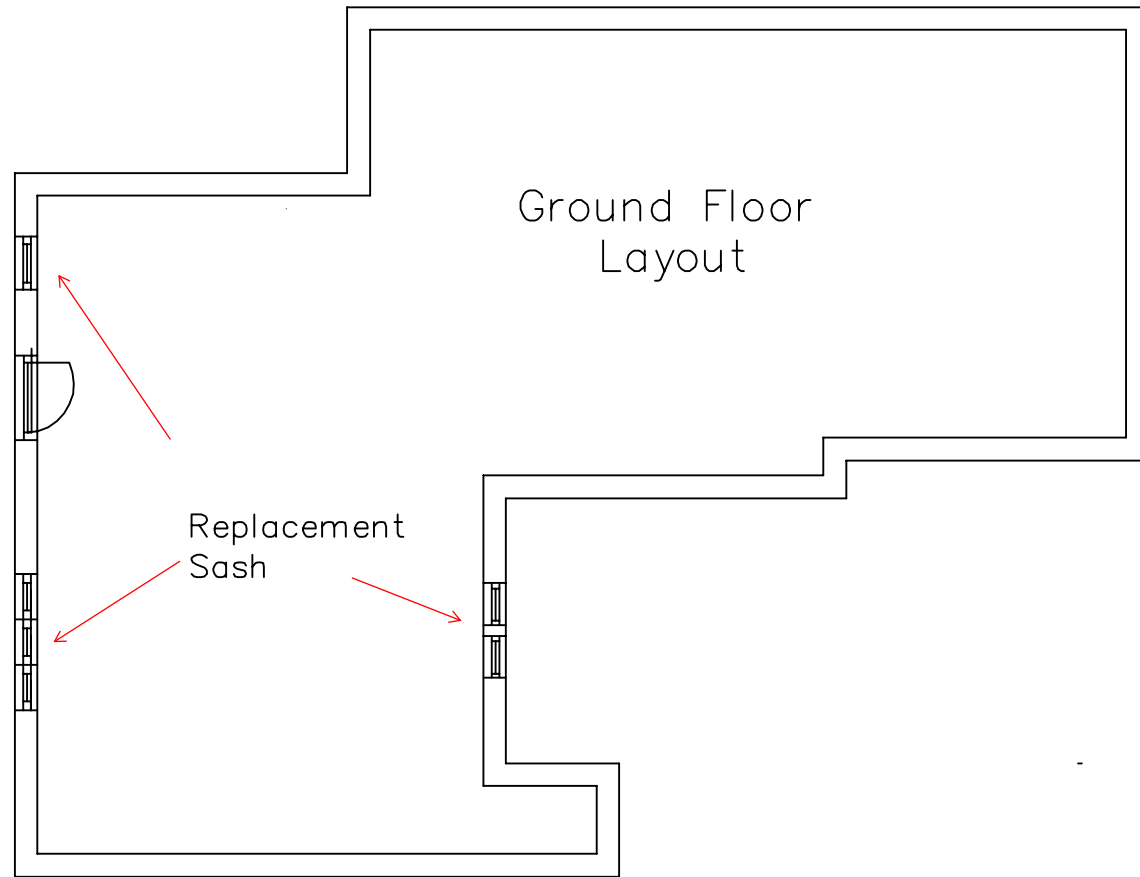

Applicants:
Mr & Mrs Dinwiddy

Site Address:
Bergestede House
1 Shripney Road
Bognor Regis
West Sussex
PO22 9LW

Scale 1:100 @ A3

Drawing Number: PO22 FP1