

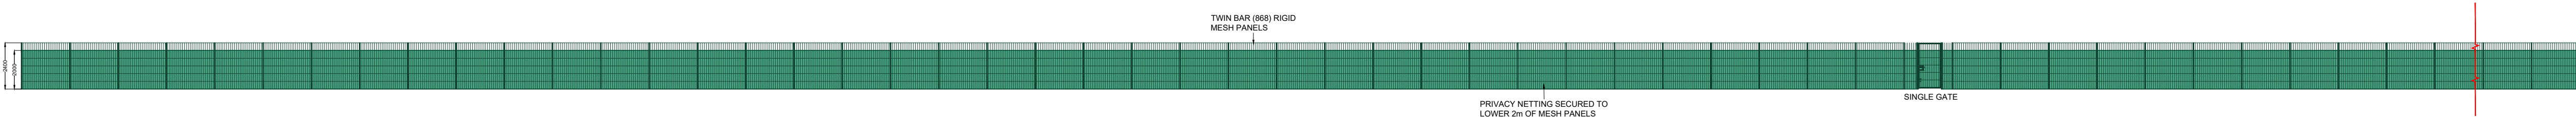
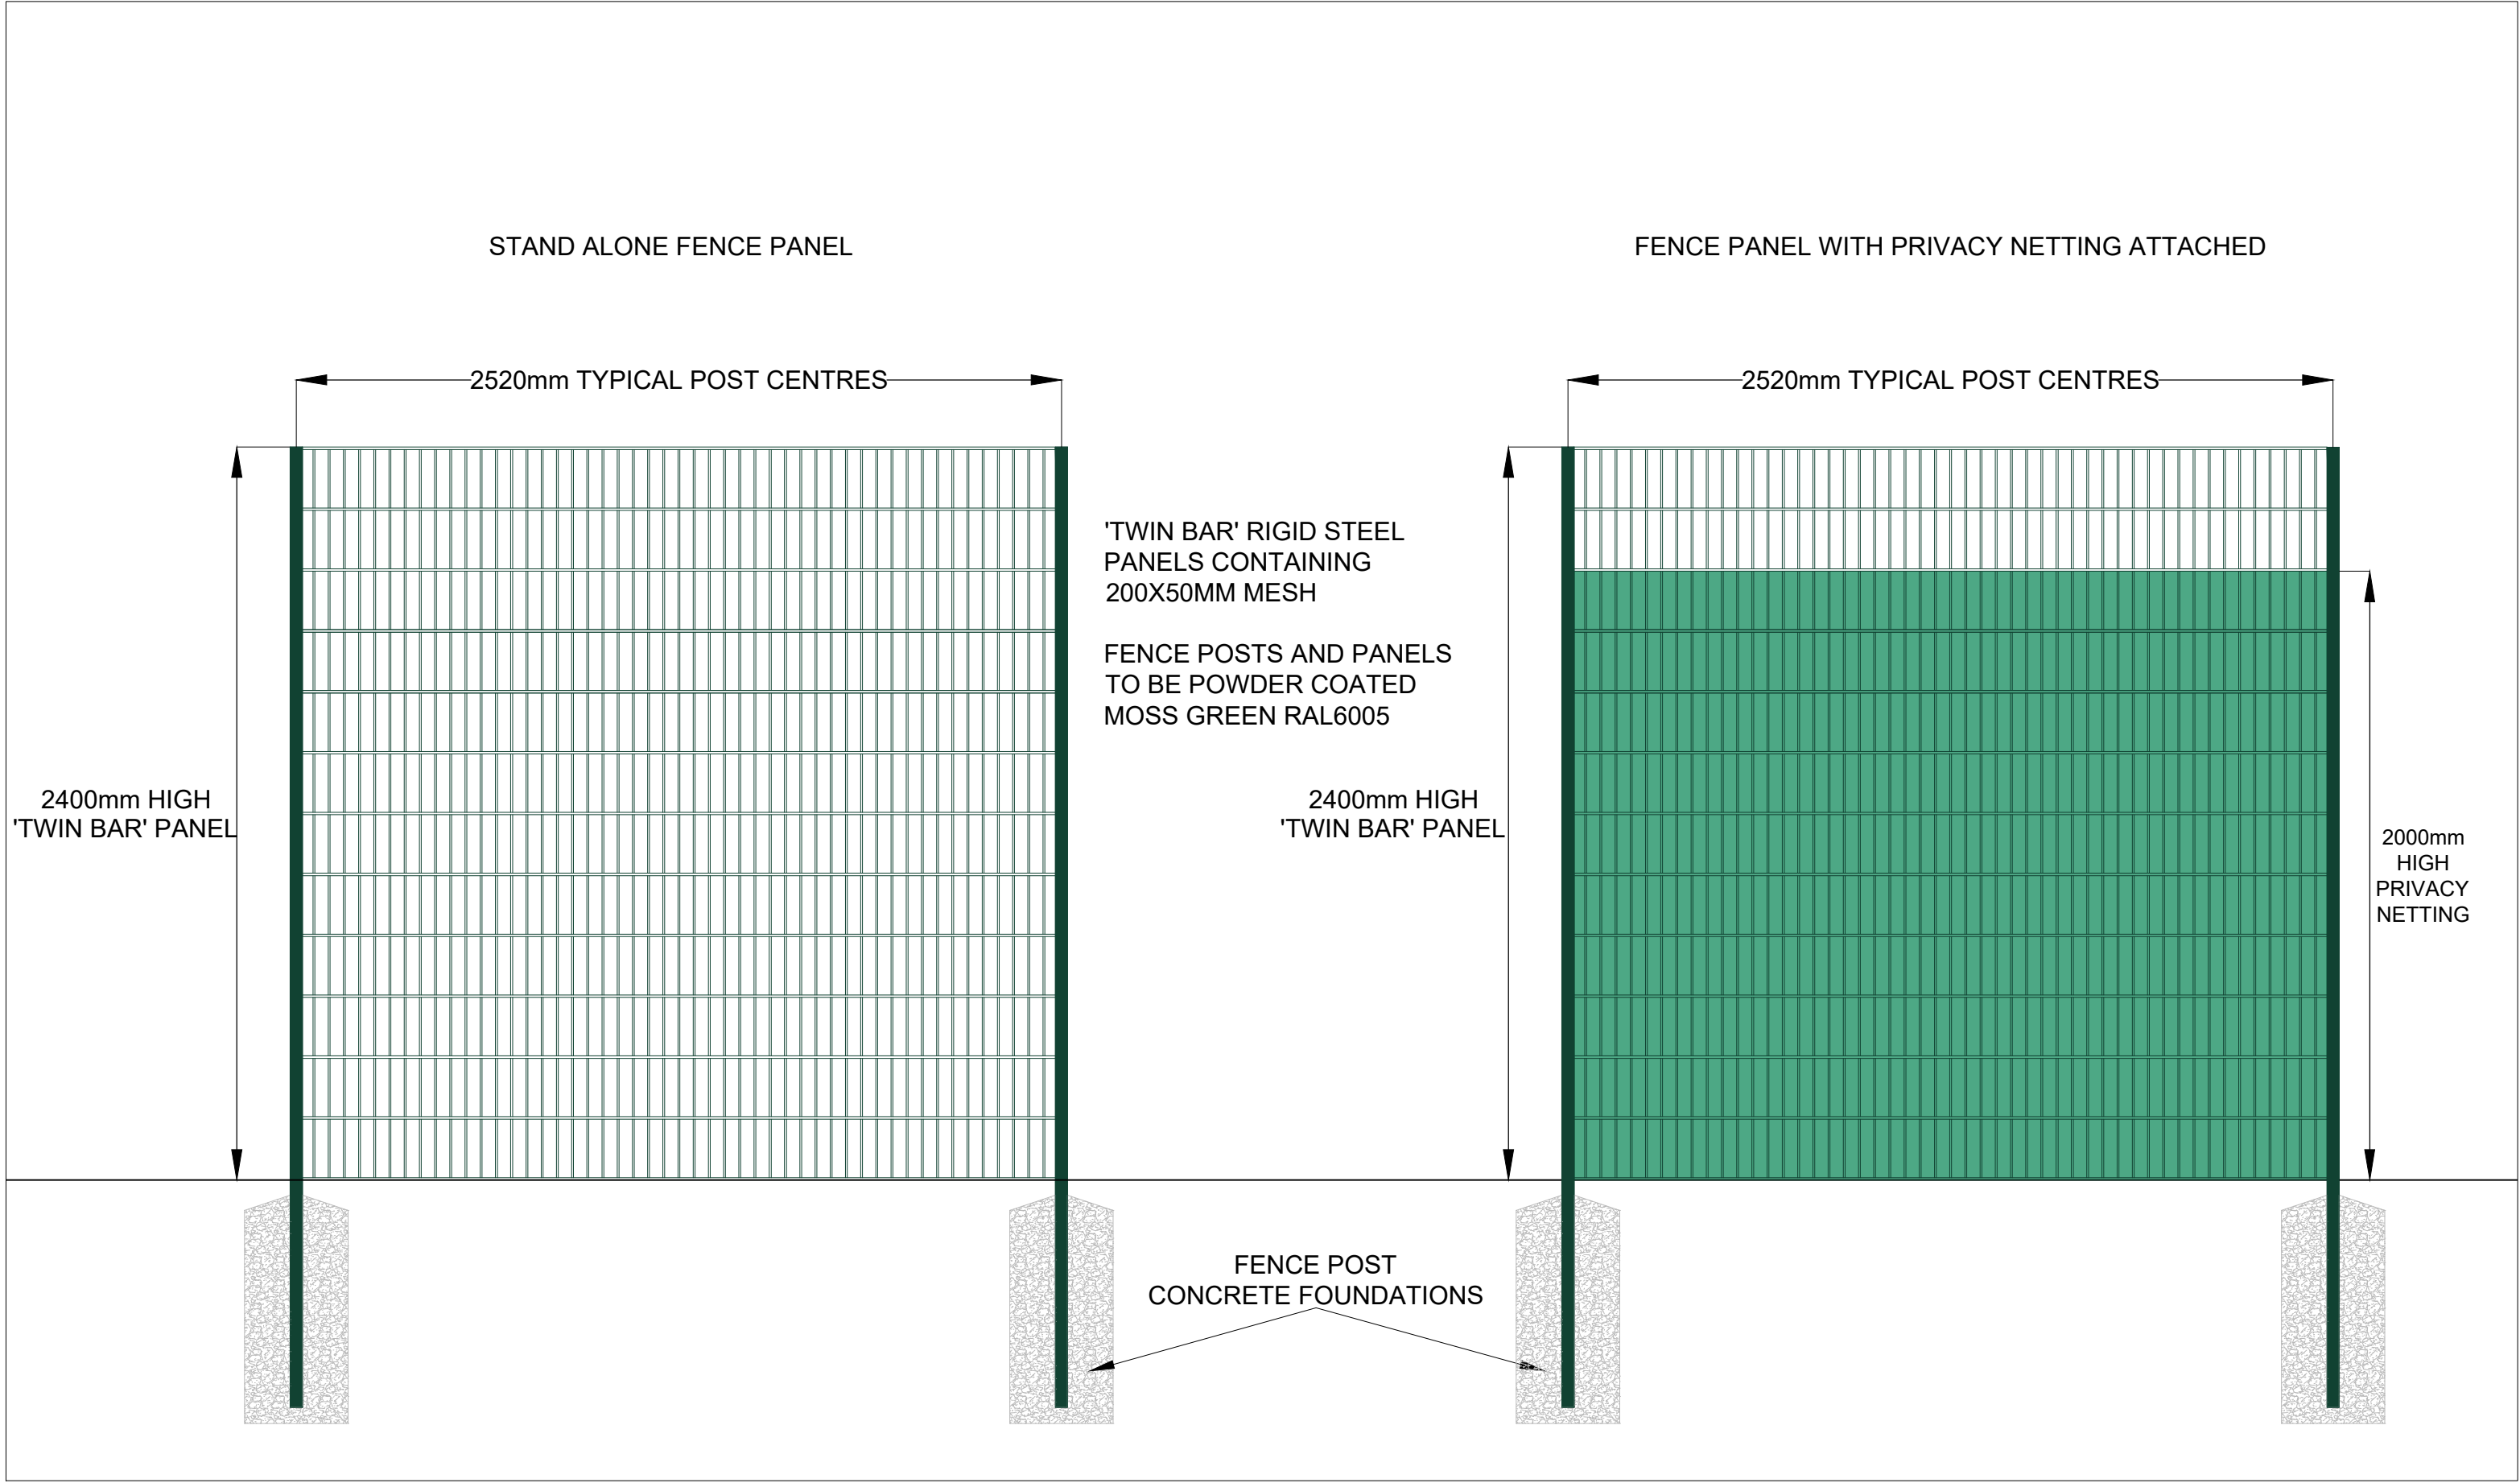


BOGNOR REGIS TOWN YOUTH FC

PROPOSED SITE FENCING PLAN

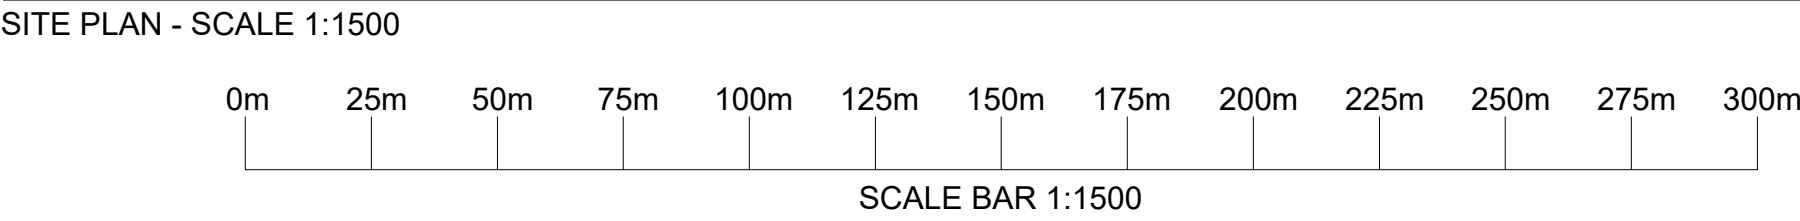

PROPOSED HAWTHORN ROAD FENCE ELEVATION (235 Lm) - PART 1
SCALE 1:200

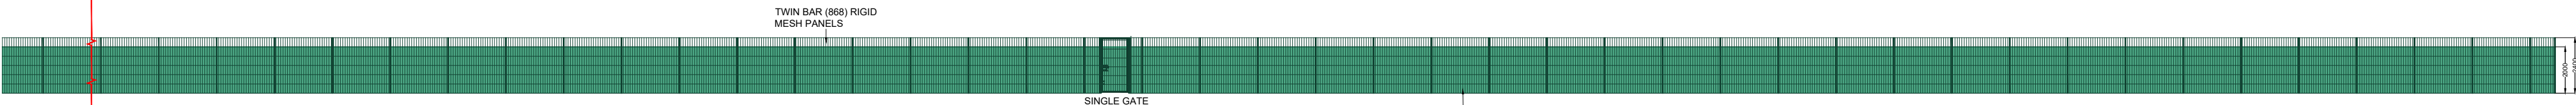


PROPOSED HAWTHORN ROAD FENCE ELEVATION (235 Lm) - PART 2
SCALE 1:200



NOTES:
DRAWING TO BE READ IN CONJUNCTION WITH RELEVANT PROJECT SPECIFICATION AND REQUIREMENTS.
ALL DIMENSIONS TO BE CHECKED ON SITE PRIOR TO COMMENCEMENT OF WORKS.
DO NOT SCALE FROM DRAWING

Key

PROPOSED LINE OF NEW 2.4m HIGH PERIMETER FENCING o/w 2.0m HIGH PRIVACY NETTING ALONG HAWTHORN ROAD - 235 Lm

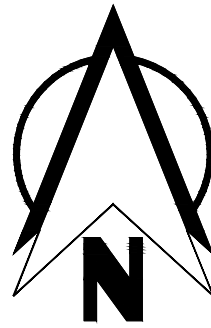

Site Perimeter Fencing

Bognor Regis Town Youth
Football Club

Proposed Fencing Layout
and Elevations

As Shown @ A1
07-08-2026

SIS Pitches
Tavistock Works
Glasson Industrial Estate
Maryport
Cumbria
CA15 8NT
Tel: 01900 617837
sales@sispitches.com

REV	DETAILS	DRAWN	AP	DATE
A	Initial Issue	PB		29-04-2026
B	Proposed fencing height reduced to 2.4m	PB		29-06-2026
C	Fencing to Nyewood Lane omitted	PB		07-08-2026

PB 26023 001 C