




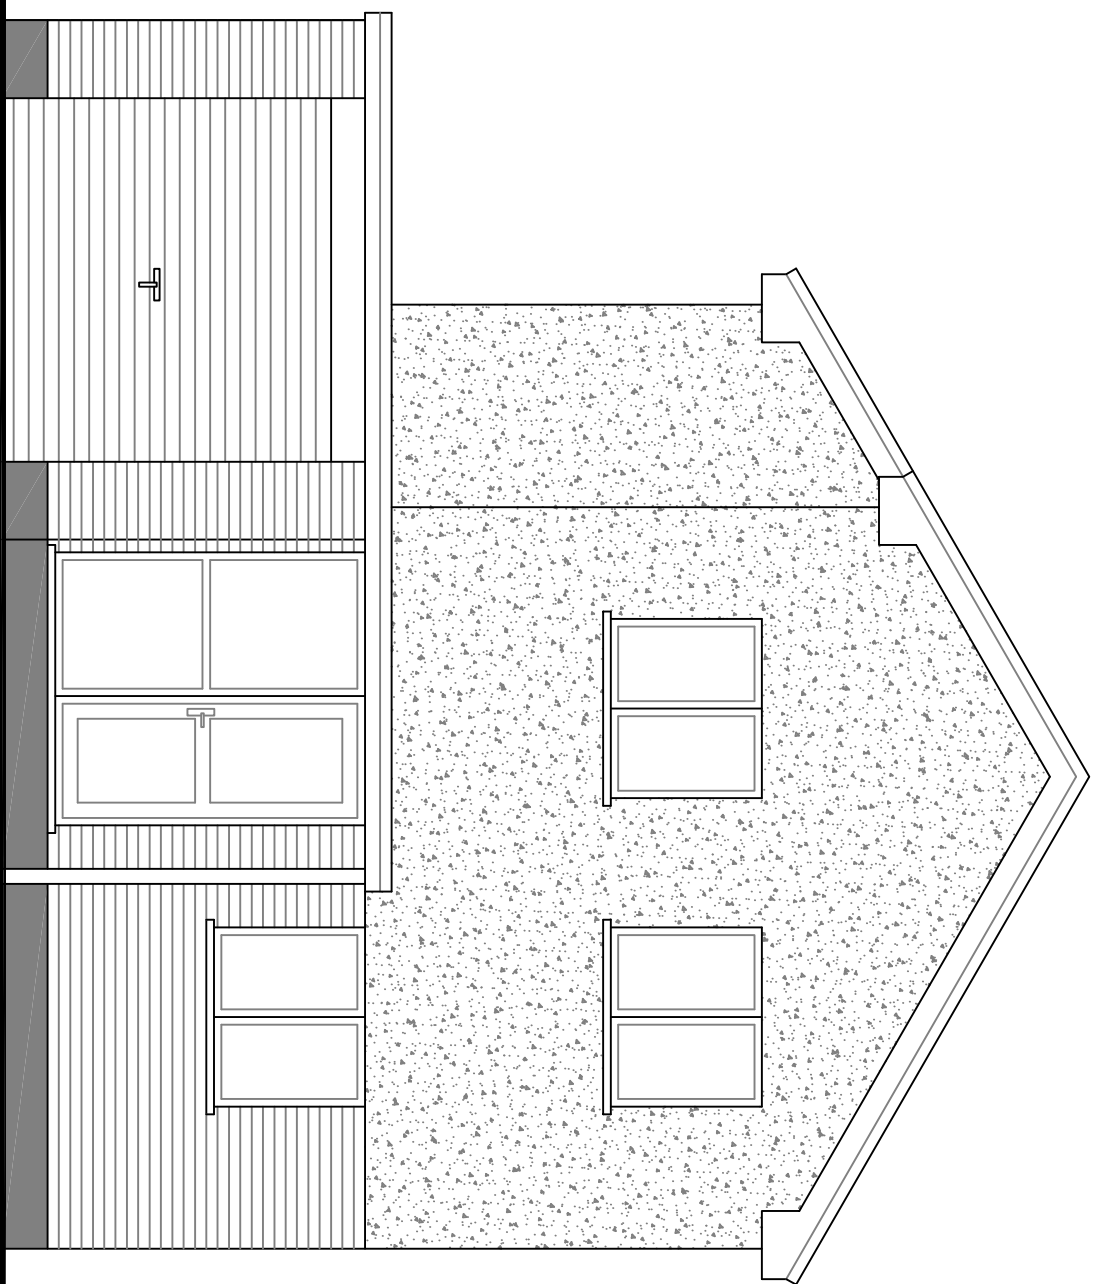


Existing North Elevation

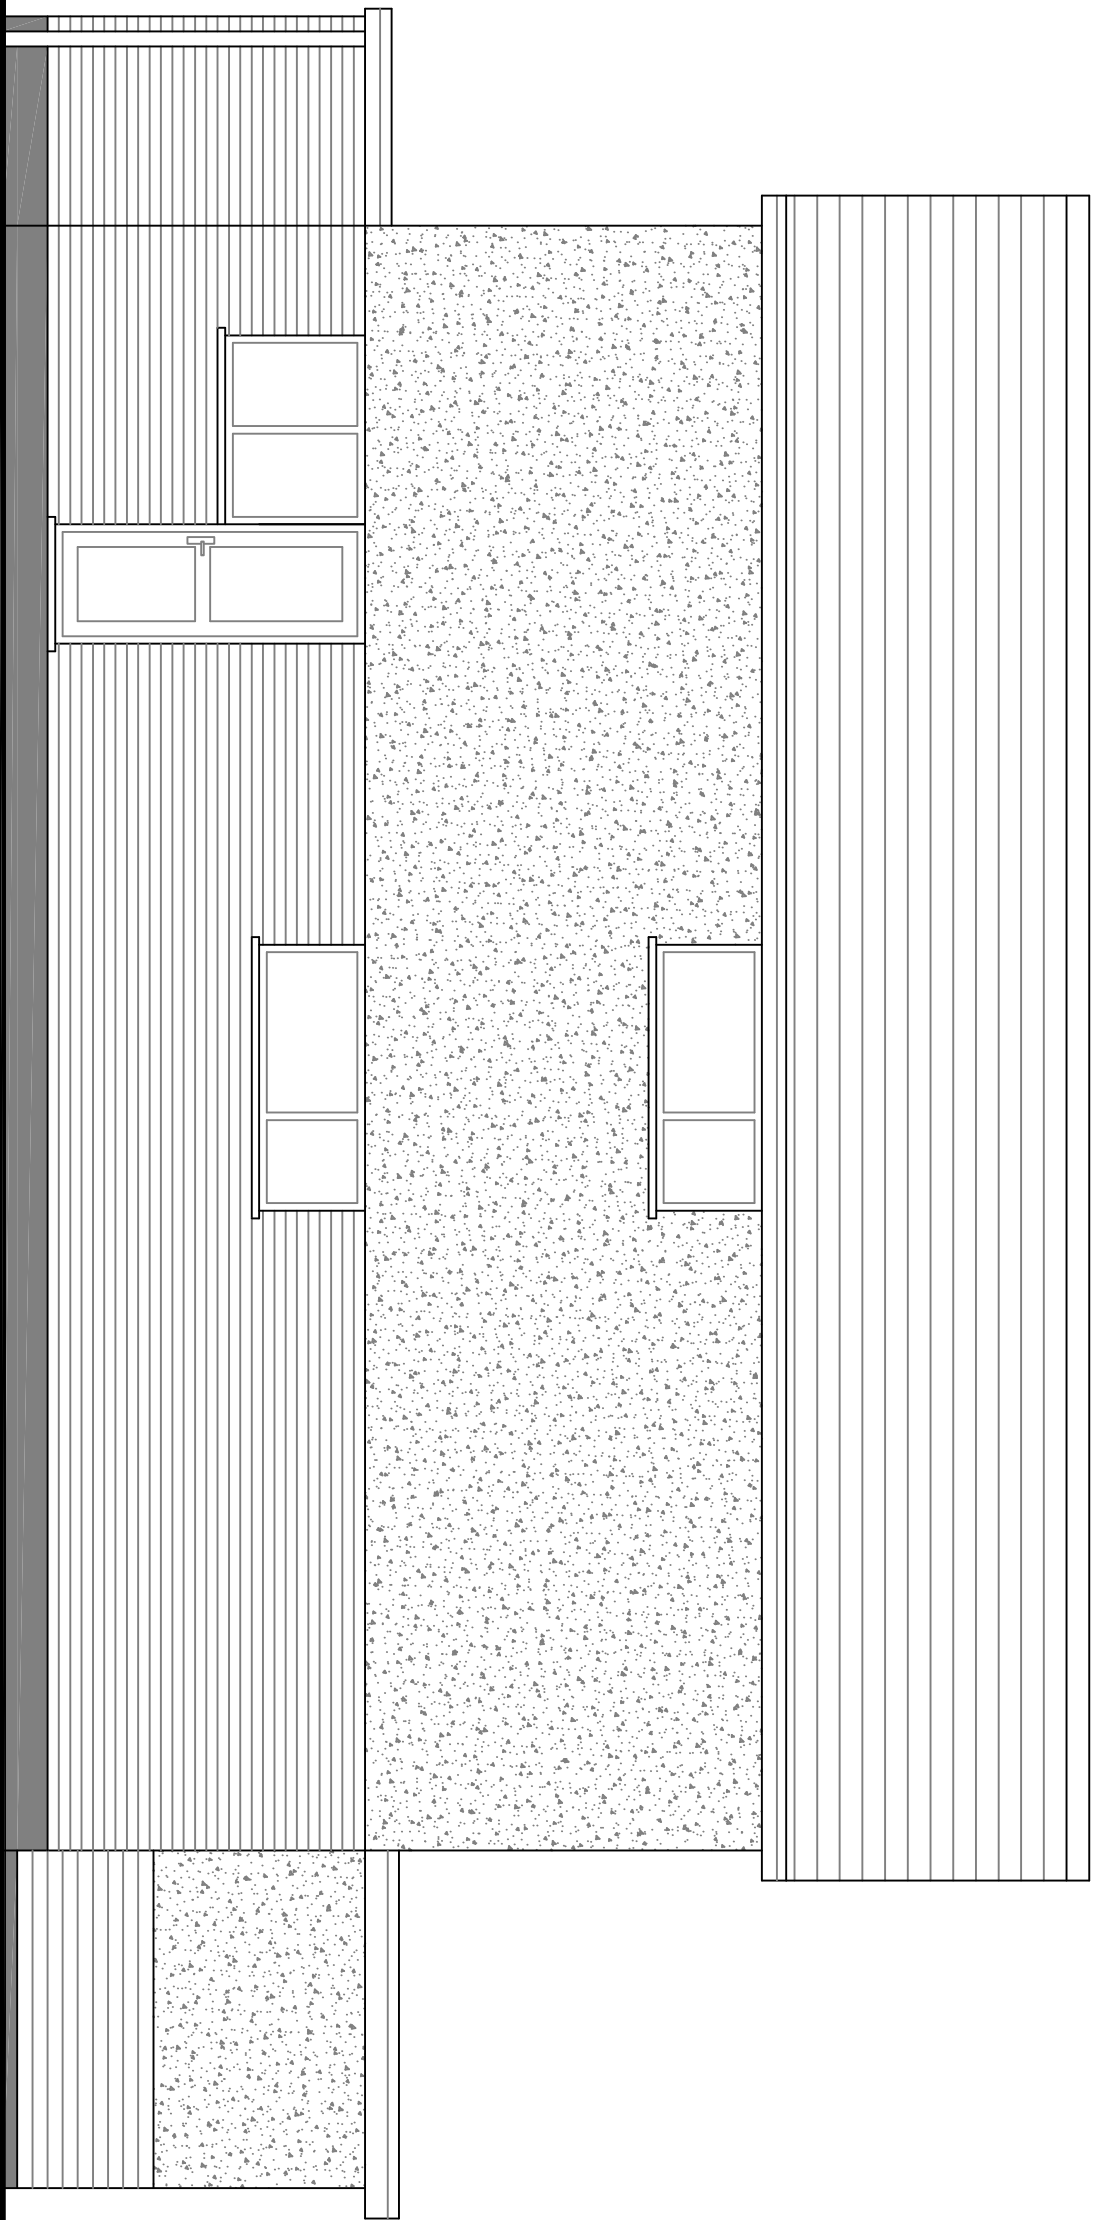


Existing West Elevation

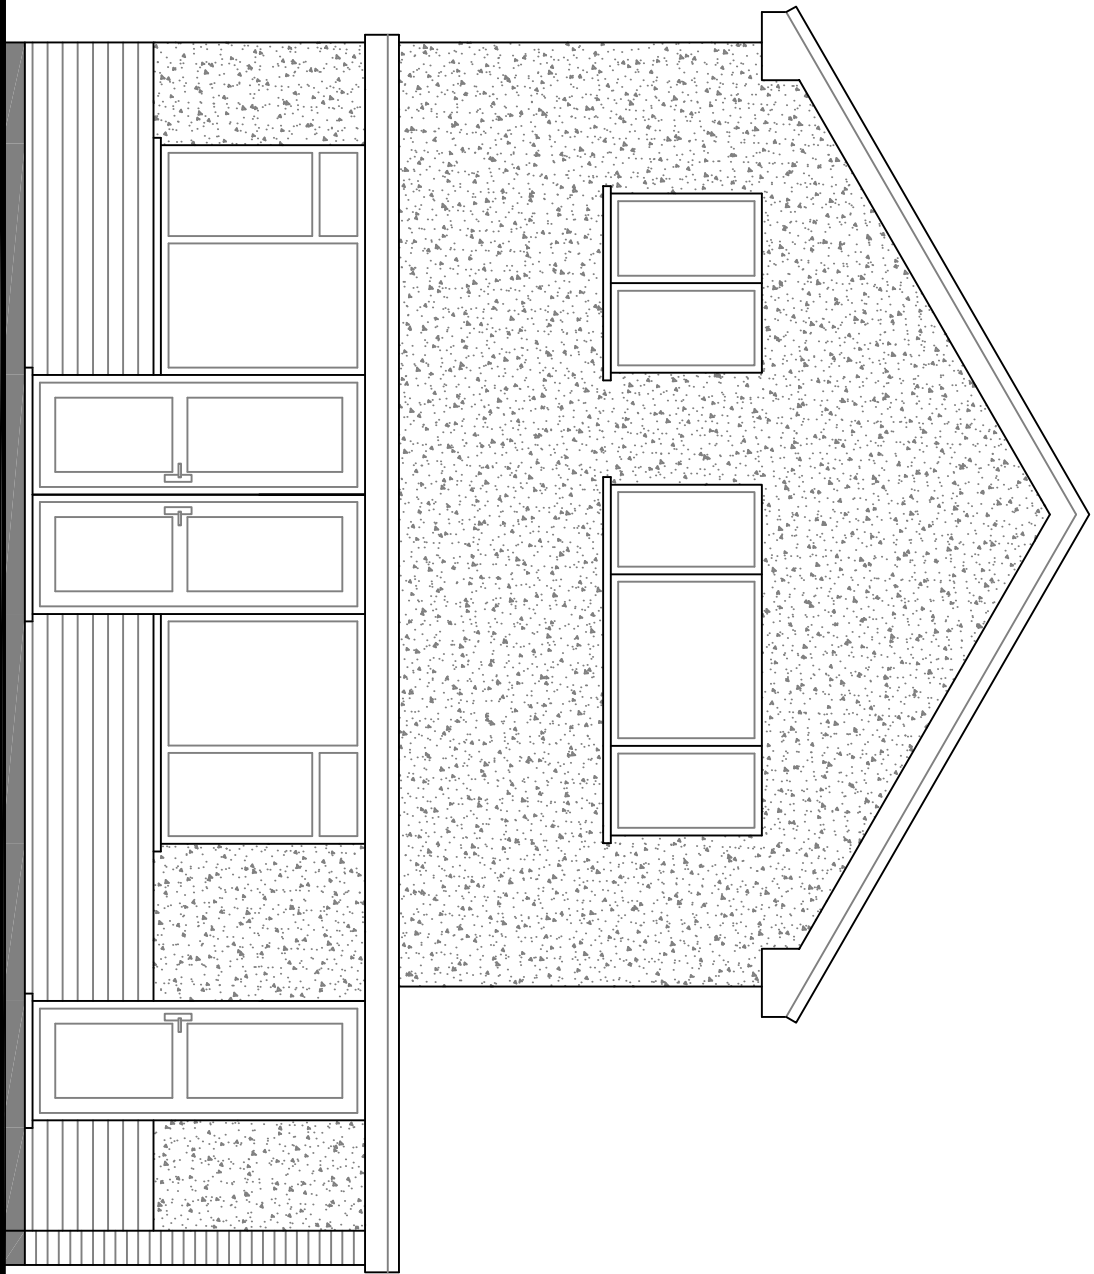

Existing South Elevation

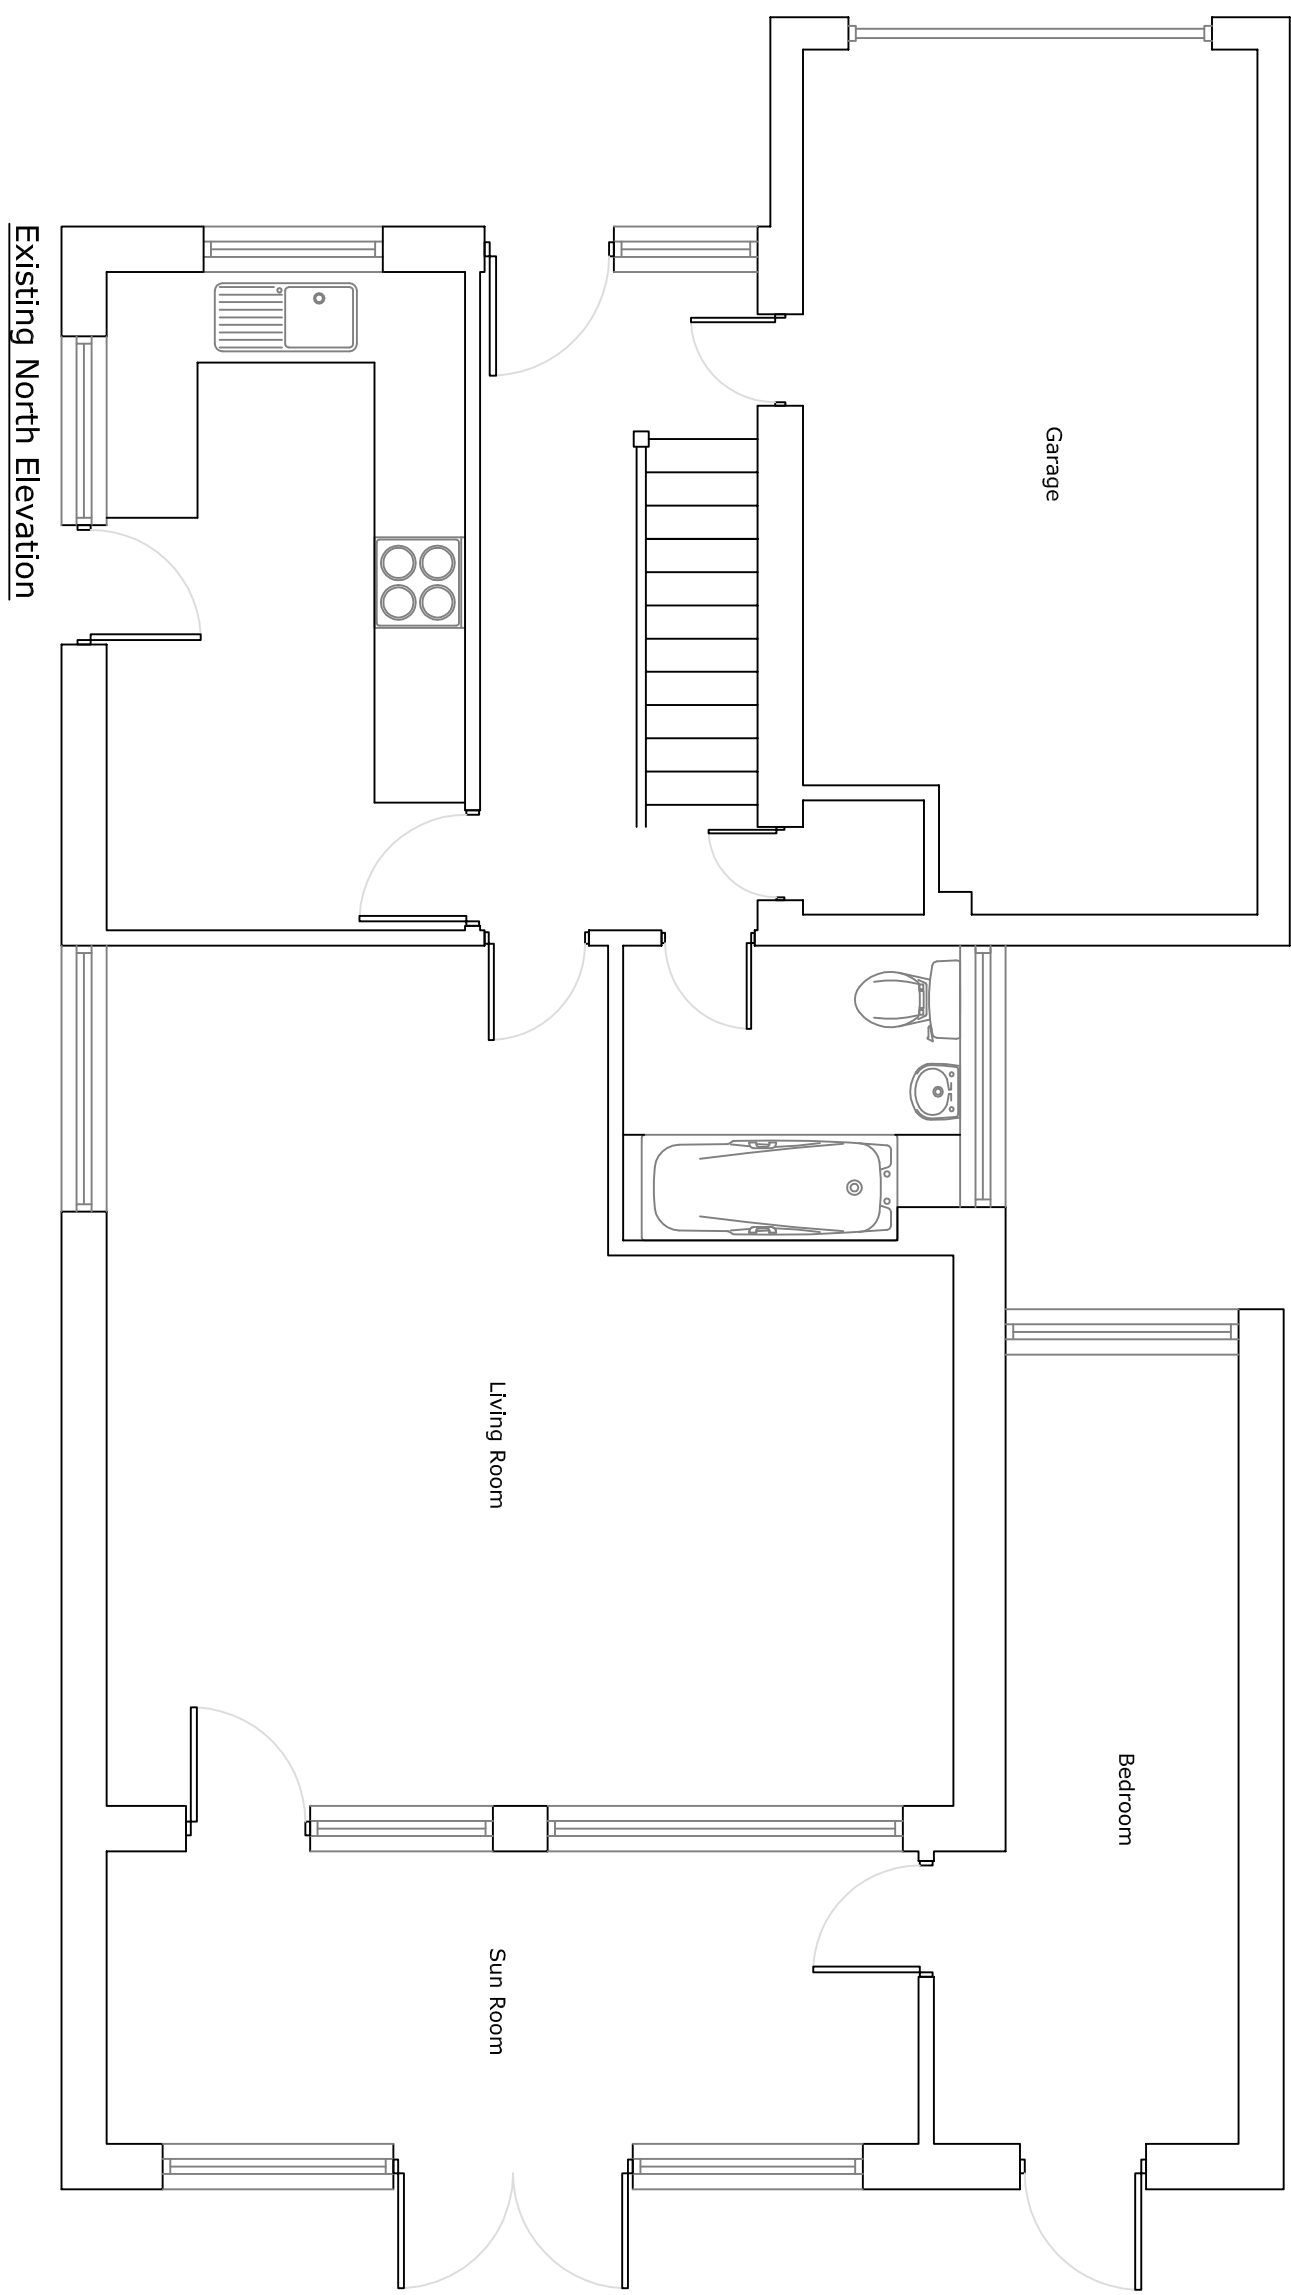

Existing North Elevation

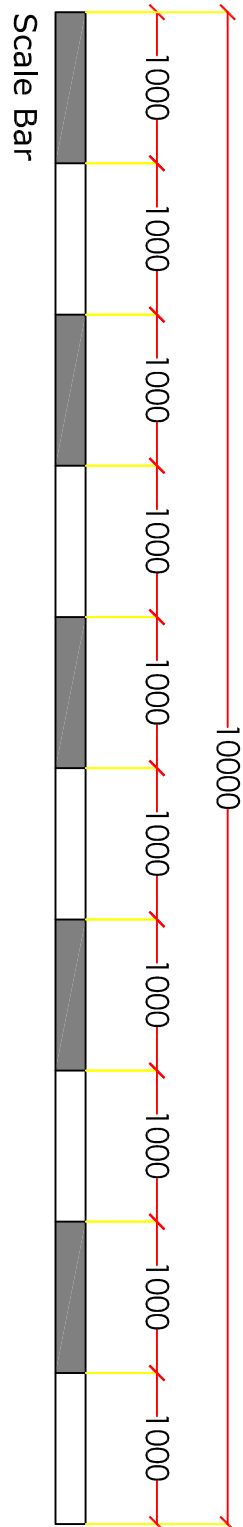

Itemref	Quantity	Title/Name, designation, material, dimension etc	Article No./Reference
Designed by	Checked by	Approved by	Date
38 Hook Lane	01	Mr Mason	May 2019

38 Hook Lane

01

Edition

Sheet