


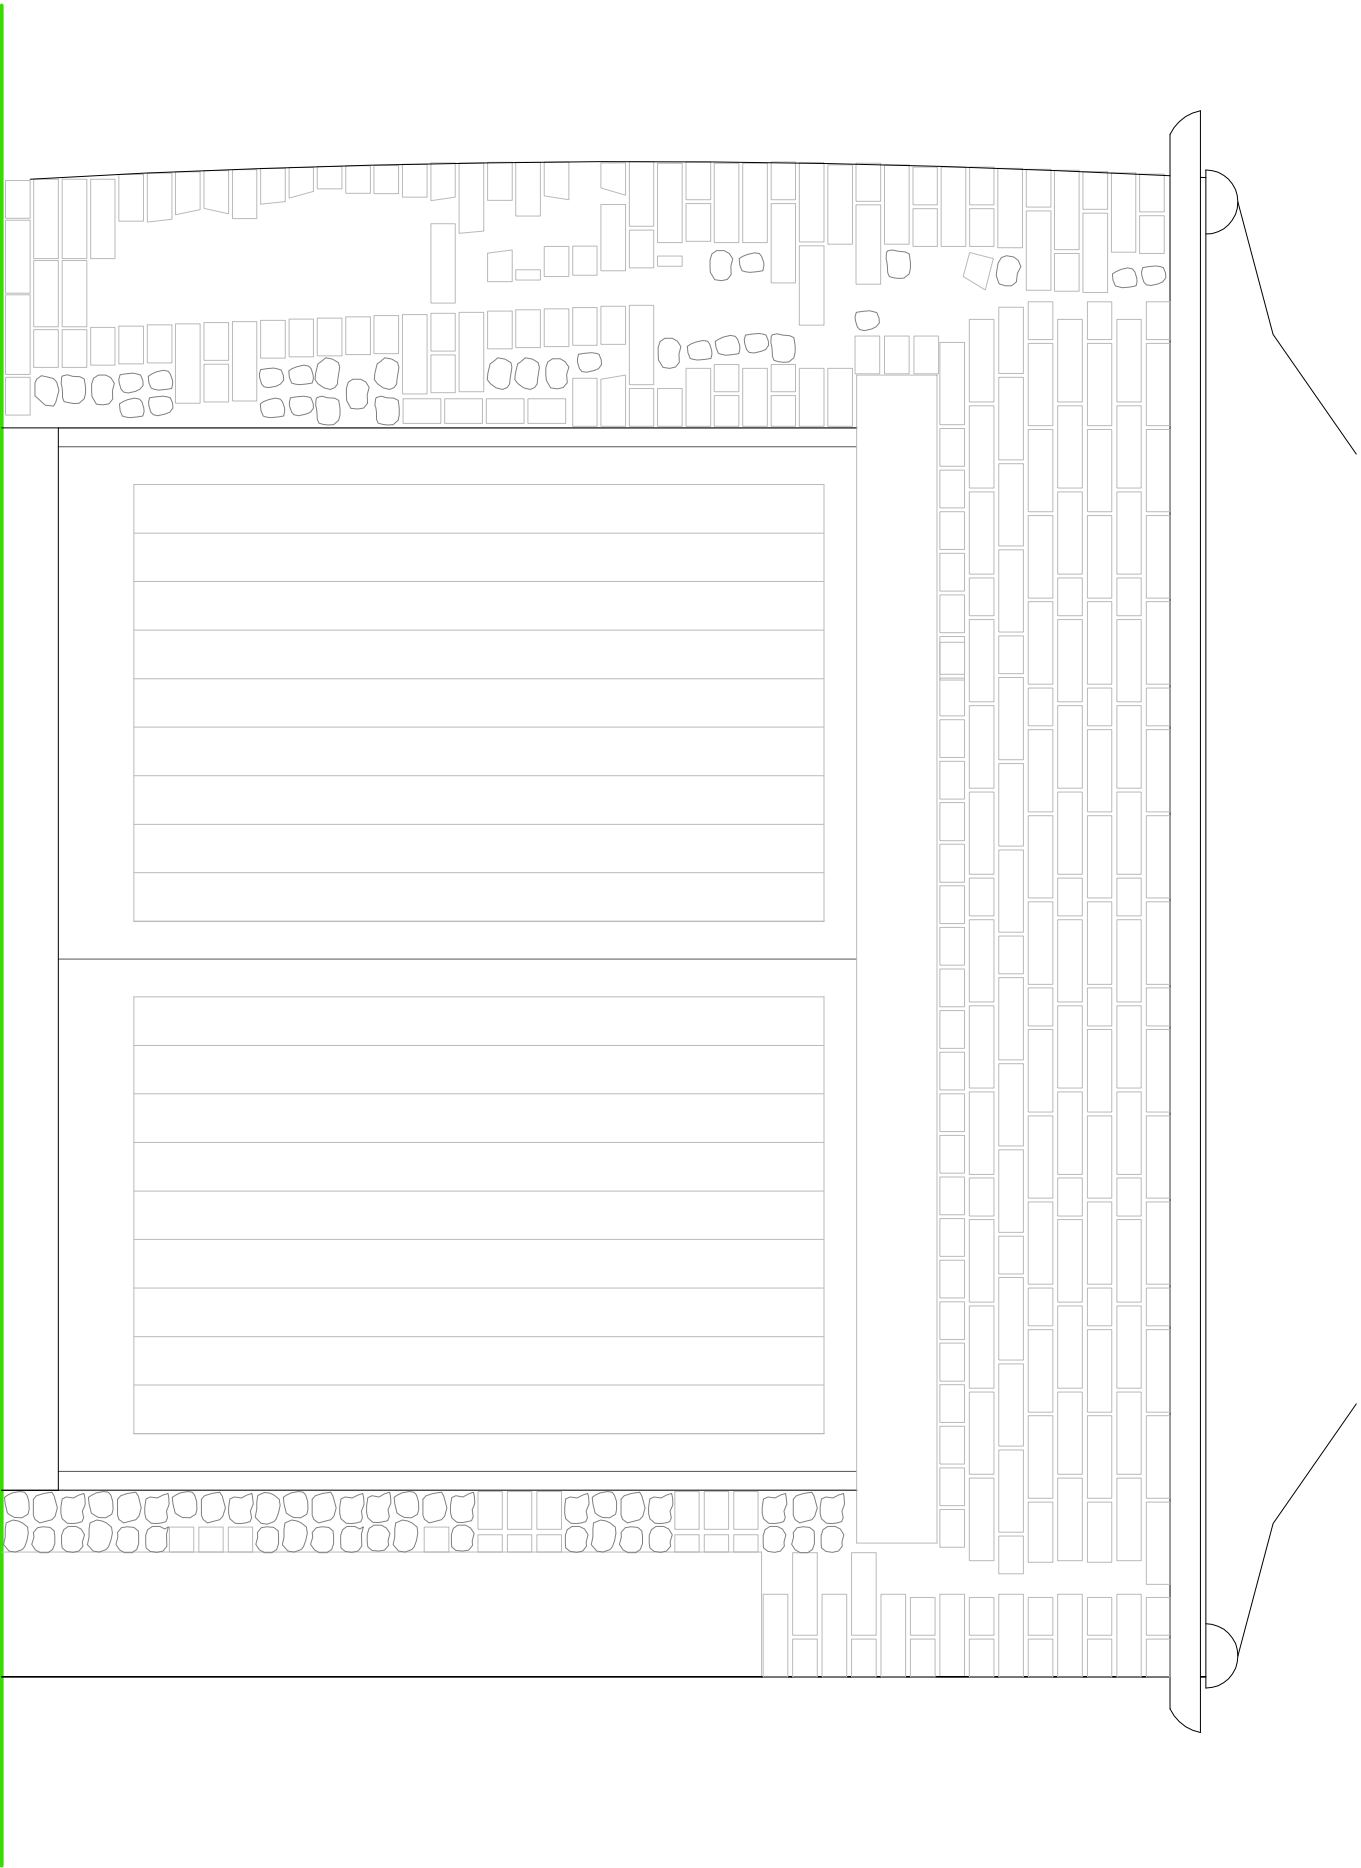

PARTIAL EXISTING NORTHERN ELEVATION

SUSSEX BUILDING CONSULTANCY LIMITED

23 MEAD LANE,
BOGNOR REGIS, WEST SUSSEX.

SCALE - 1/20 REV - DATE - 22/04/2021



LABC partner

3 NORTHCOTE ROAD
BOGNOR REGIS
PO21 5LZ

TEL/FAX - (01243) 861379