


The replacement wall is to be built with the same bow and lean as existing to be able to tie in the flint walling to the flank wall.

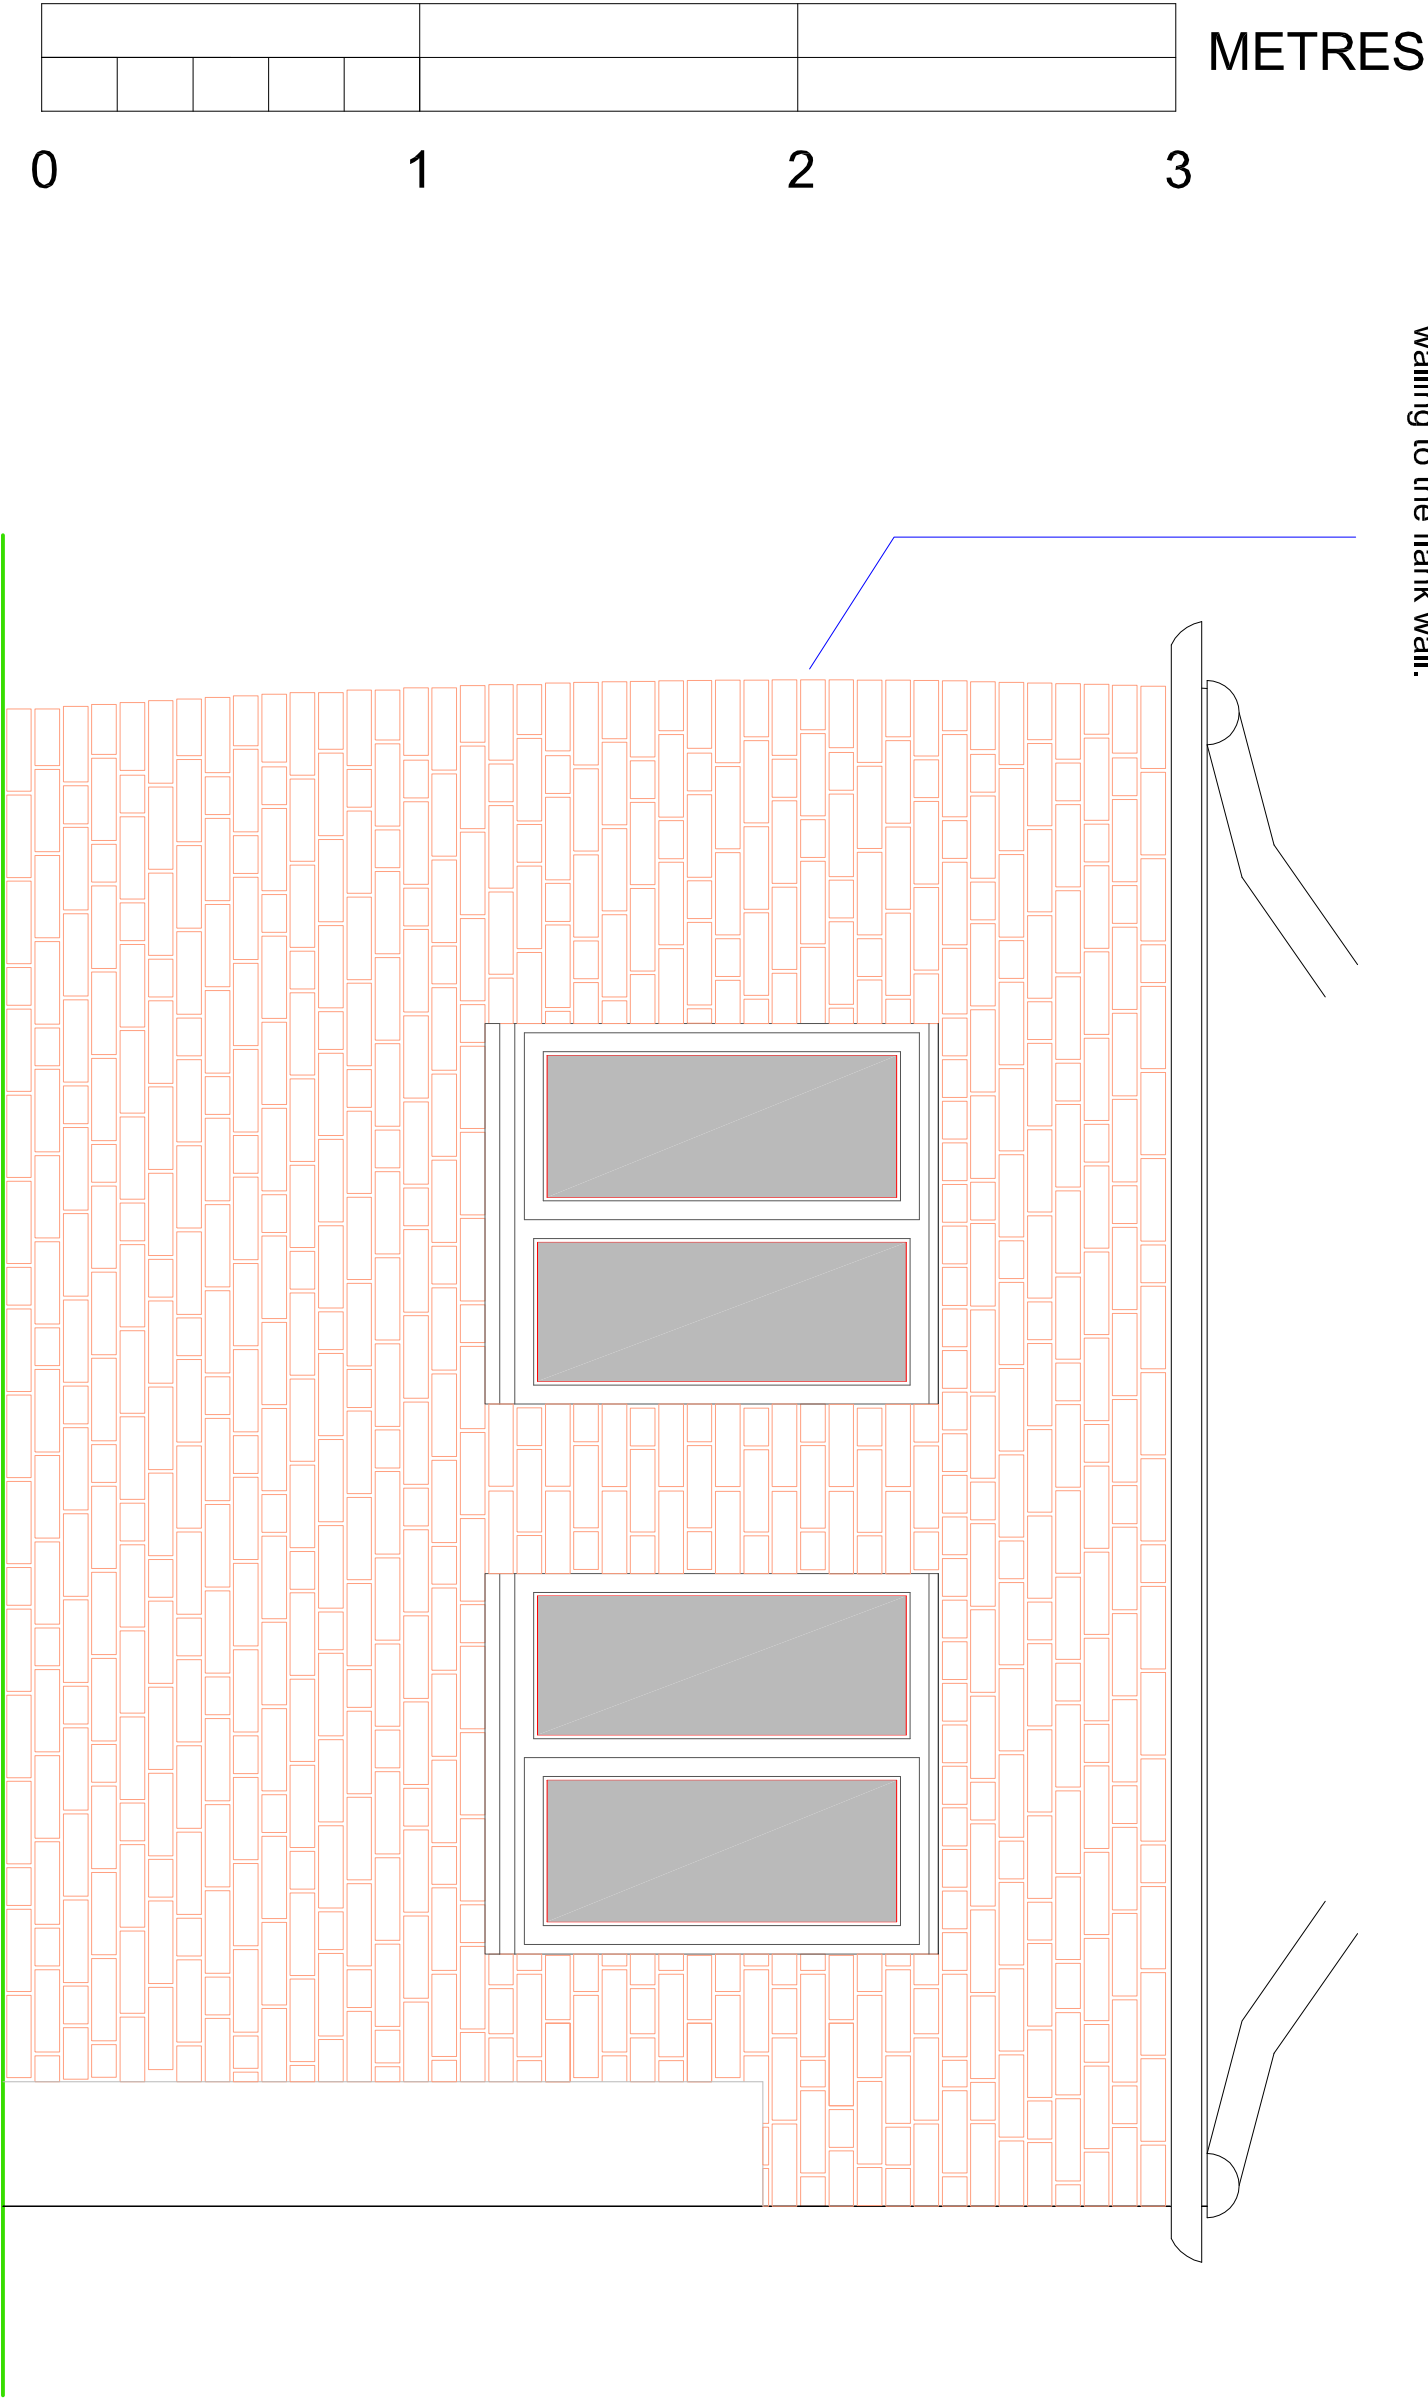

PARTIAL PROPOSED NORTHERN ELEVATION

SUSSEX BUILDING CONSULTANCY LIMITED

23 MEAD LANE,
BOGNOR REGIS, WEST SUSSEX.

SCALE - 1/20 REV - B DATE - 11/05/2021



LABC partner

3 NORTHCOTE ROAD
BOGNOR REGIS
PO21 5LZ
TEL/FAX - (01243) 861379