



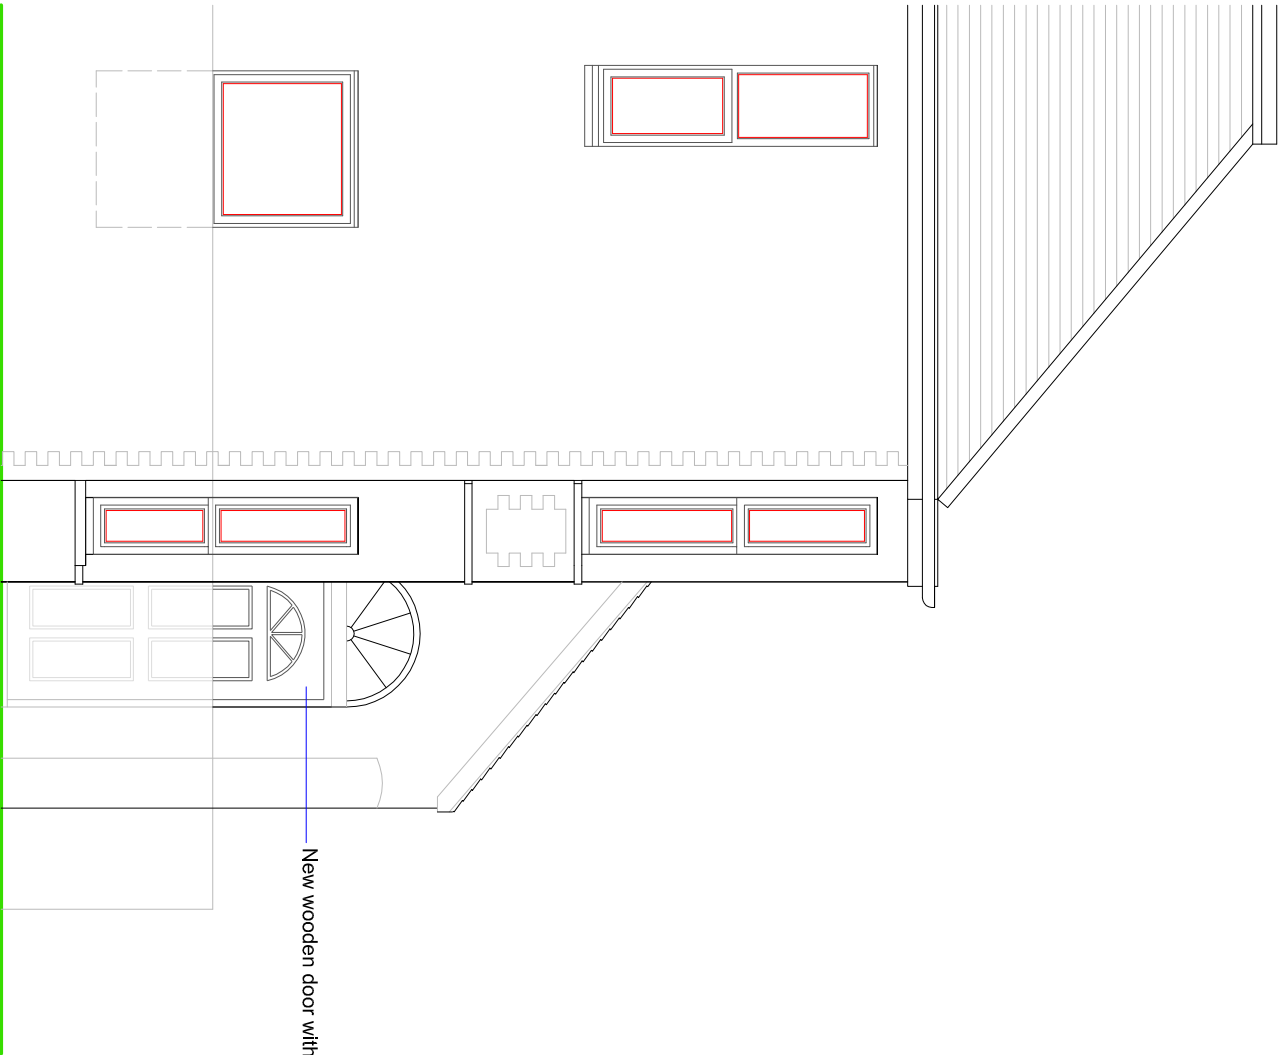

New wooden door with fan light above.

New wooden door with fan light above.

SOUTHERN ELEVATION

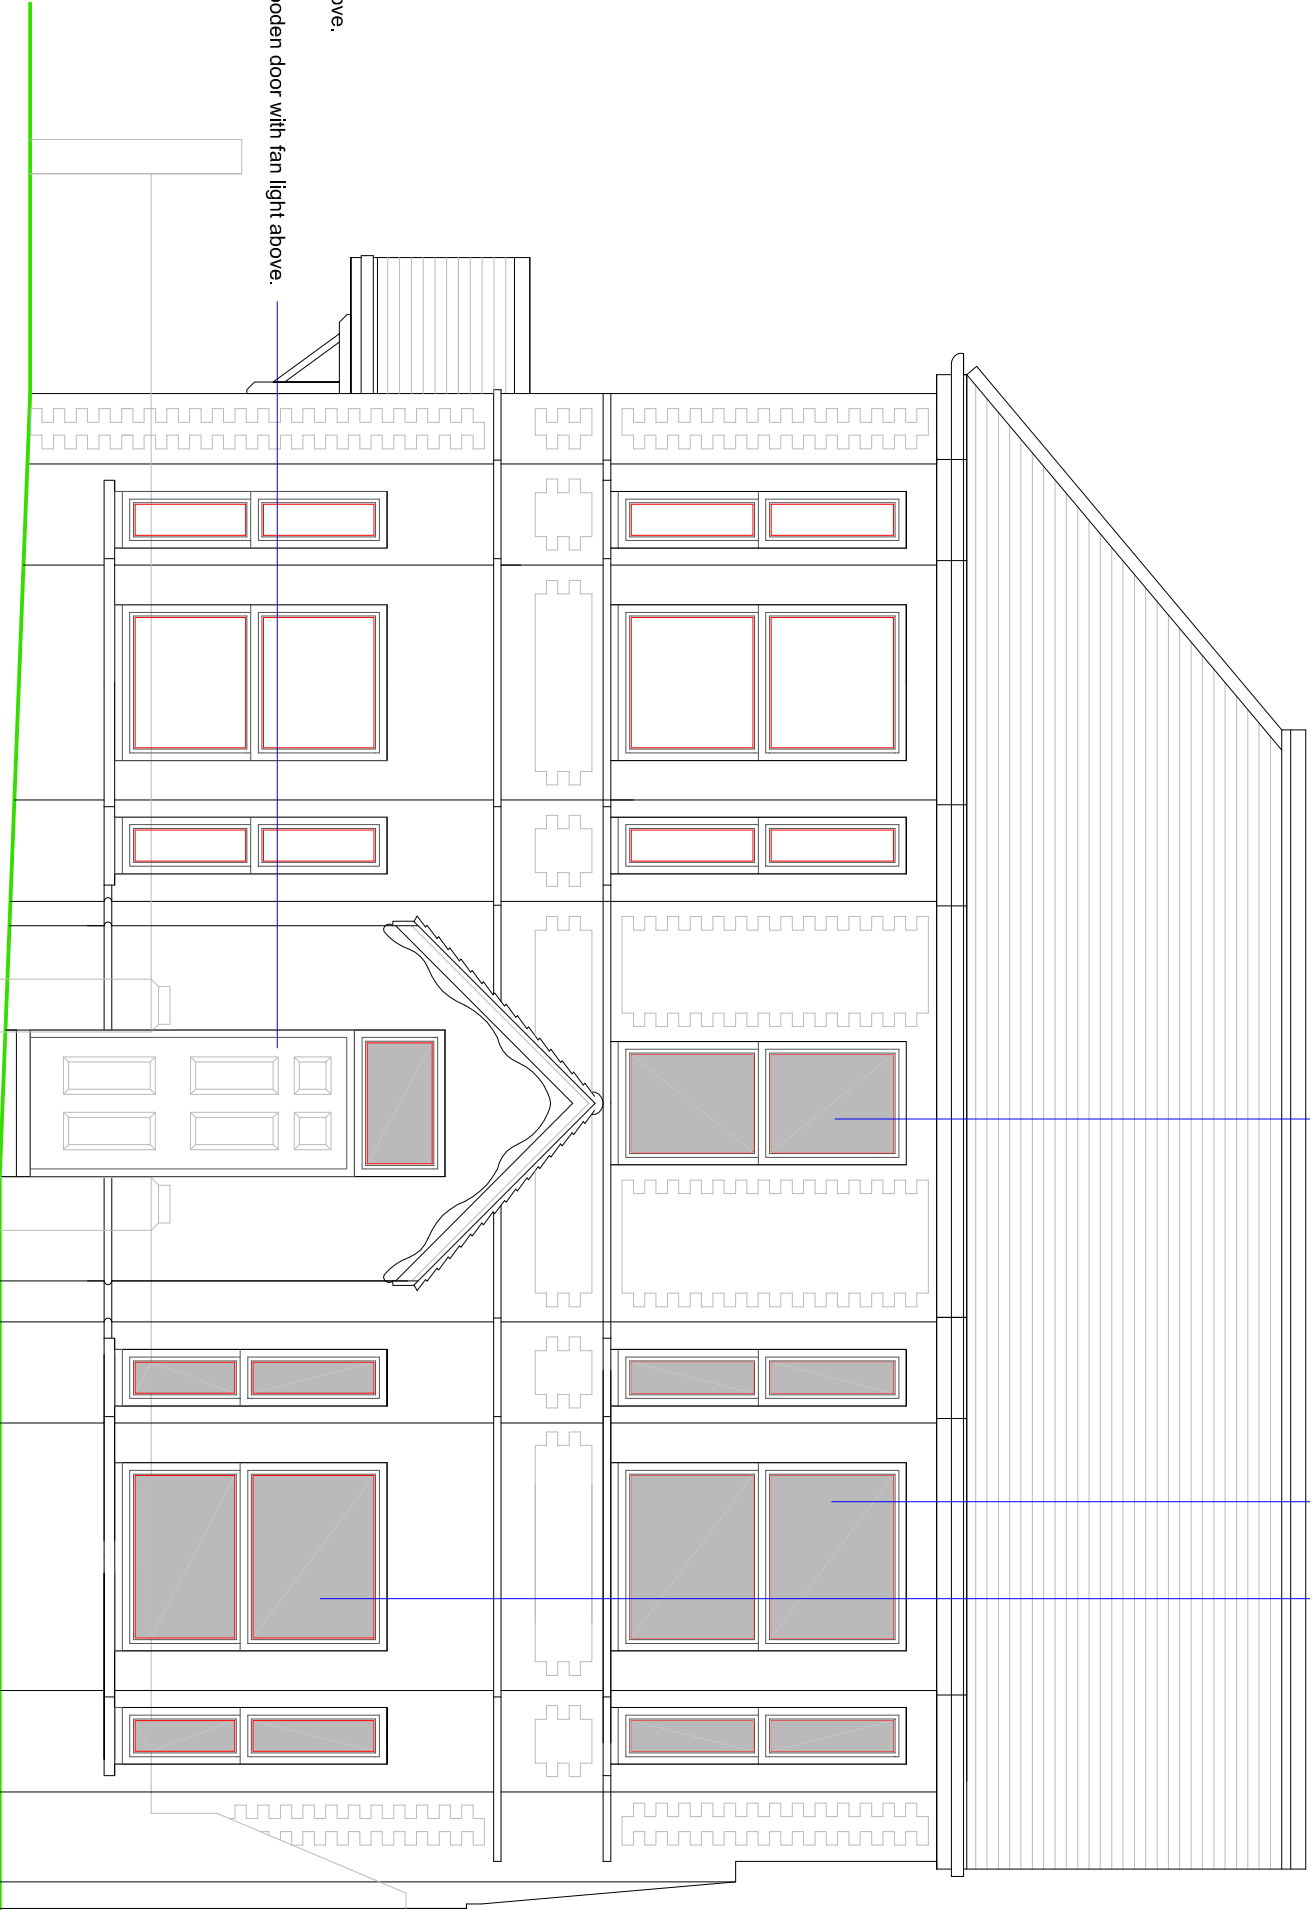

Replacement wooden framed sash window.

Replacement wooden framed sash windows to bay.

EASTERN ELEVATION



SUSSEX BUILDING CONSULTANCY LIMITED

23 MEAD LANE,
BOGNOR REGIS, WEST SUSSEX.

SCALE - 1/50 REV - DATE - 13/05/2021

LABC partner

3 NORTHCOTE ROAD
BOGNOR REGIS
PO21 5LZ

TEL/FAX - (01243) 961379