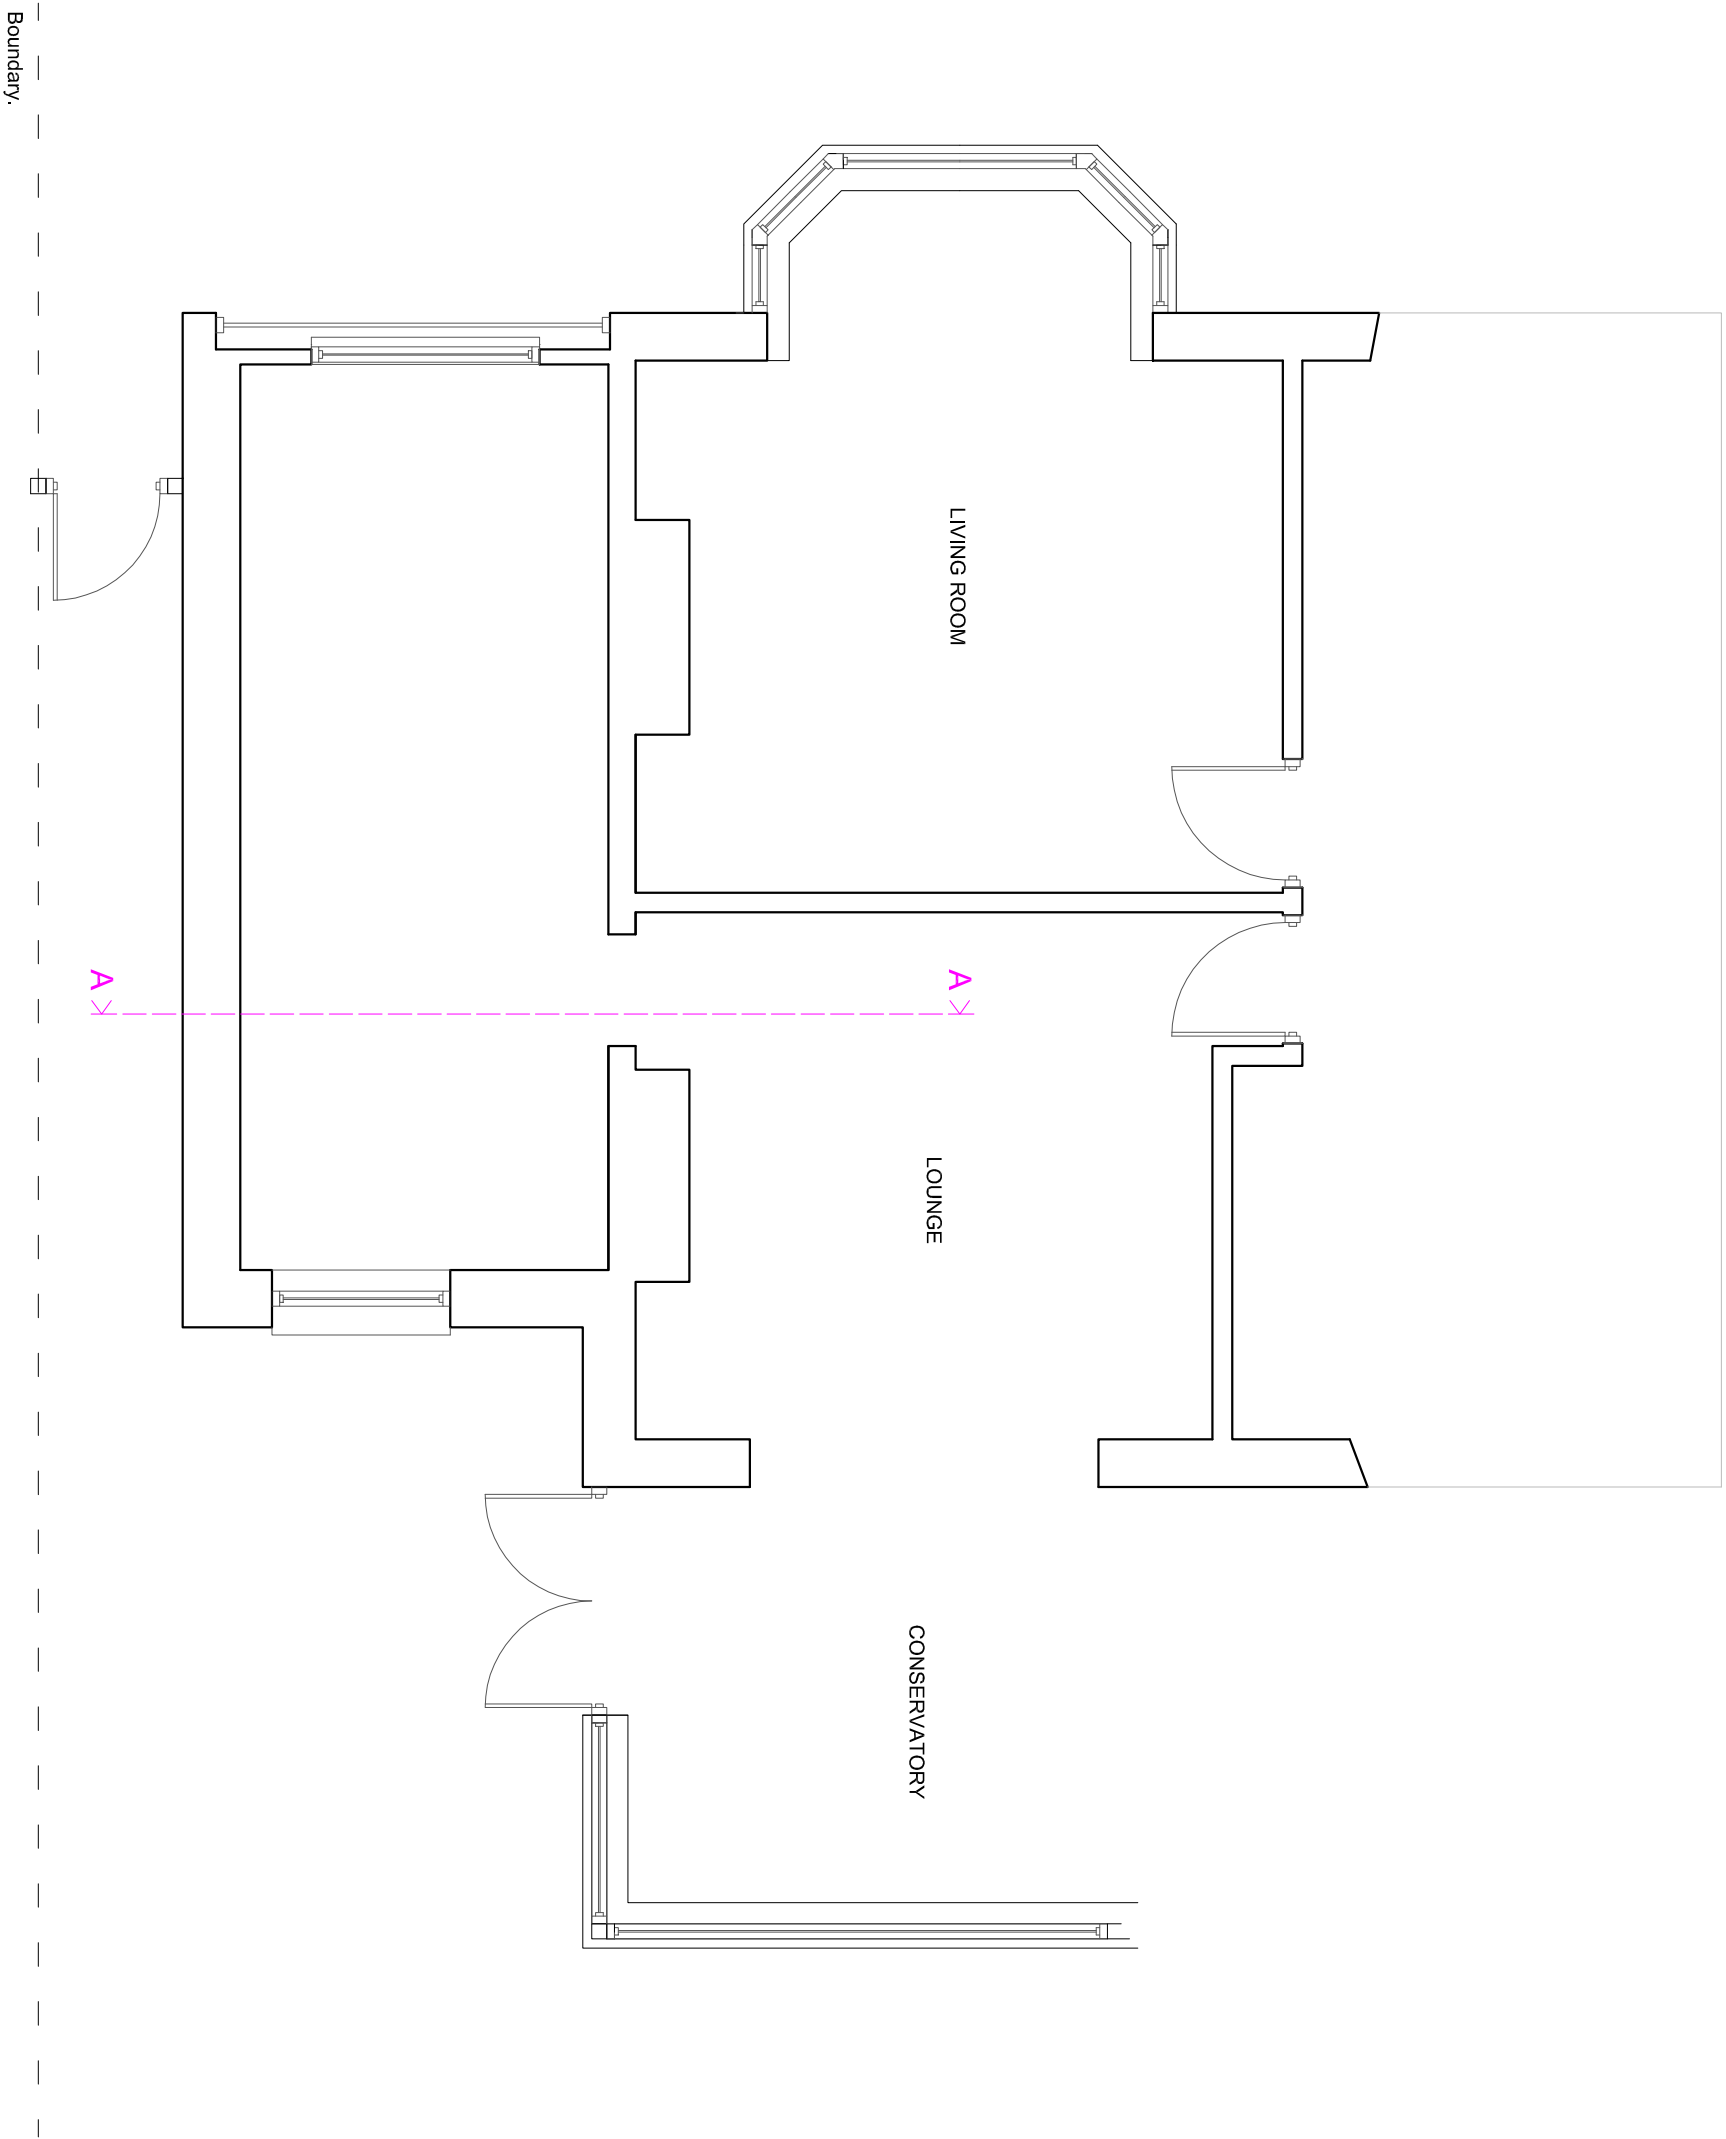


EXISTING GROUND FLOOR PLAN

SUSSEX BUILDING CONSULTANCY LIMITED	
6 GLENWAY, BOGNOR REGIS, WEST SUSSEX.	
SCALE - 1/50 REV - DATE - 20/03/2019	
	3 NORTHCOTE ROAD BOGNOR REGIS PO21 5LZ TEL/FAX - (01243) 861379