


EXISTING FIRST FLOOR PLAN

SUSSEX BUILDING CONSULTANCY LIMITED

6 GLENWAY, BOGNOR REGIS,
WEST SUSSEX.

SCALE - 1/50 REV - DATE - 22/03/2019

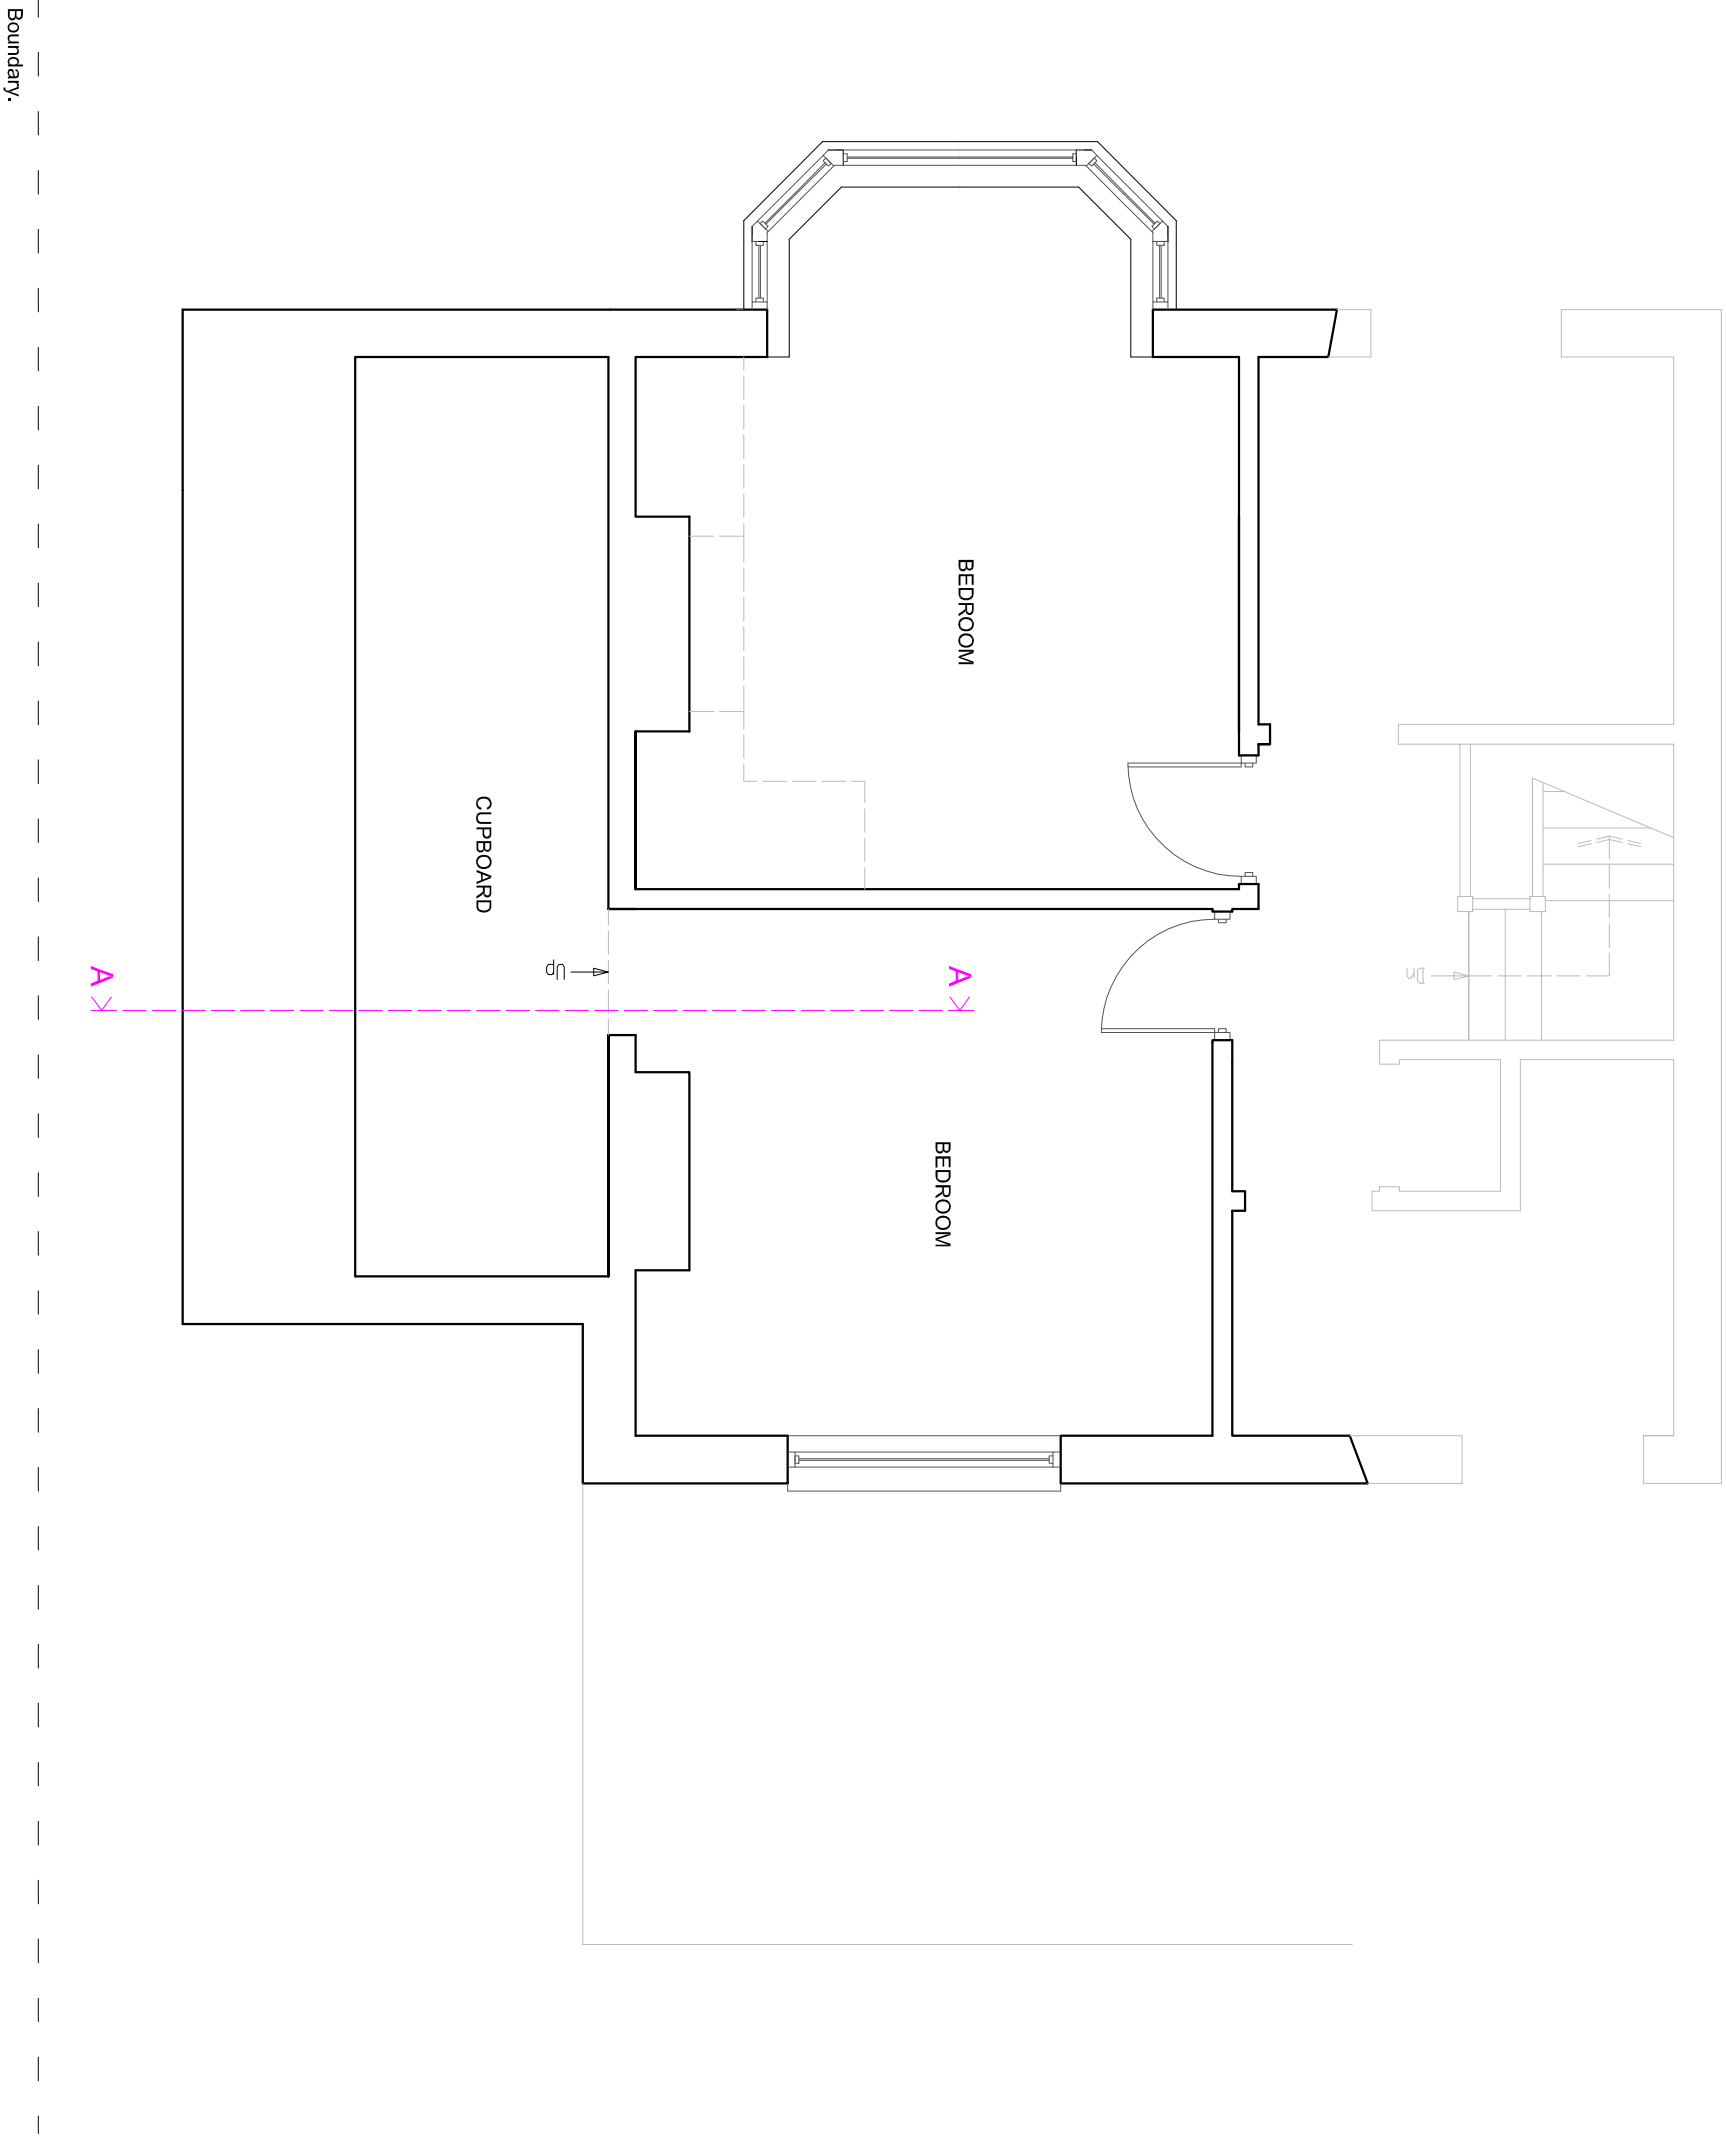

LABC
partner

3 NORTHCOTE ROAD
BOGNOR REGIS
PO21 5LZ
TEL/FAX - (01243) 961379