




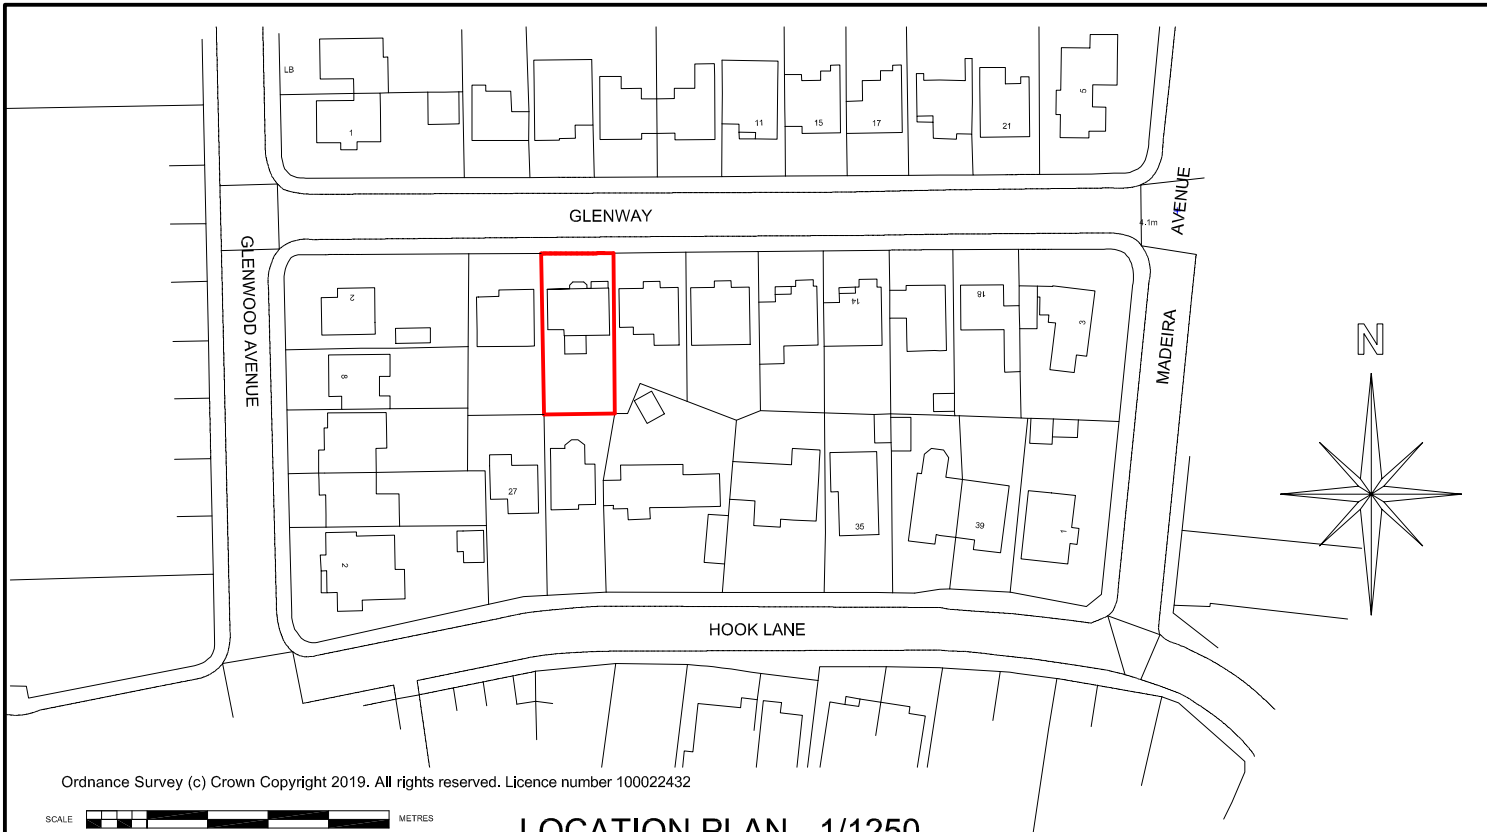

LOCATION PLAN - 1/1250

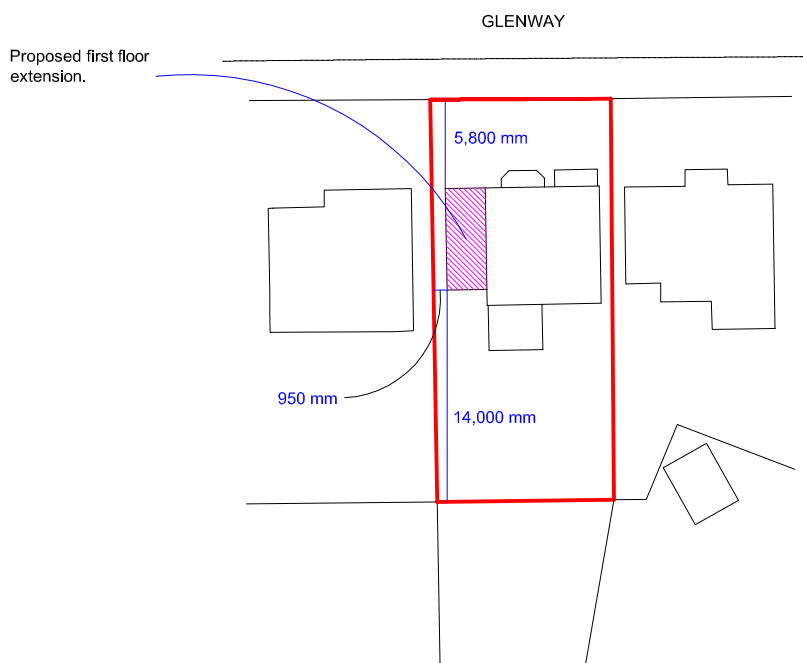

SITE PLAN - 1/500

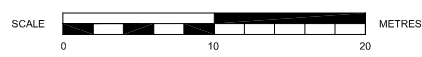

SUSSEX BUILDING CONSULTANCY LIMITED 6 GLENWAY, BOGNOR REGIS, WEST SUSSEX. SCALE - 1/1250 REV - DATE - 13/05/2019	 LABC 3 NORTHCOTE ROAD BOGNOR REGIS PO21 5LZ TEL/FAX - (01243) 861379
--	--