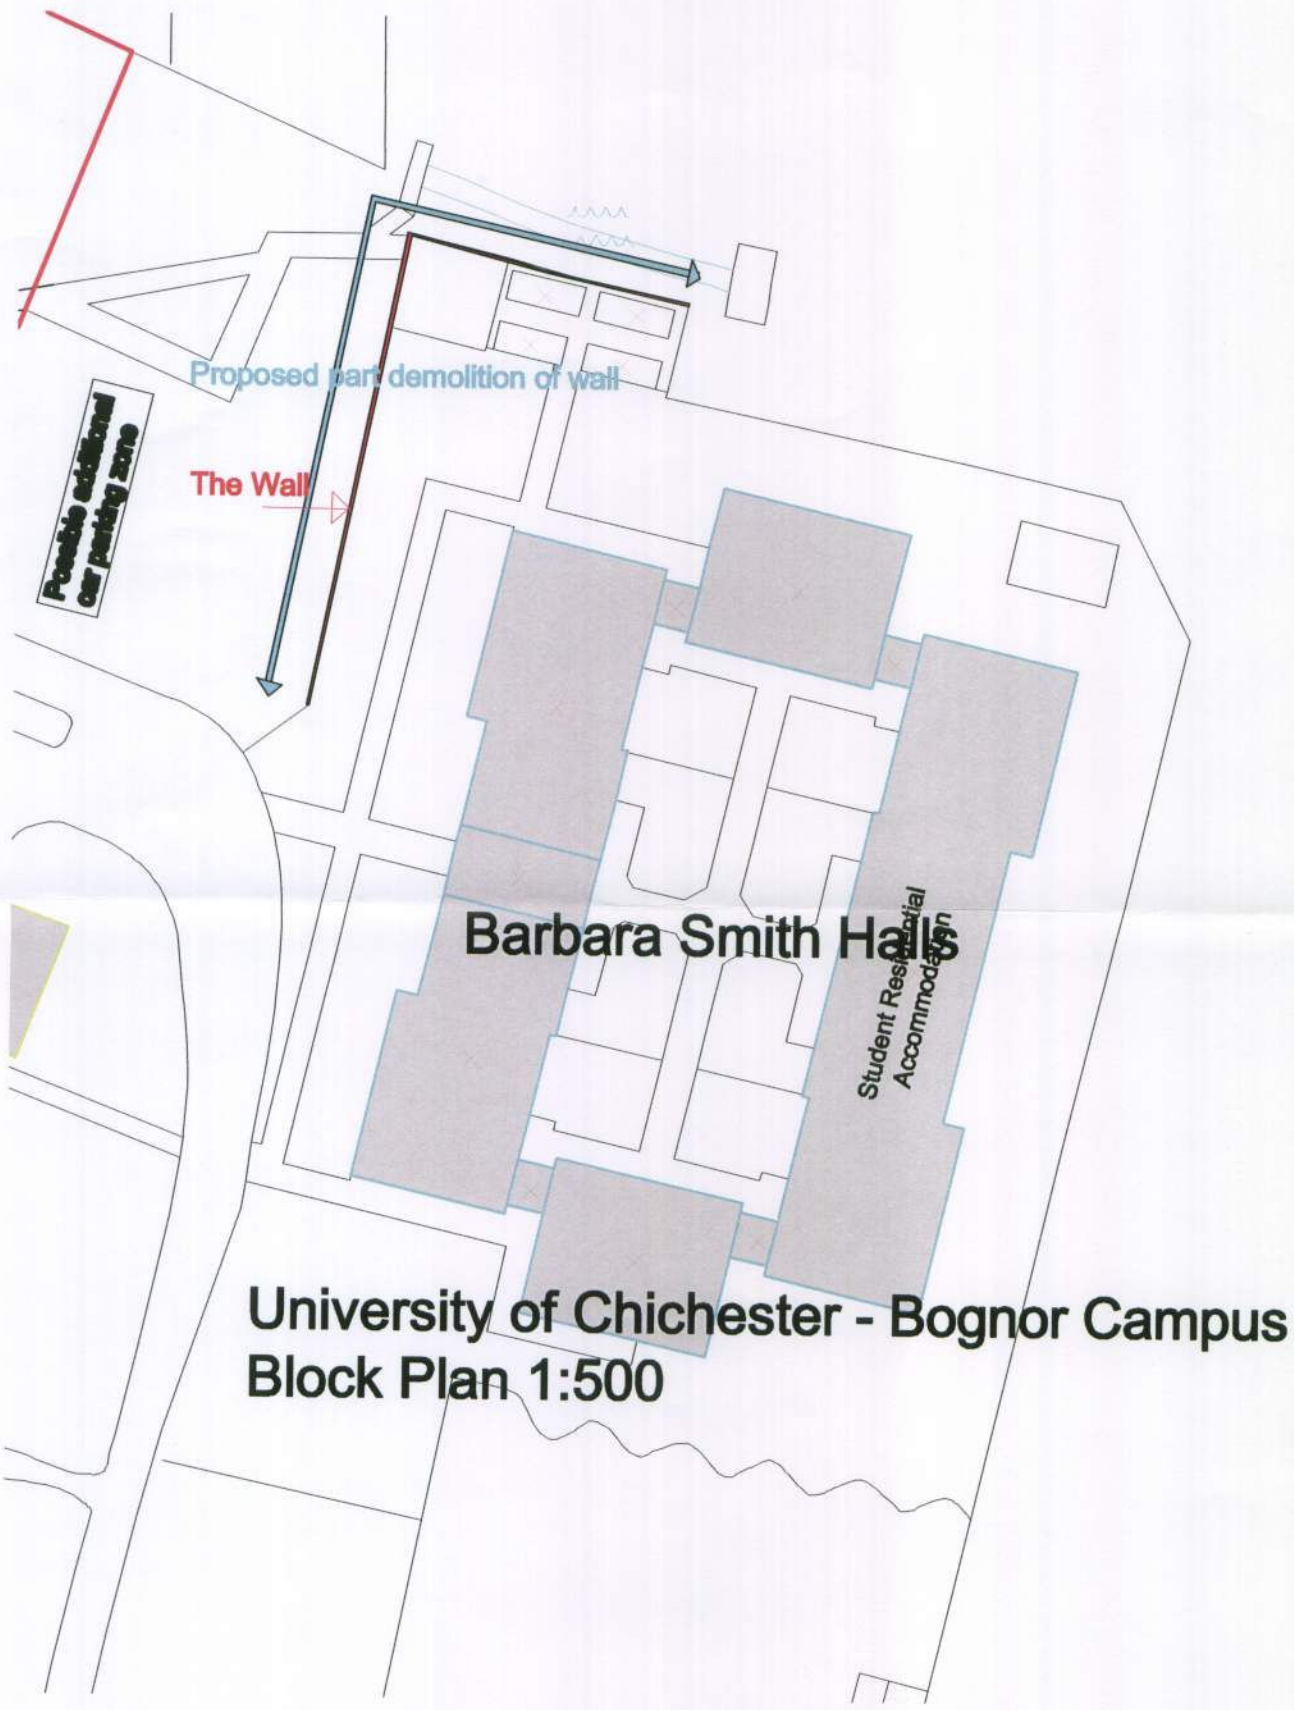

University of Chichester - Bognor Campus
Block Plan 1:500